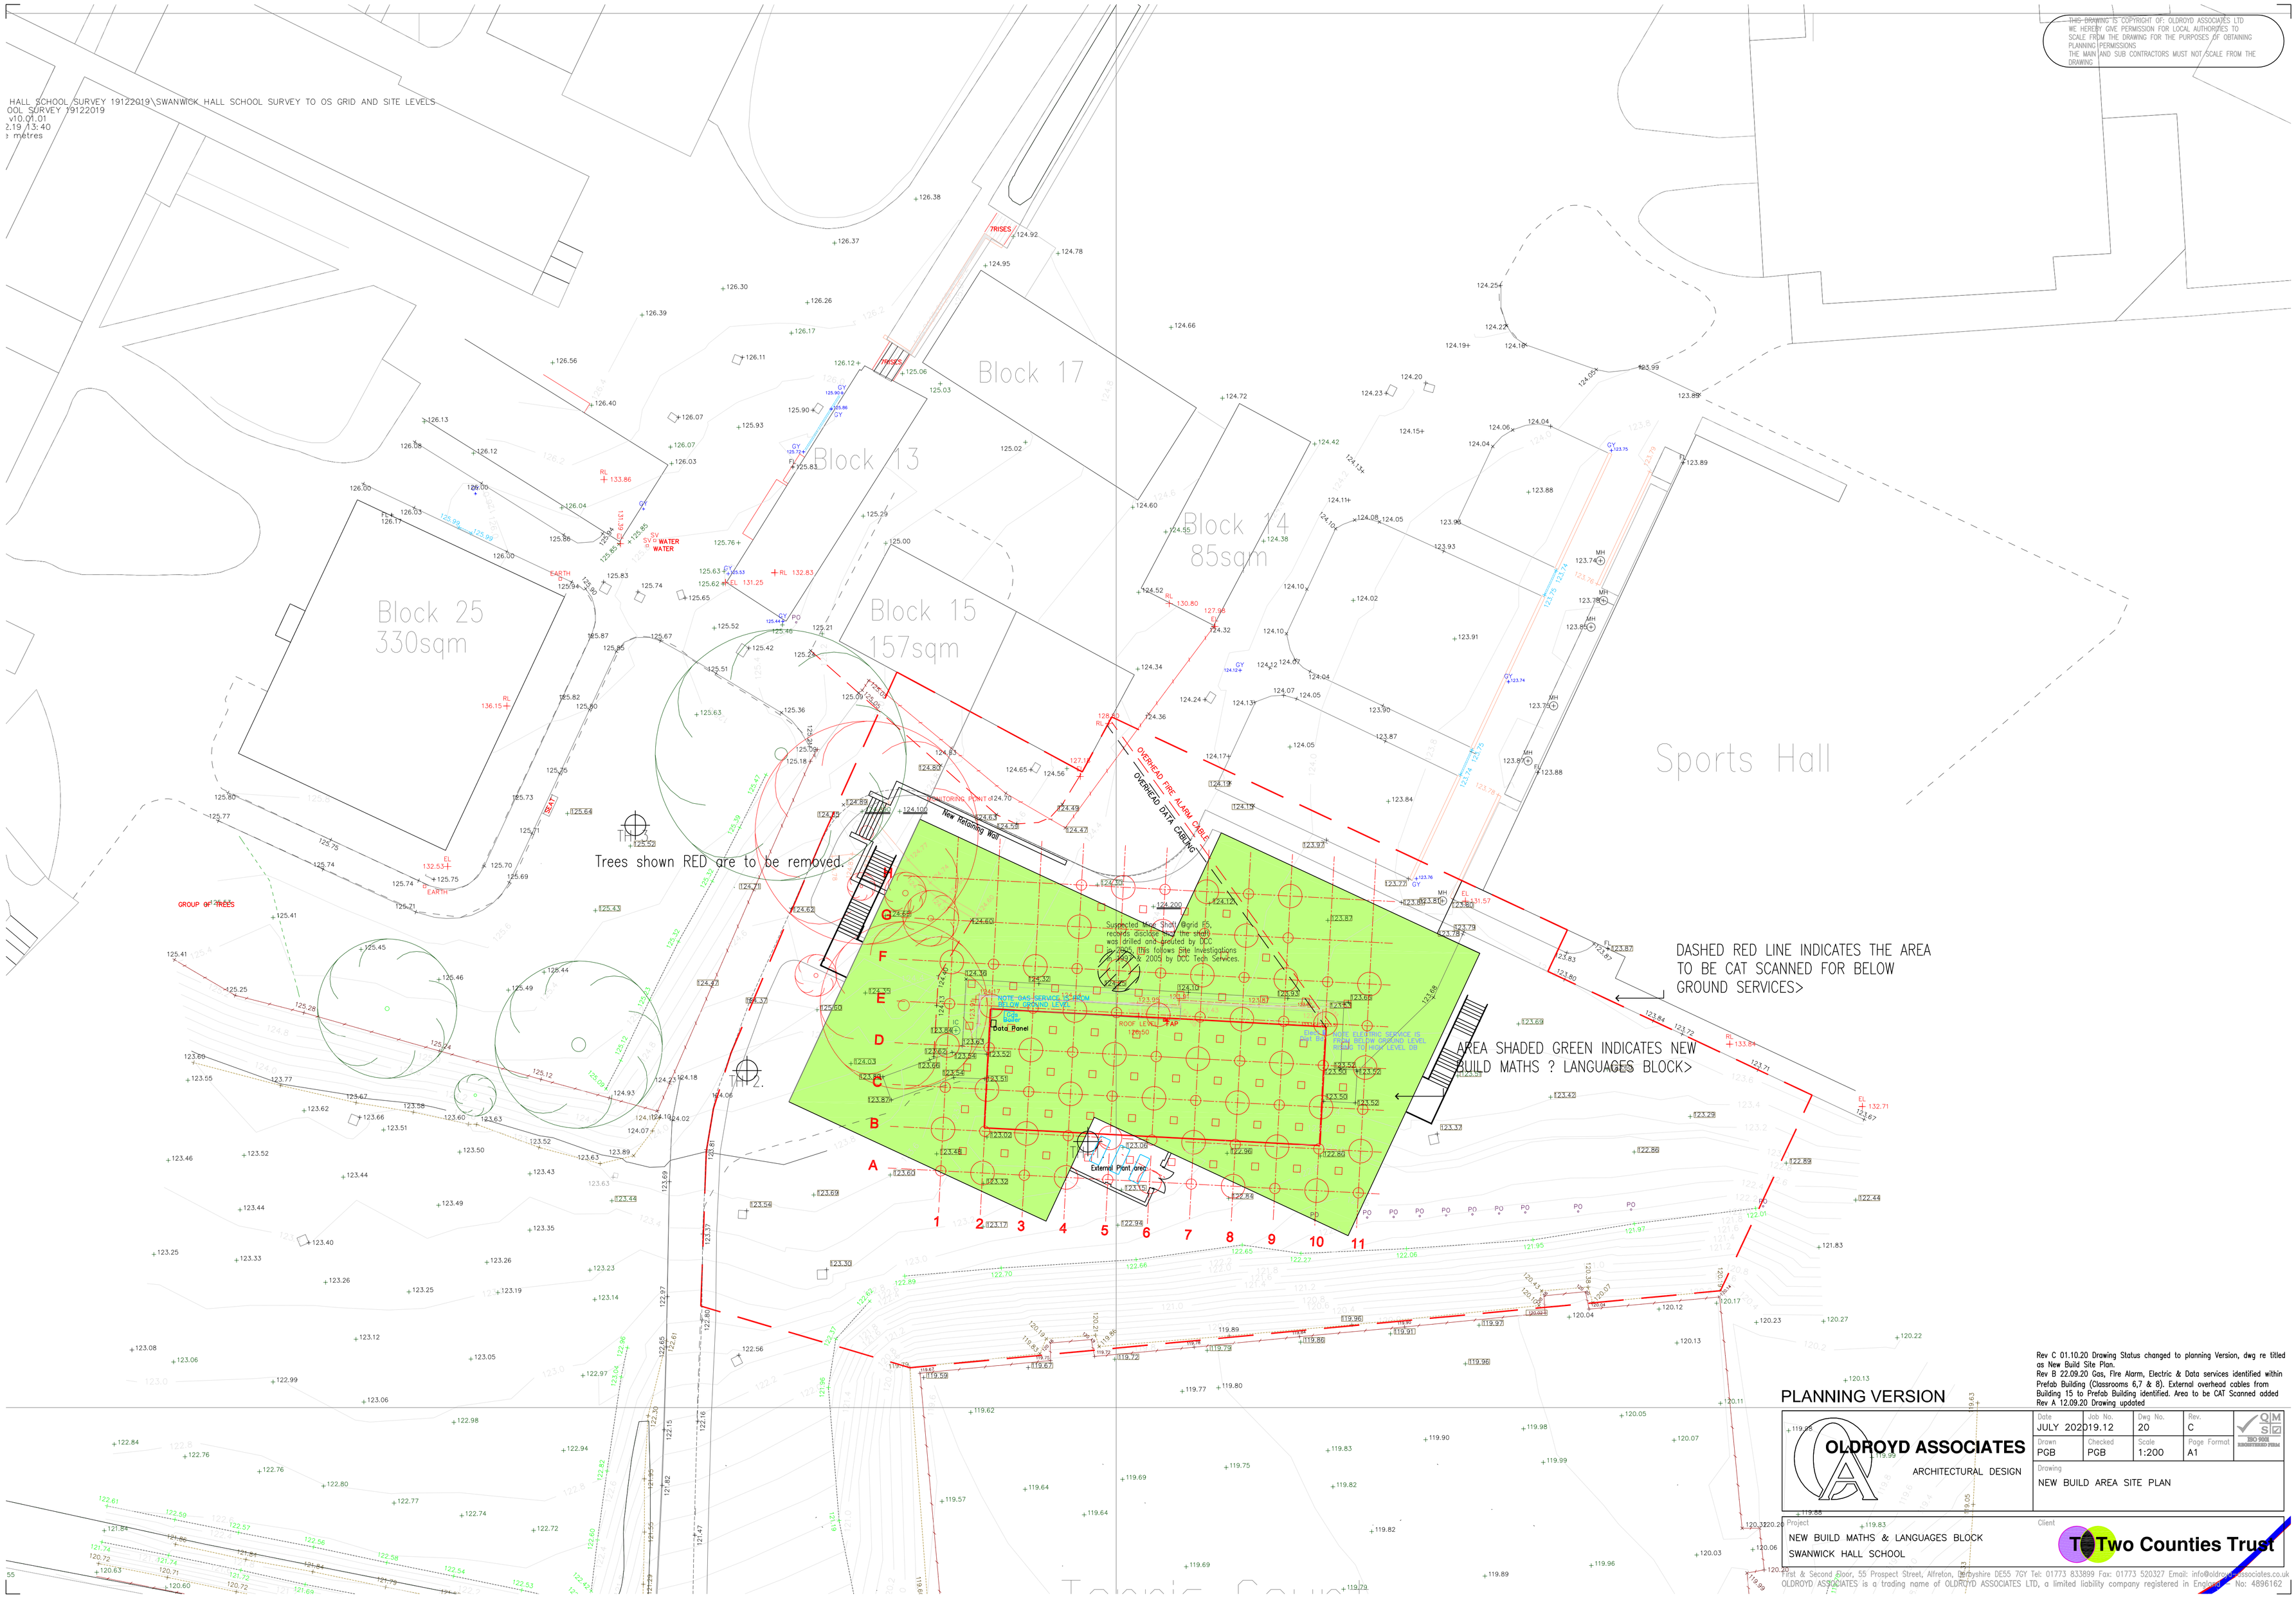

THIS DRAWING IS COPYRIGHT OF: OLDROYD ASSOCIATES LTD
WE HEREBY GIVE PERMISSION FOR LOCAL AUTHORITIES TO SCALE FROM THE DRAWING FOR THE PURPOSES OF OBTAINING PLANNING PERMISSIONS
THE MAIN AND SUB CONTRACTORS MUST NOT SCALE FROM THE DRAWING

Rev C 01.10.20 Drawing Status changed to planning Version, dwg re titled as New Build Site Plan.
Rev B 22.09.20 Gas, Fire Alarm, Electric & Data services identified within Prefab Building (Classrooms 6,7 & 8). External overhead cables from Building 15 to Prefab Building identified. Area to be CAT Scanned added
Rev A 12.09.20 Drawing updated

PLANNING VERSION

OLDROYD ASSOCIATES
ARCHITECTURAL DESIGN

Date	Job No.	Dwg No.	Rev.
JULY 2020	19.12	20	C
Drawn	Checked	Scale	Page Format
PGB	PGB	1:200	A1

Drawing
NEW BUILD AREA SITE PLAN

Project
NEW BUILD MATHS & LANGUAGES BLOCK
SWANWICK HALL SCHOOL

Client
Two Counties Trust

First & Second Floor, 55 Prospect Street, Alfreton, Derbyshire DE55 7GY Tel: 01773 833899 Fax: 01773 520327 Email: info@oldroydassociates.co.uk
OLDROYD ASSOCIATES is a trading name of OLDROYD ASSOCIATES LTD, a limited liability company registered in England - No: 4896162