THIS DRAWING IS COPYRIGHT OF: OLDROYD ASSOCIATES LTD
WE HEREBY GIVE PERMISSION FOR LOCAL AUTHORITIES TO SCALE FROM THE DRAWING FOR THE PURPOSES OF OBTAINING PLANNING PERMISSIONS.
THE MAIN AND SUB CONTRACTORS MUST NOT SCALE FROM THE DRAWING

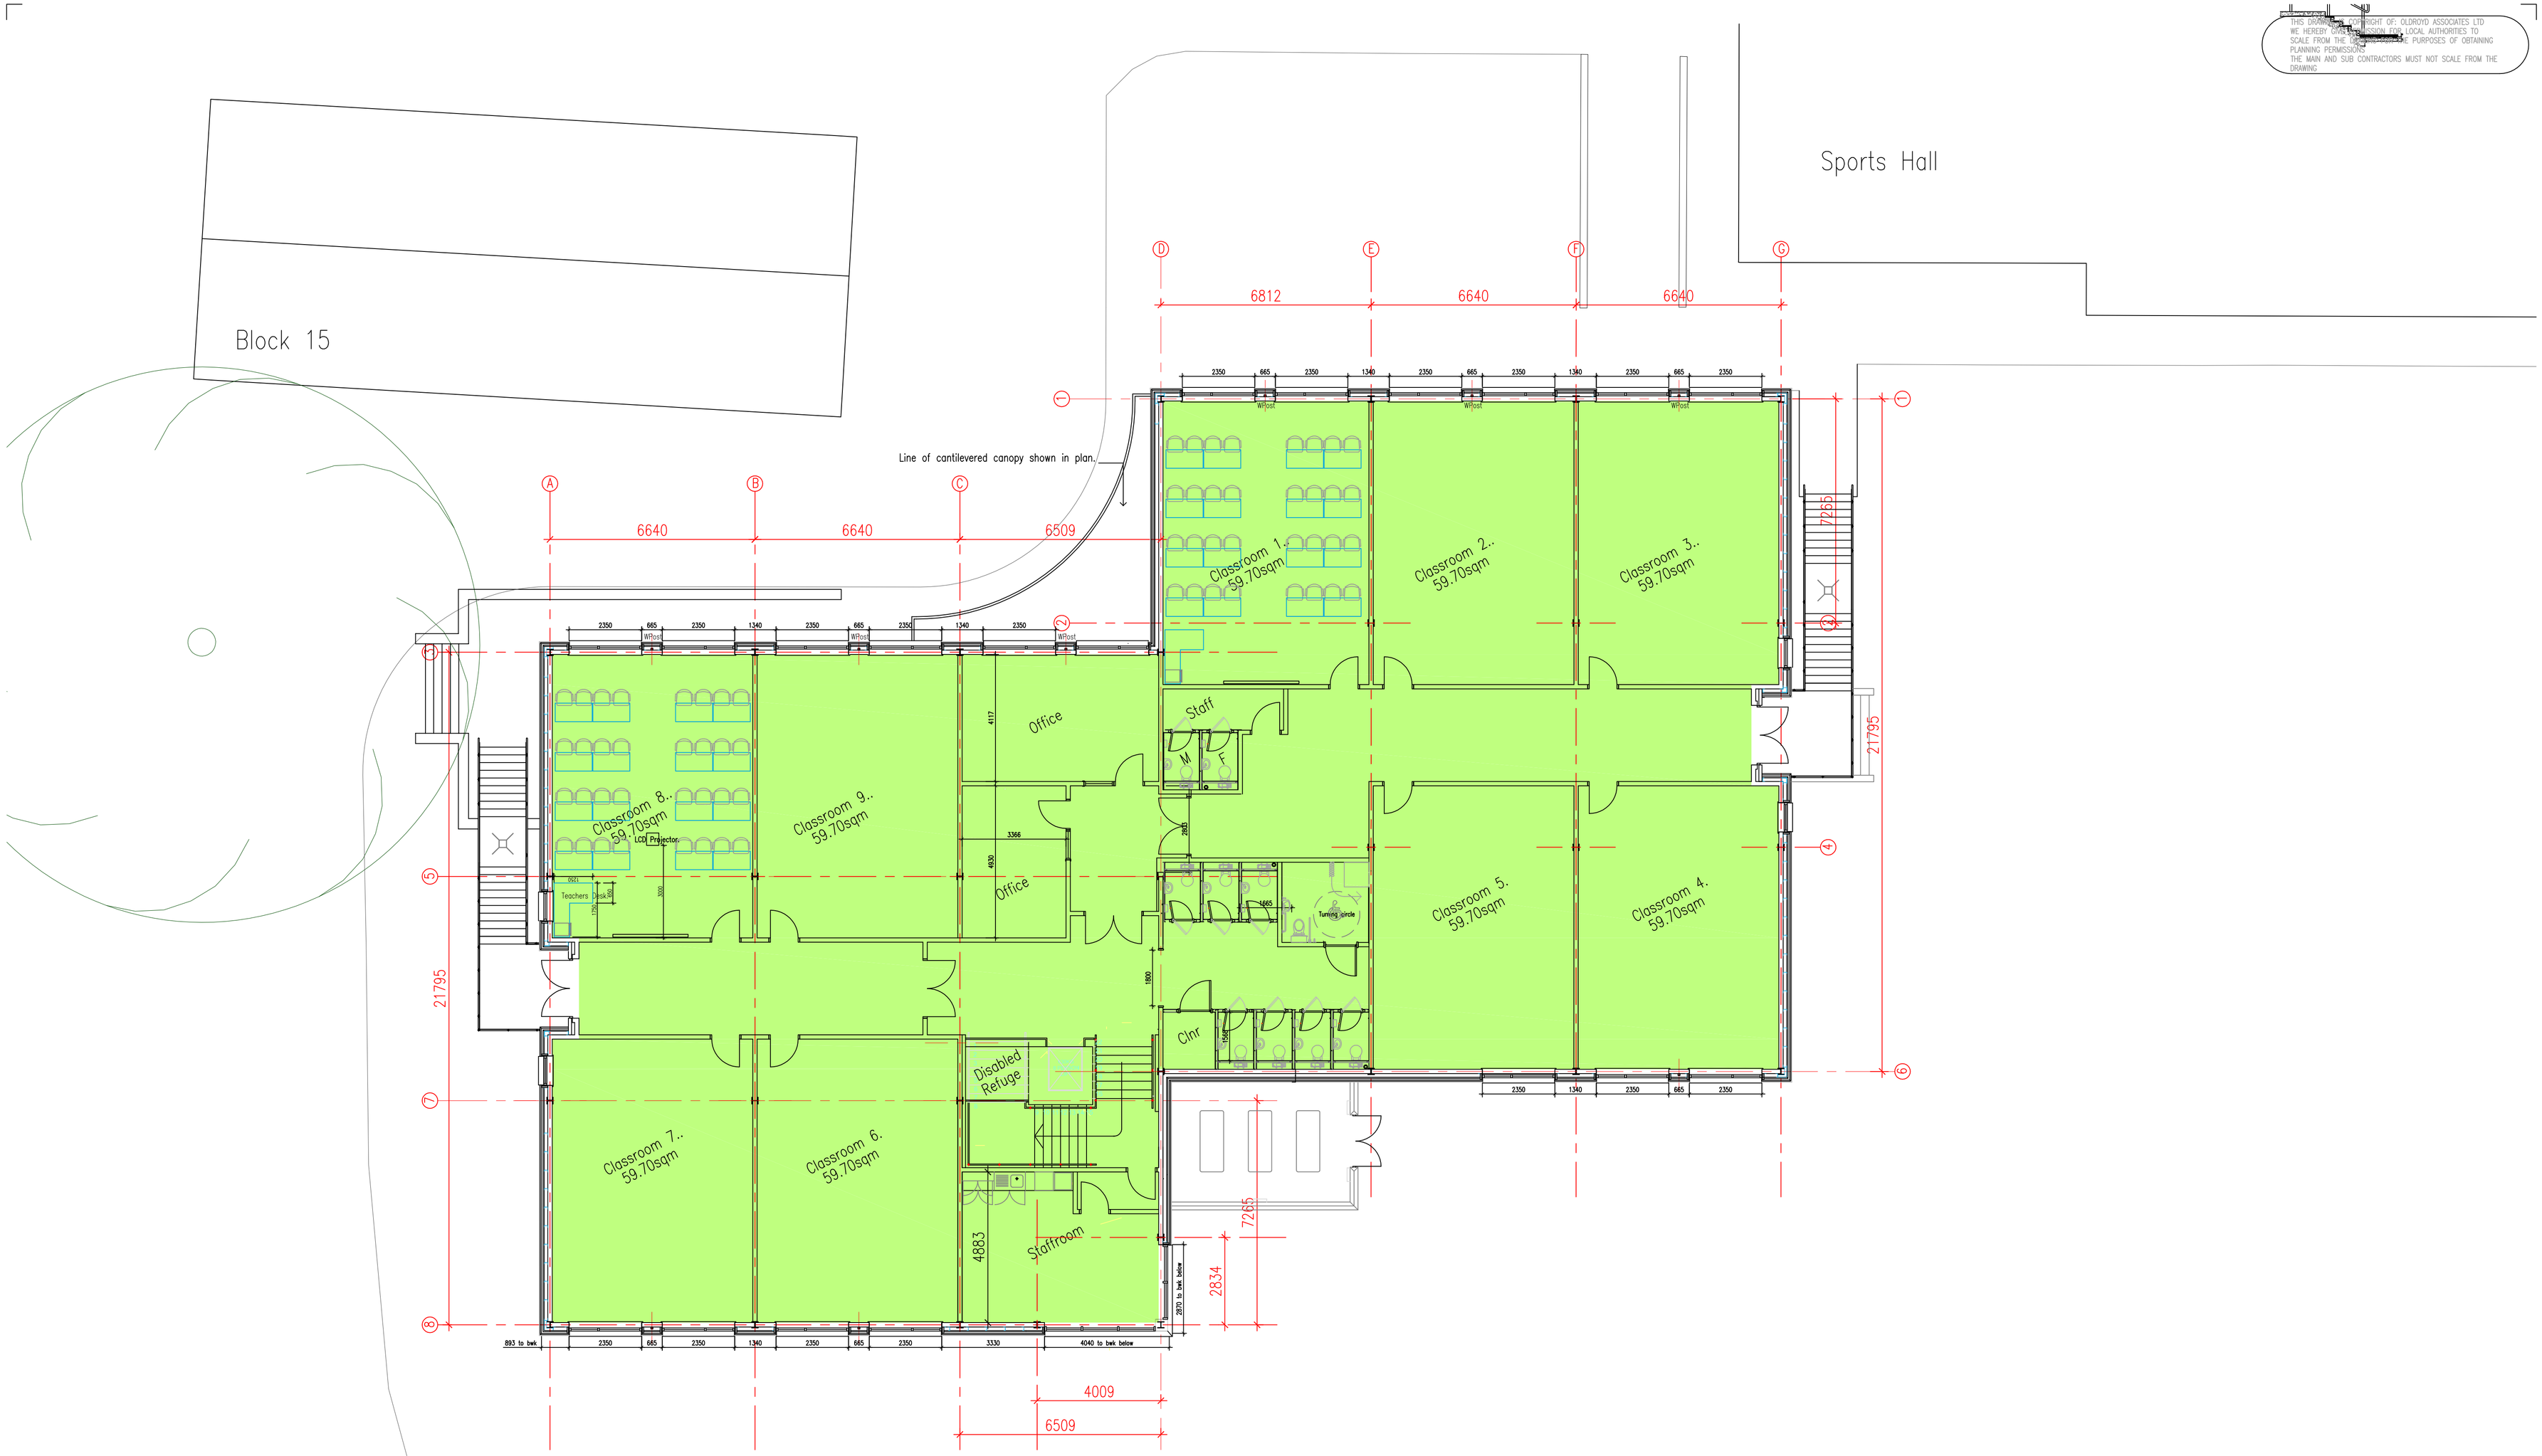


COST PLAN VERSION

Rev B 01.10.20 Drawing Status changed to Planning Version. Drawing updated additional steelwork added to Staffroom.
Rev A 12.09.20 Plan updated.

| | | | | |
|---|---|---|---|---|
| OLDROYD ASSOCIATES ARCHITECTURAL DESIGN | Date: AUG 2020 | Job No.: 19.15 | Dwg No.: 03 | Rev.: B |
| | Drawn: PGB | Checked: PGB | Scale: 1:100 | Page Format: A1 |
| | Drawing: PROPOSED FIRST FLOOR PLAN | | | |

Project: NEW BUILD MATHS & LANGUAGES BLOCK
SWANWICK HALL SCHOOL

Client: Two Counties Trust

First & Second Floor, 55 Prospect Street, Alfreton, Derbyshire DE55 7GY Tel: 01773 833899 Fax: 01773 520327 Email: info@oldroyd-associates.co.uk
OLDROYD ASSOCIATES is a trading name of OLDROYD ASSOCIATES LTD, a limited liability company registered in England – No: 4896162