REVISION HISTORY			
REV	DESCRIPTION	DATE	BY
2	WAS FLAT ROOF TO 1st FLOOR EXTENSION	07/10/20	DMG

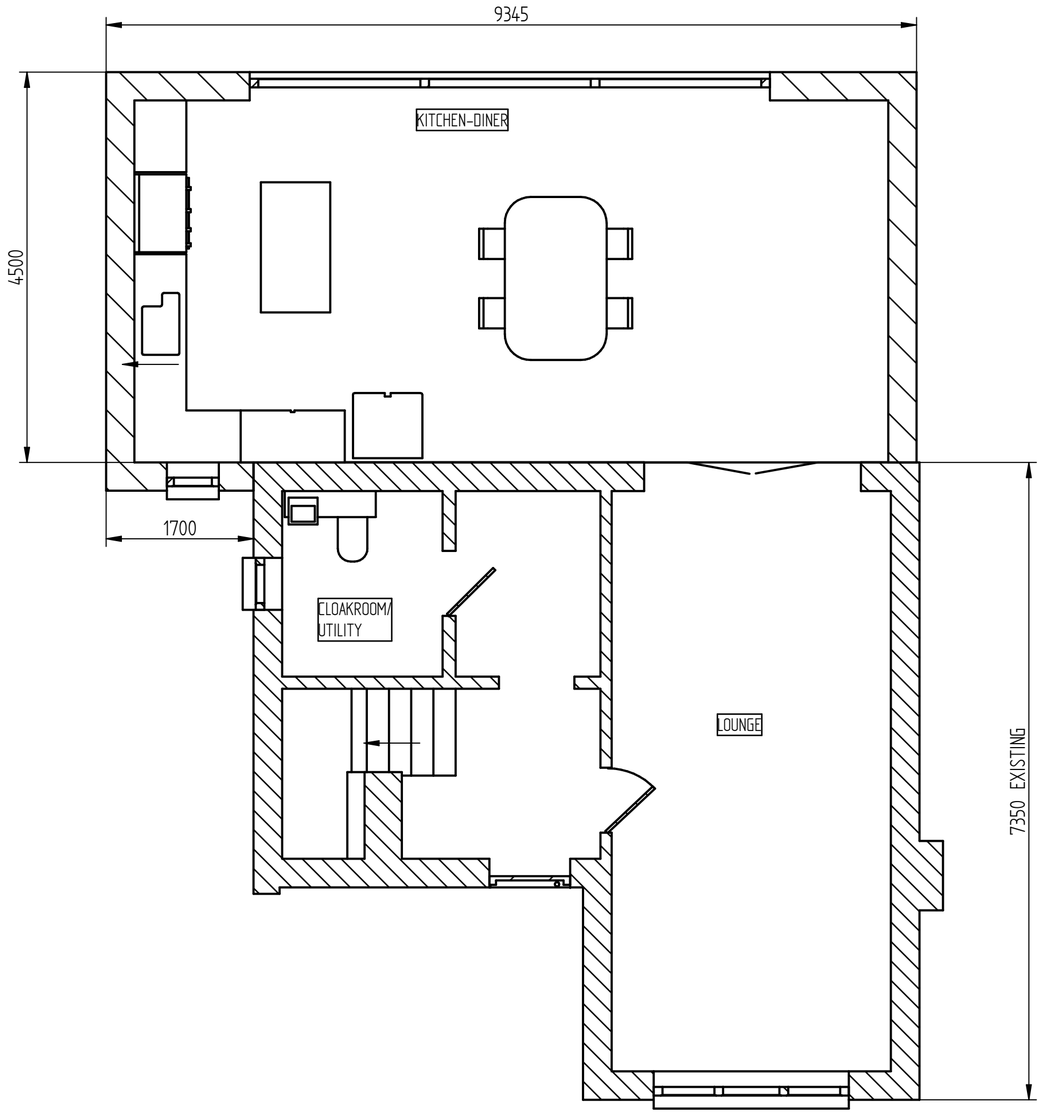

PROPOSED GROUND FLOOR PLAN

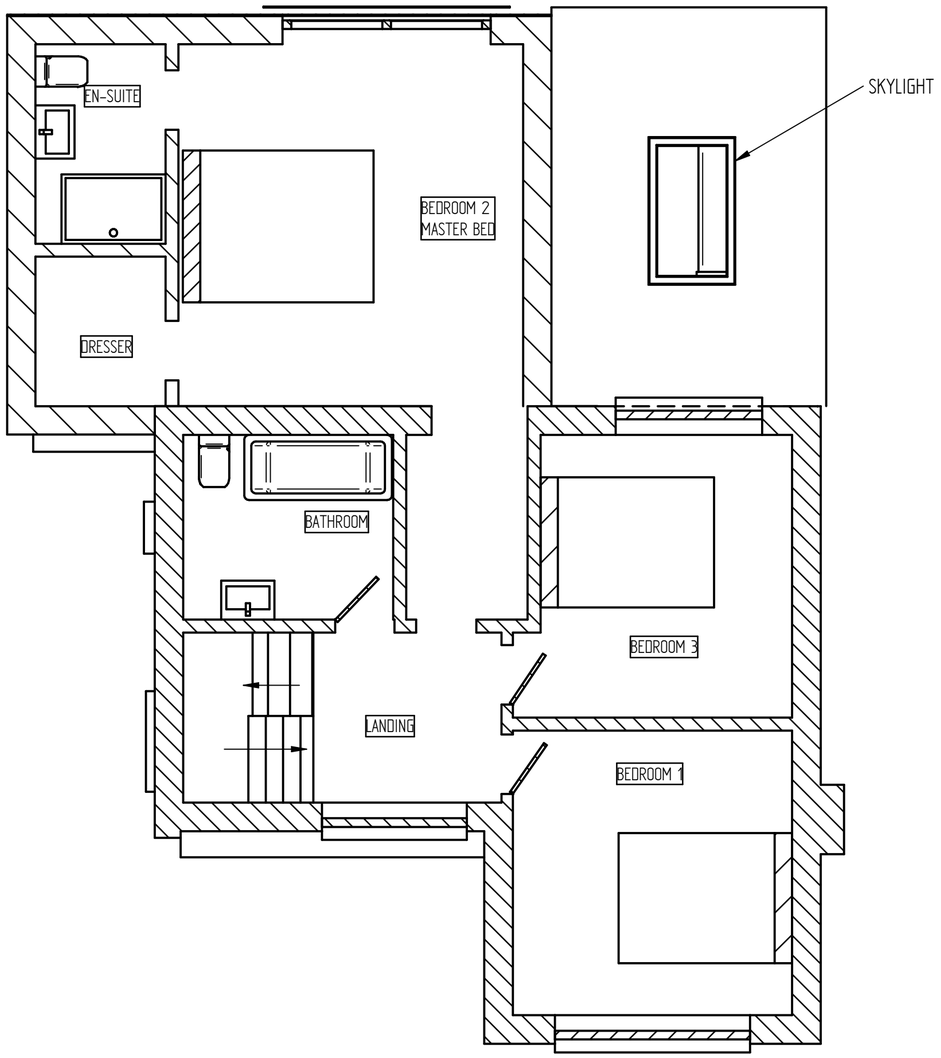

PROPOSED 1st FLOOR PLAN

SCALE 1:50 UOS @ A2 SHEET SIZE

	NAME	DATE
DRAWN	DavidGardner	30/08/20
CHECKED		
ENG APPR		
MGR APPR		

UNLESS OTHERWISE SPECIFIED
DIMENSIONS ARE IN MILLIMETERS
ANGLES ±X.X°
2 PL ±X.XX 3 PL ±X.XXX

Prepared for Planning Application
for Mr & Mrs Gardner
07812 728193

TITLE
Proposed Extension to 4 Hayes Crescent Swanwick

SIZE	DWG NO	REV
A2	DG02	2

FILE NAME: 4 Hayes Crescent design 5.dft

SCALE: 1:50 | SHEET 1 OF 6

REVISION HISTORY			
REV	DESCRIPTION	DATE	APPROVED
2	WAS FLAT ROOF TO 1st FLOOR EXTENSION	07/10/20	DMG

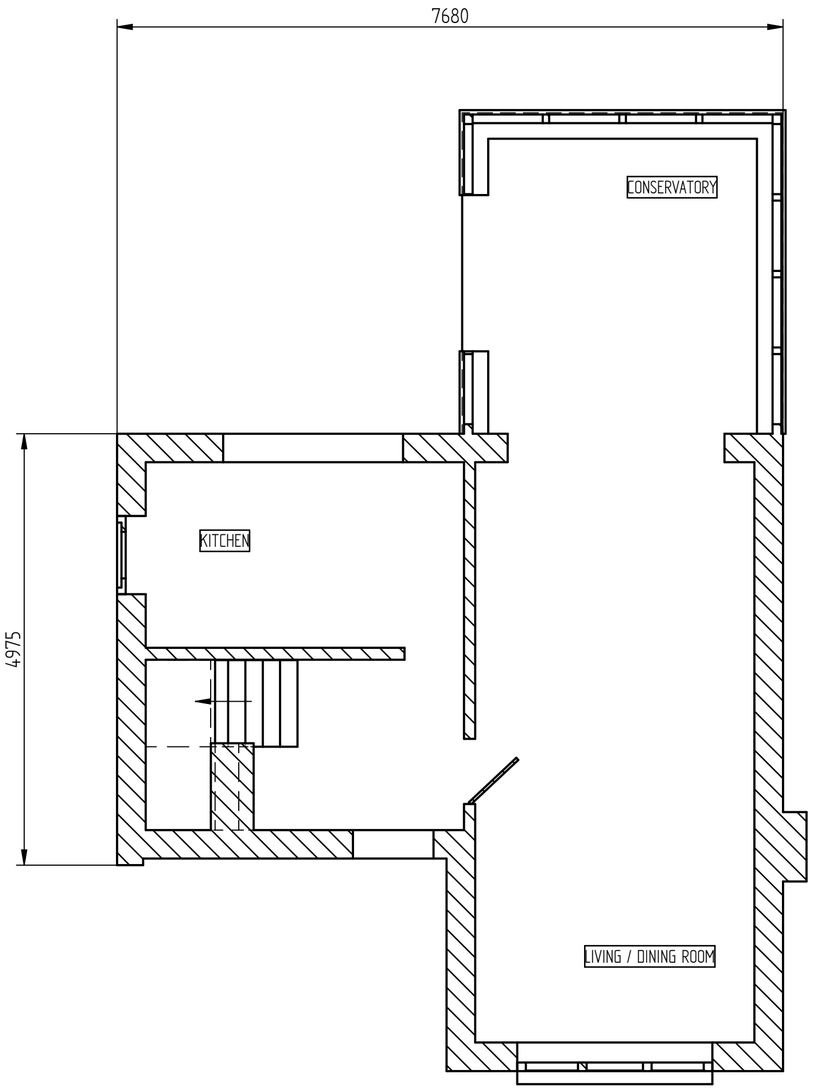

EXISTING GROUND FLOOR PLAN

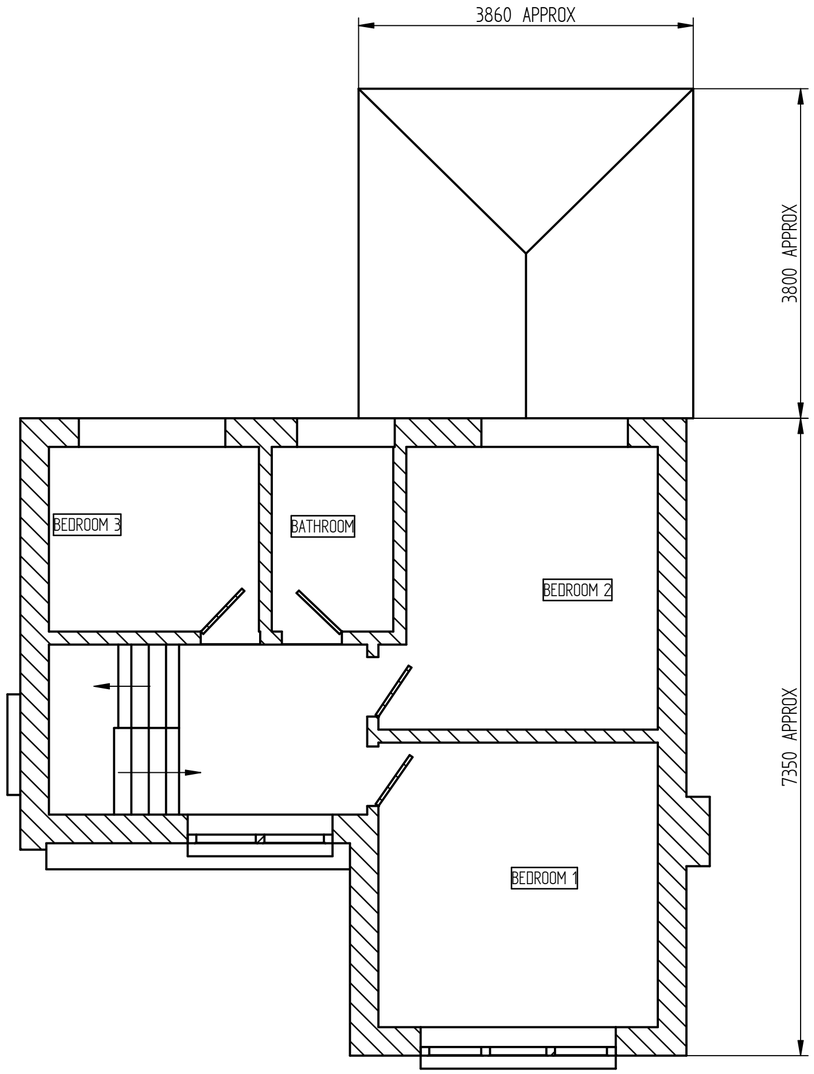

EXISTING 1st FLOOR PLAN

SCALE 1:50 UOS @ A2 SHEET SIZE

	NAME	DATE
DRAWN	DavidGardner	30/08/20
CHECKED		
ENG APPR		
MGR APPR		

UNLESS OTHERWISE SPECIFIED
DIMENSIONS ARE IN MILLIMETERS
ANGLES ±X.X°
2 PL ±X.XX 3 PL ±X.XXX

Prepared for Planning Application
for Mr & Mrs Gardner
07812 728193

TITLE
Existing floorplans of 4 Hayes Crescent Swanwick

SIZE	DWG NO	REV
A2	DG02	2

FILE NAME: 4 Hayes Crescent design 5.dft

SCALE: 1:50	SHEET 2 OF 6

REVISION HISTORY			
REV	DESCRIPTION	DATE	APPROVED
2	WAS FLAT ROOF TO 1st FLOOR EXTENSION	07/10/20	DMG

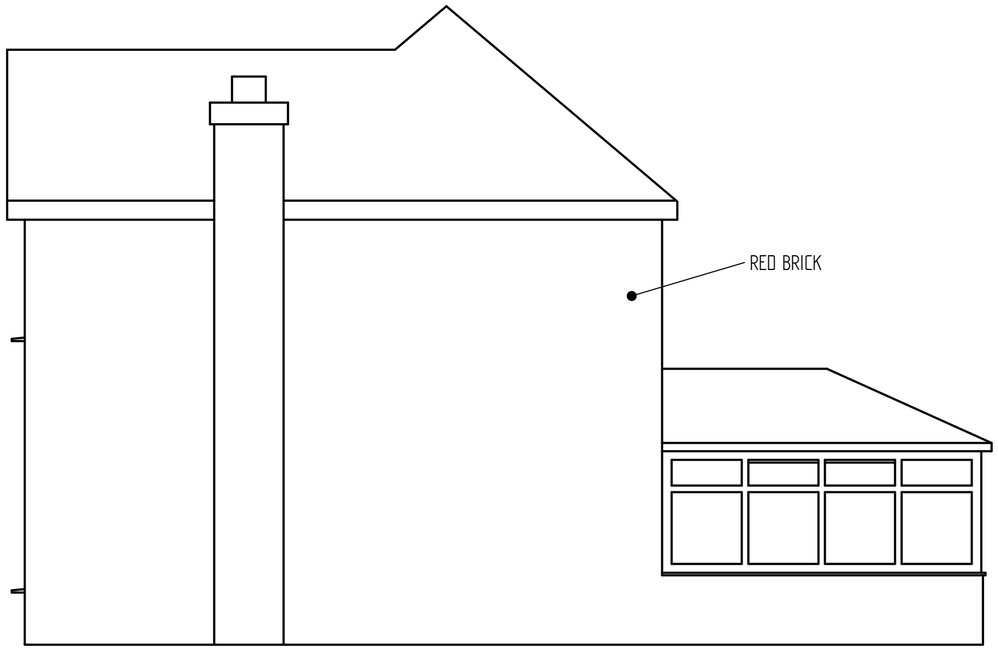

EXISTING SIDE (NW) ELEVATION

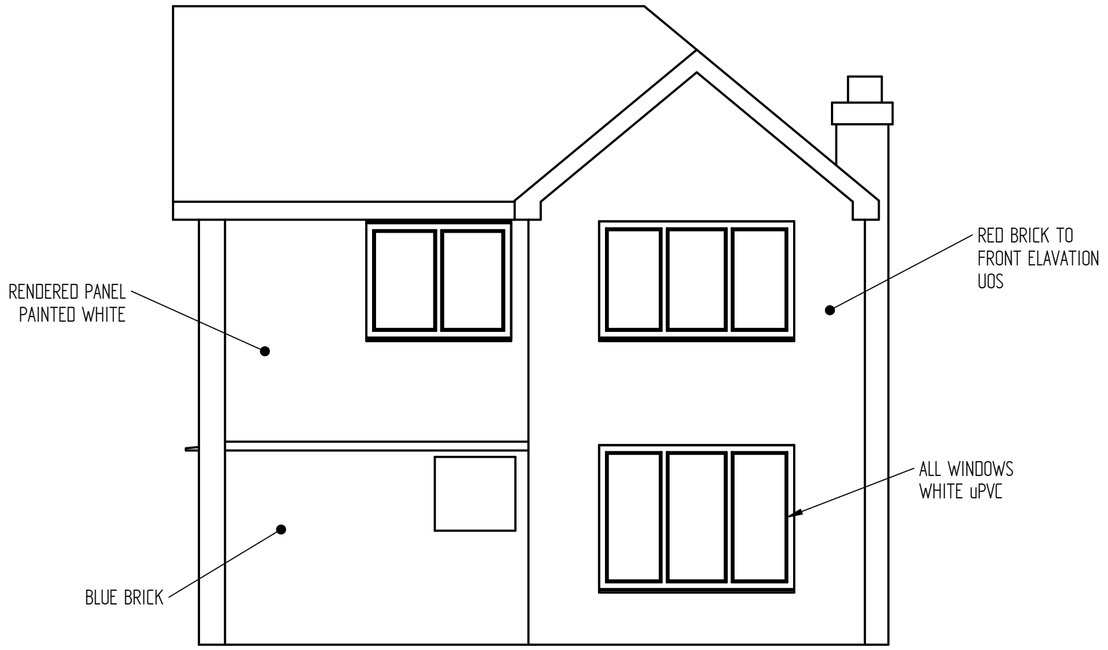

EXISTING FRONT (NW) ELEVATION



EXISTING SIDE (NE) ELEVATION

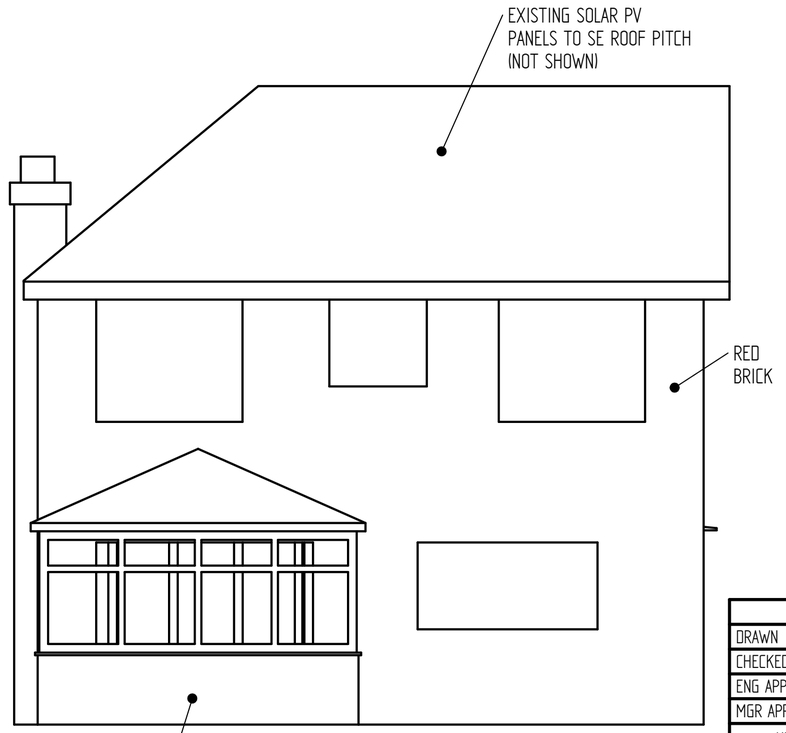

EXISTING REAR (SE) ELEVATION

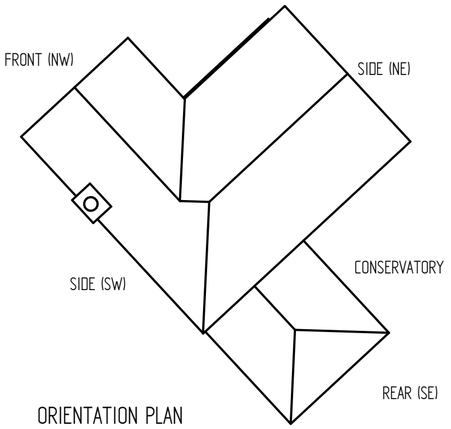

ORIENTATION PLAN
SCALE 1:100 @ A2

SCALE 1:50 UOS @ A2 SHEET SIZE

	NAME	DATE
DRAWN	DavidGardner	30/08/20
CHECKED		
ENG APPR		
MGR APPR		

UNLESS OTHERWISE SPECIFIED
DIMENSIONS ARE IN MILLIMETERS
ANGLES ±X.X°
2 PL ±X.XX 3 PL ±X.XXX

Prepared for Planning Application
for Mr & Mrs Gardner
07812 728193

TITLE
Existing elevations of 4 Hayes Crescent Swanwick

SIZE	DWG NO	REV
A3	DG02	2

FILE NAME: 4 Hayes Crescent design 5.dft

SCALE: 1:50 | SHEET 3 OF 6

REVISION HISTORY			
REV	DESCRIPTION	DATE	APPROVED
2	WAS FLAT ROOF TO 1st FLOOR EXTENSION	07/10/20	DMG

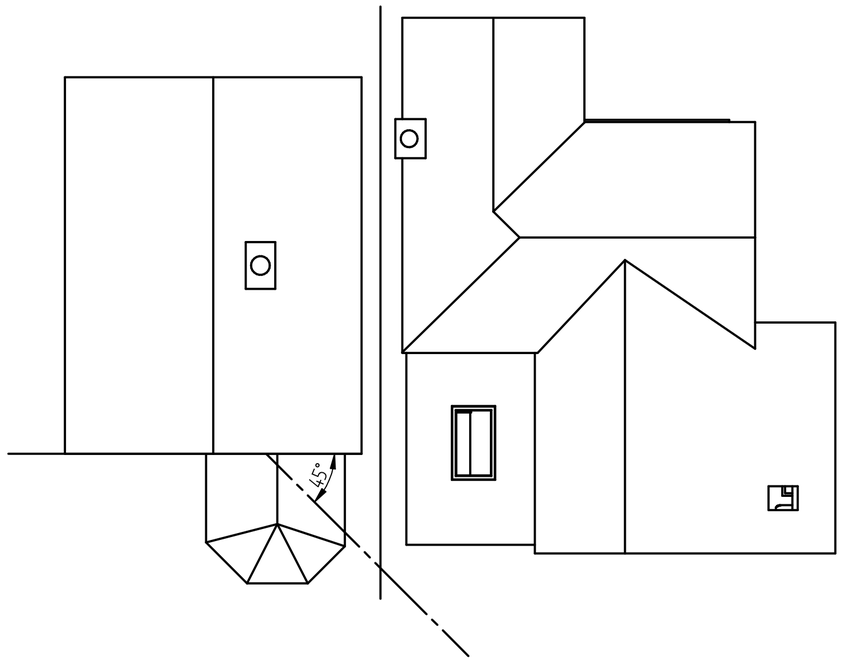

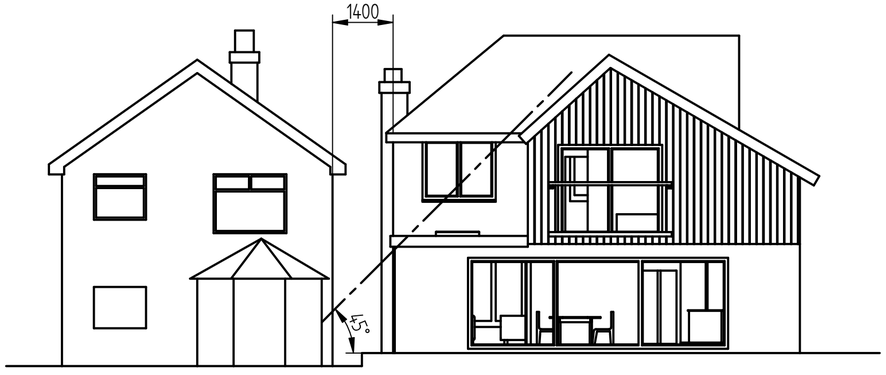

RELATIONSHIP No.2 & No.4 HAYES CRESCENT
(WITH PROPOSED EXTENSION)
SCALE 1:100

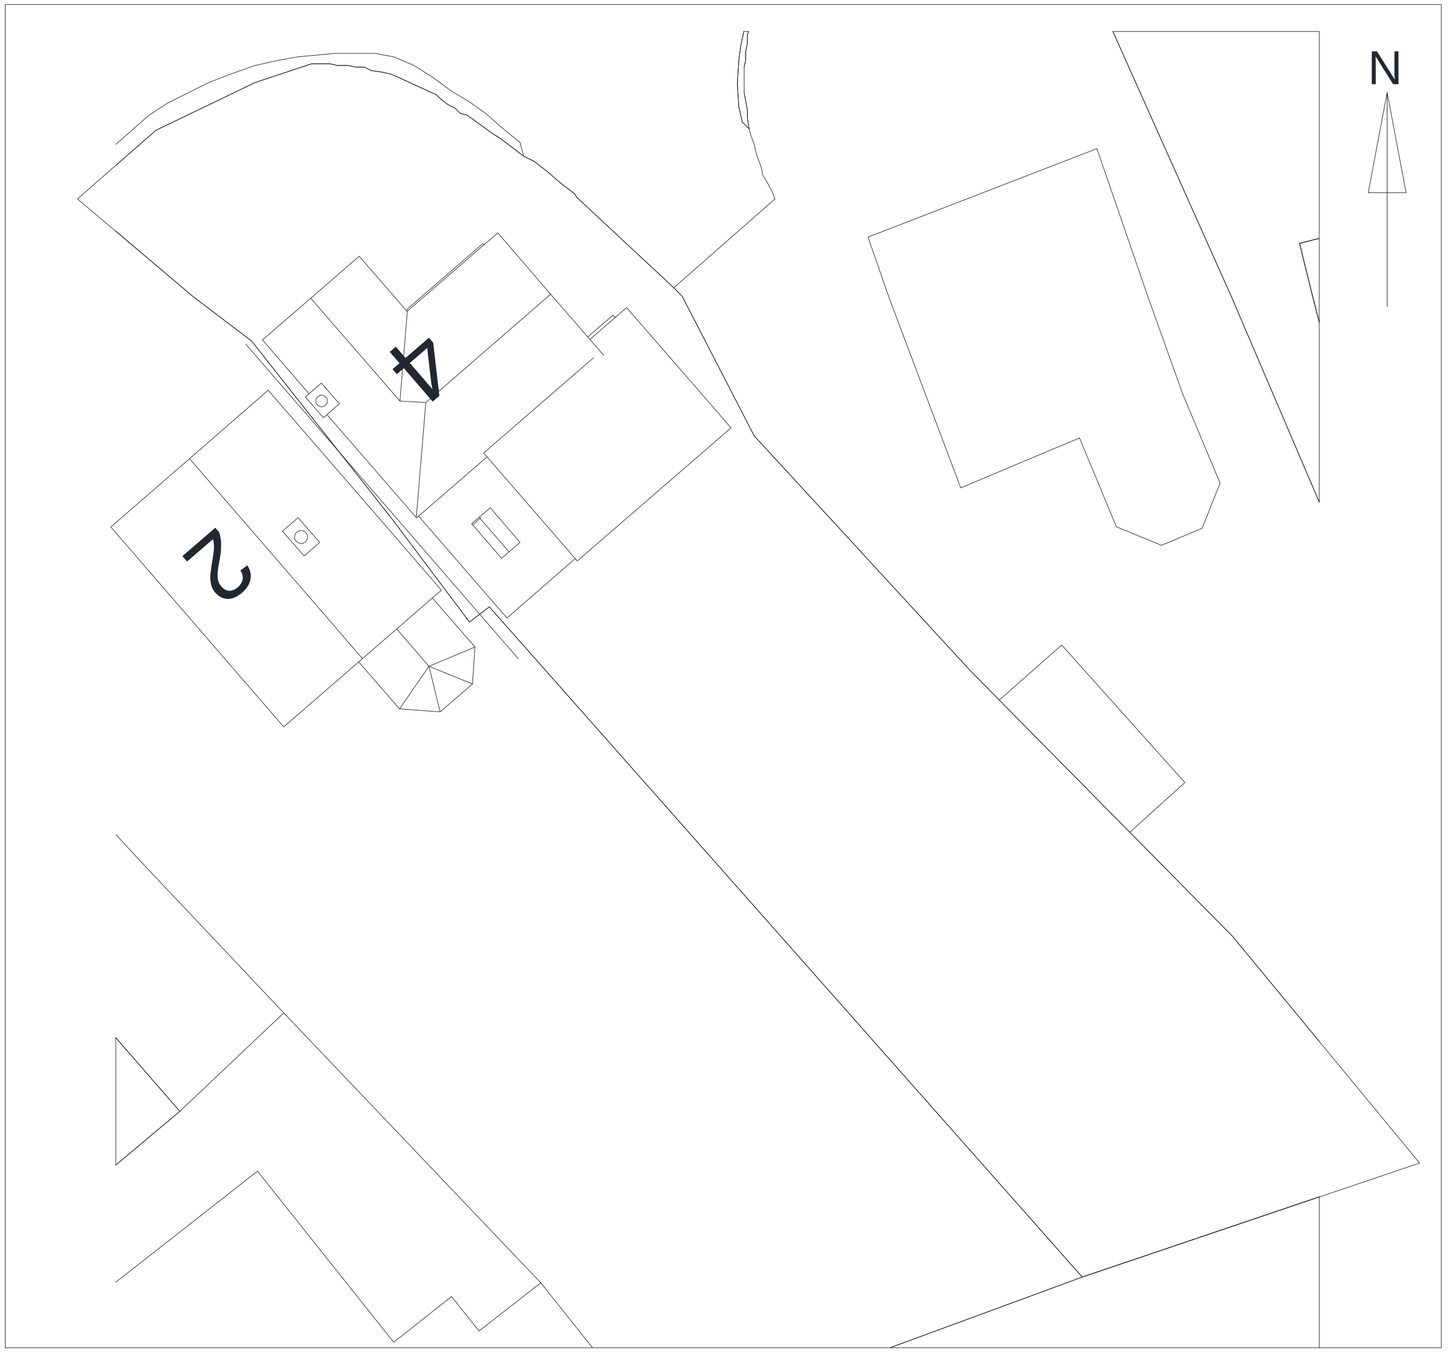

	NAME	DATE
DRAWN	DavidGardner	30/08/20
CHECKED		
ENG APPR		
MGR APPR		

UNLESS OTHERWISE SPECIFIED
DIMENSIONS ARE IN MILLIMETERS
ANGLES ±X.X°
2 PL ±X.XX 3 PL ±X.XXX

Prepared for Planning Application
for Mr & Mrs Gardner
07812 728193

TITLE No 4 Hayes Crescent w/Proposed Extension
Relationship to adjacent house

SIZE	DWG NO	REV
A3	DG02	2

FILE NAME: 4 Hayes Crescent design 5.dft

SCALE: 1:50 | SHEET 4 OF 6

REVISION HISTORY			
REV	DESCRIPTION	DATE	APPROVED
2	WAS FLAT ROOF TO 1st FLOOR EXTENSION	07/10/20	DMG

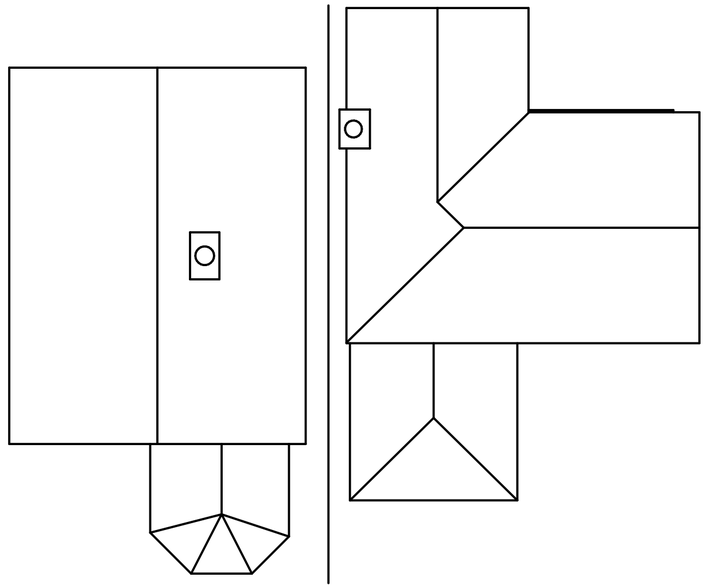



EXISTING RELATIONSHIP No.2 & No.4 HAYES CRESCENT
SCALE 1:100

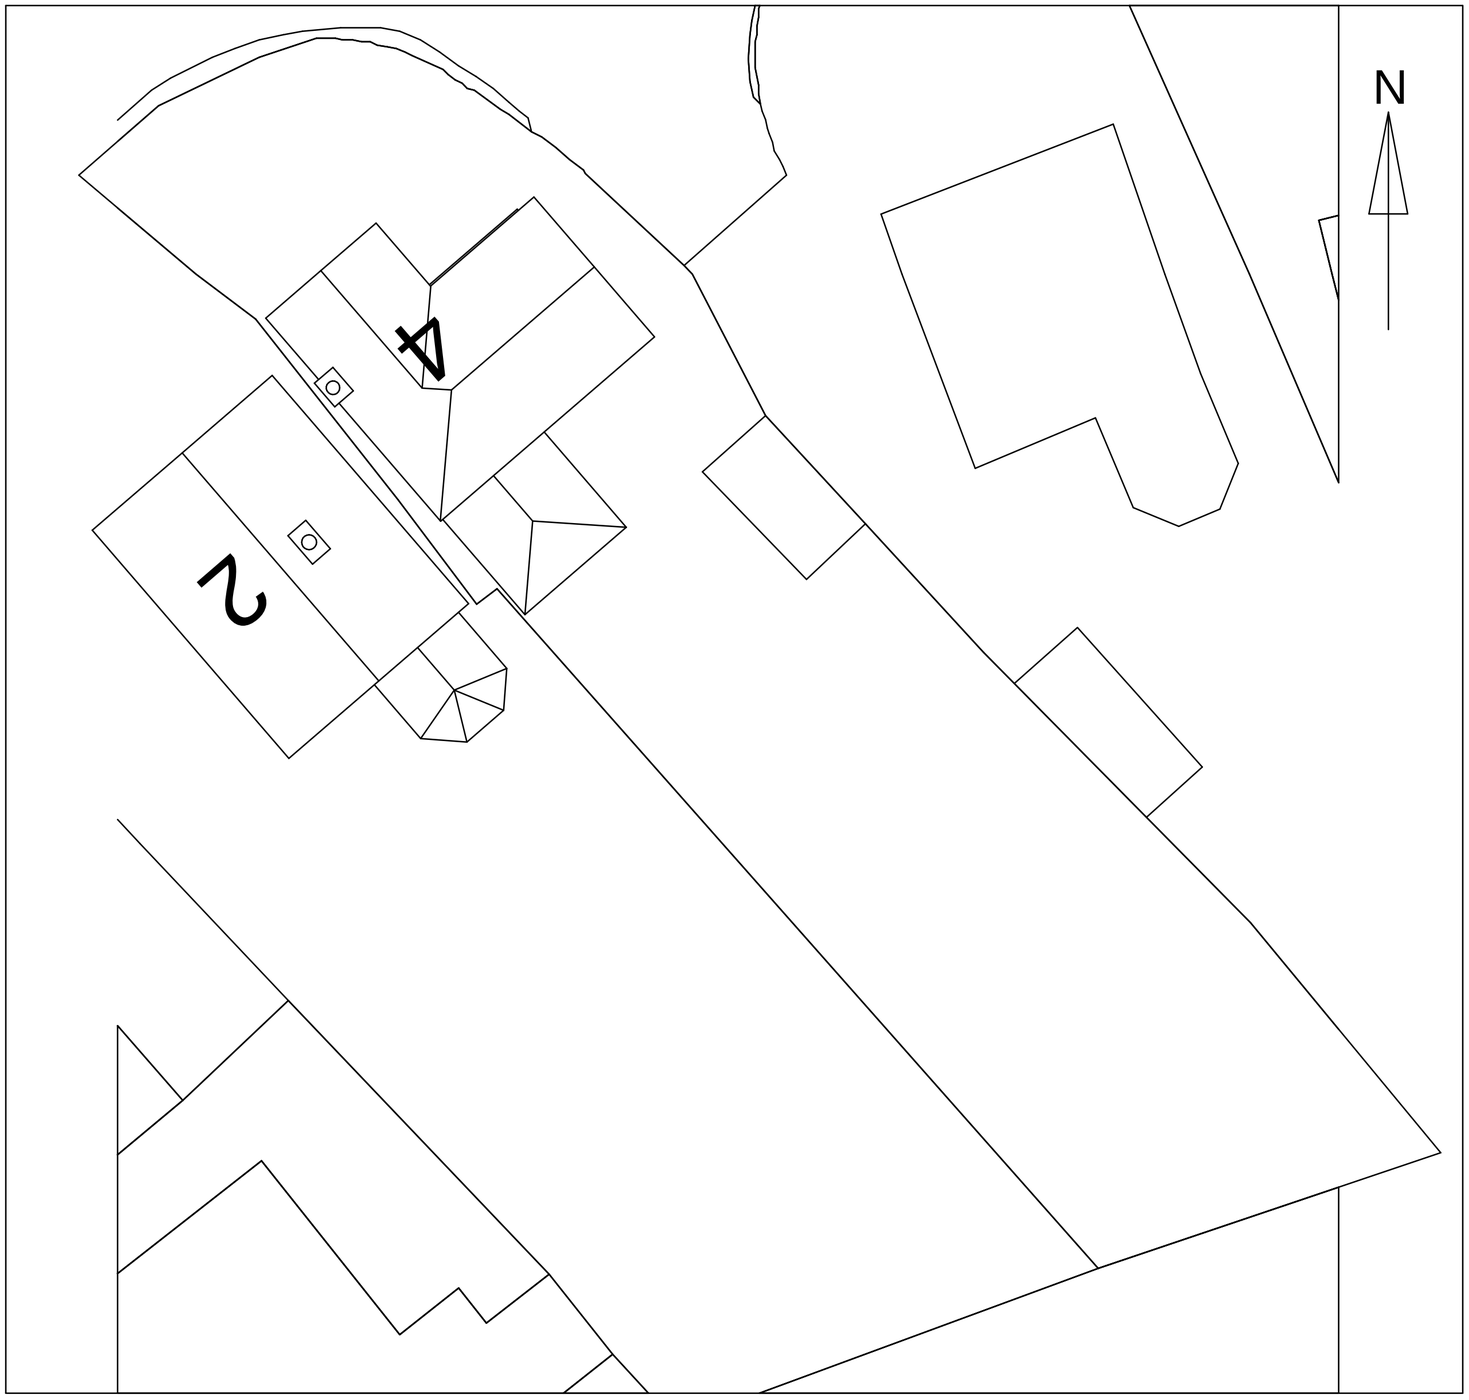

	NAME	DATE
DRAWN	DavidGardner	30/08/20
CHECKED		
ENG APPR		
MGR APPR		

UNLESS OTHERWISE SPECIFIED
DIMENSIONS ARE IN MILLIMETERS
ANGLES ±X.X°
2 PL ±X.XX 3 PL ±X.XXX

Prepared for Planning Application
for Mr & Mrs Gardner
07812 728193

TITLE: No 4 Hayes Crescent – Existing House Relationship to adjacent house

SIZE: A3 | DWG NO: DG02 | REV: 2

FILE NAME: 4 Hayes Crescent design 5.dft

SCALE: 1:50 | SHEET 5 OF 6

REVISION HISTORY			
REV	DESCRIPTION	DATE	APPROVED
2	WAS FLAT ROOF TO 1st FLOOR EXTENSION	07/10/20	DMG

FACADE MATERIALS

1. RED BRICK
2. CEDAR CLADDING or RENDER
3. BLUE BRICK

EXTENSION FACADE MATERIALS TO COMPLEMENT EXISTING HOUSE FRONT ELEVATION

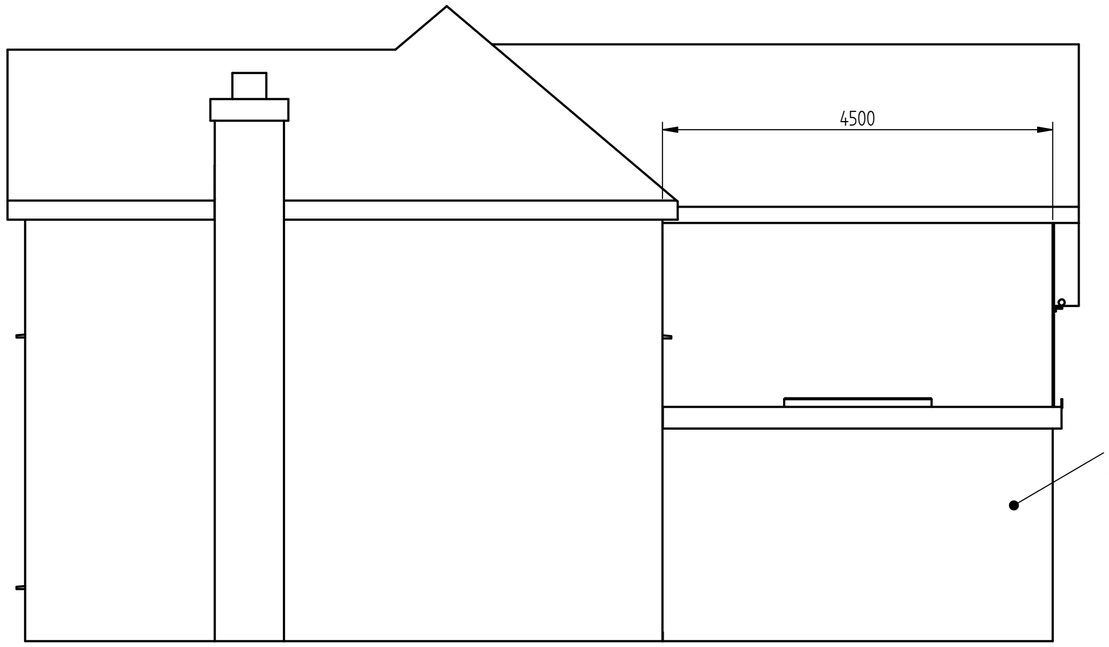

PROPOSED SIDE (NE) ELEVATION



PROPOSED FRONT (NW) ELEVATION

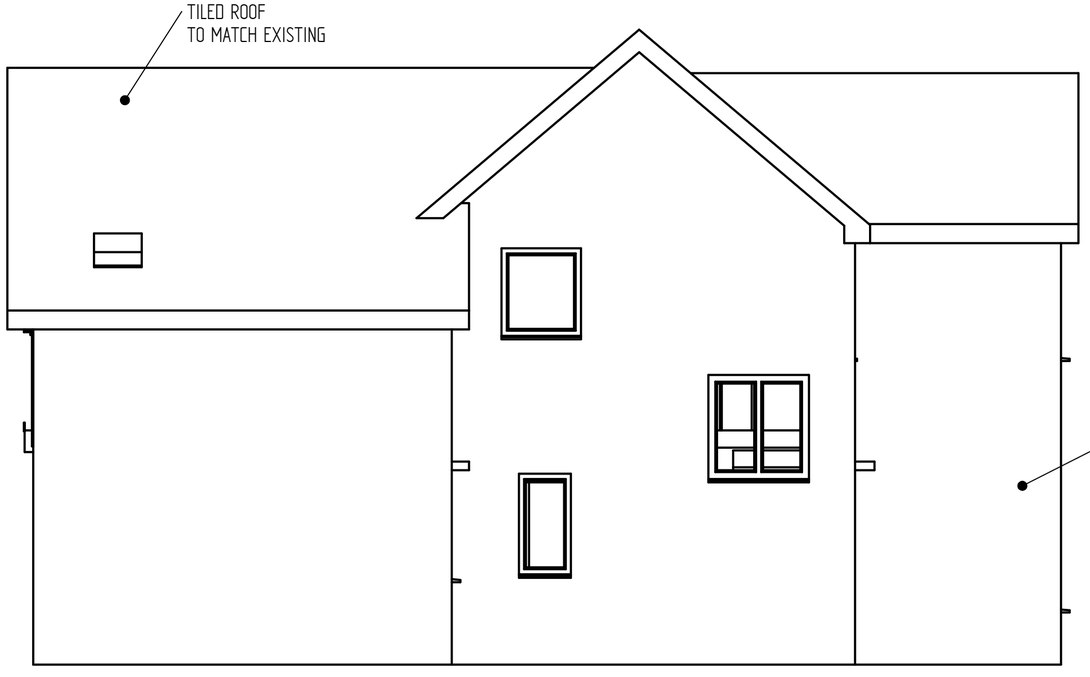

PROPOSED SIDE (NE) ELEVATION



PROPOSED REAR (SE) ELEVATION

SCALE 1:50 UOS @ A2 SHEET SIZE

	NAME	DATE
DRAWN	DavidGardner	30/08/20
CHECKED		
ENG APPR		
MGR APPR		

UNLESS OTHERWISE SPECIFIED
DIMENSIONS ARE IN MILLIMETERS
ANGLES ±X.X°
2 PL ±X.XX 3 PL ±X.XXX

Prepared for Planning Application
for Mr & Mrs Gardner
07812 728193

TITLE
Proposed Elevations of 4 Hayes Crescent Swanwick

SIZE	DWG NO	REV
A3	DG02	2

FILE NAME: 4 Hayes Crescent design 5.dft

SCALE: 1:50 | SHEET 6 OF 6