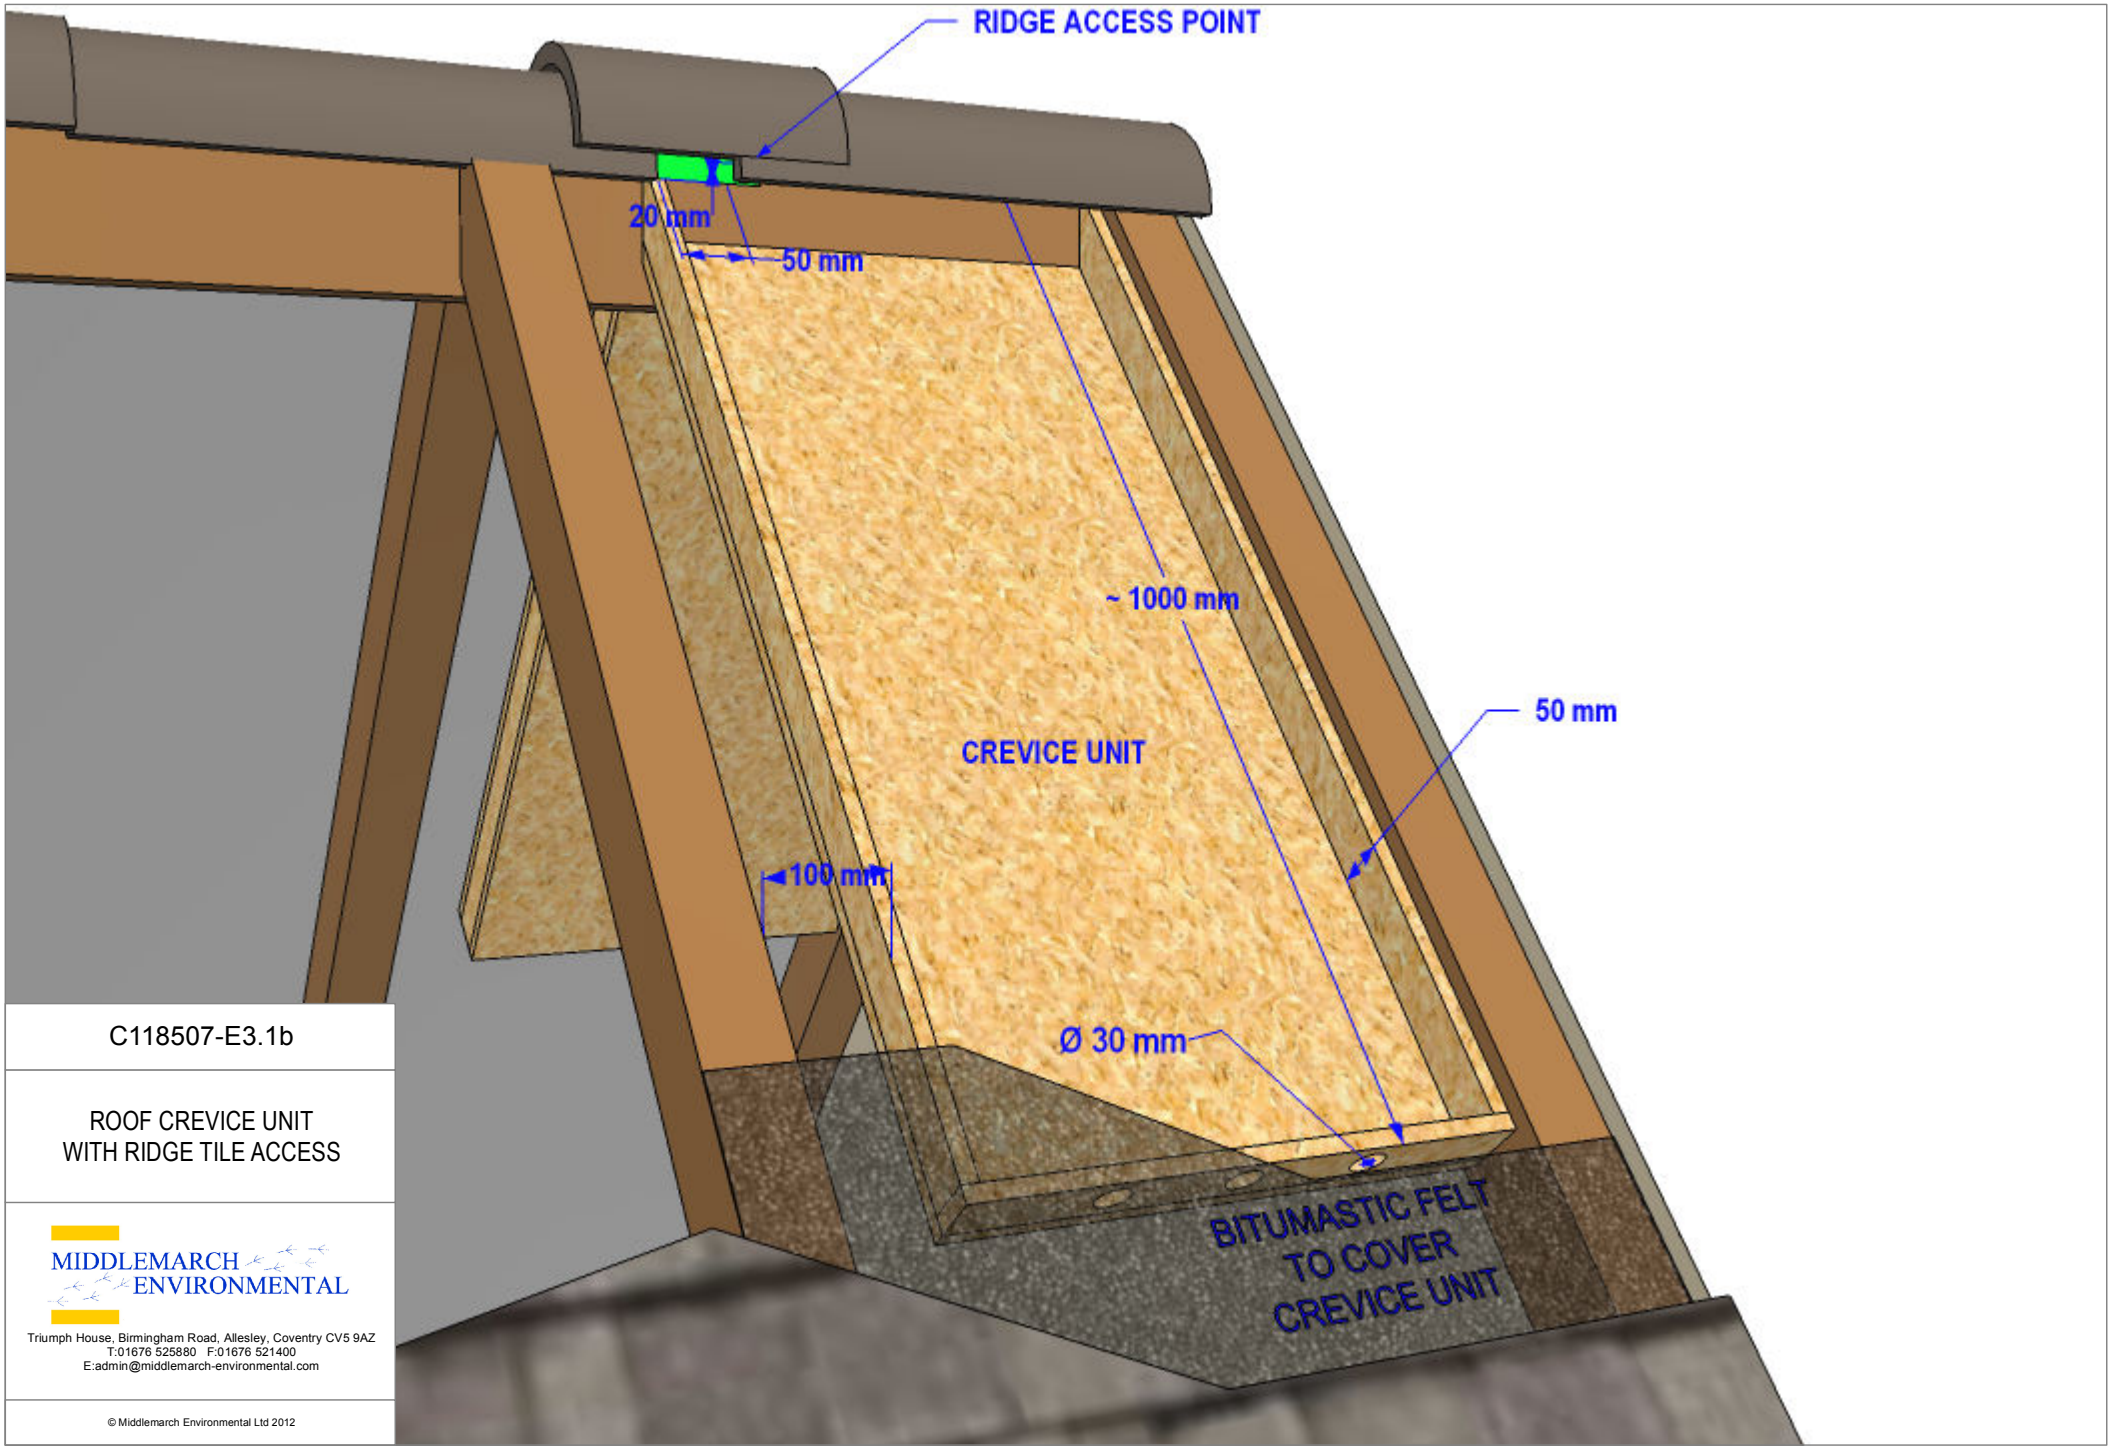

C118507-E3.1b

ROOF CREVICE UNIT
WITH RIDGE TILE ACCESS

MIDDLEMARCH ENVIRONMENTAL

Triumph House, Birmingham Road, Allesley, Coventry CV5 9AZ
T:01676 525880 F:01676 521400
E:admin@middlemarch-environmental.com

© Middlemarch Environmental Ltd 2012