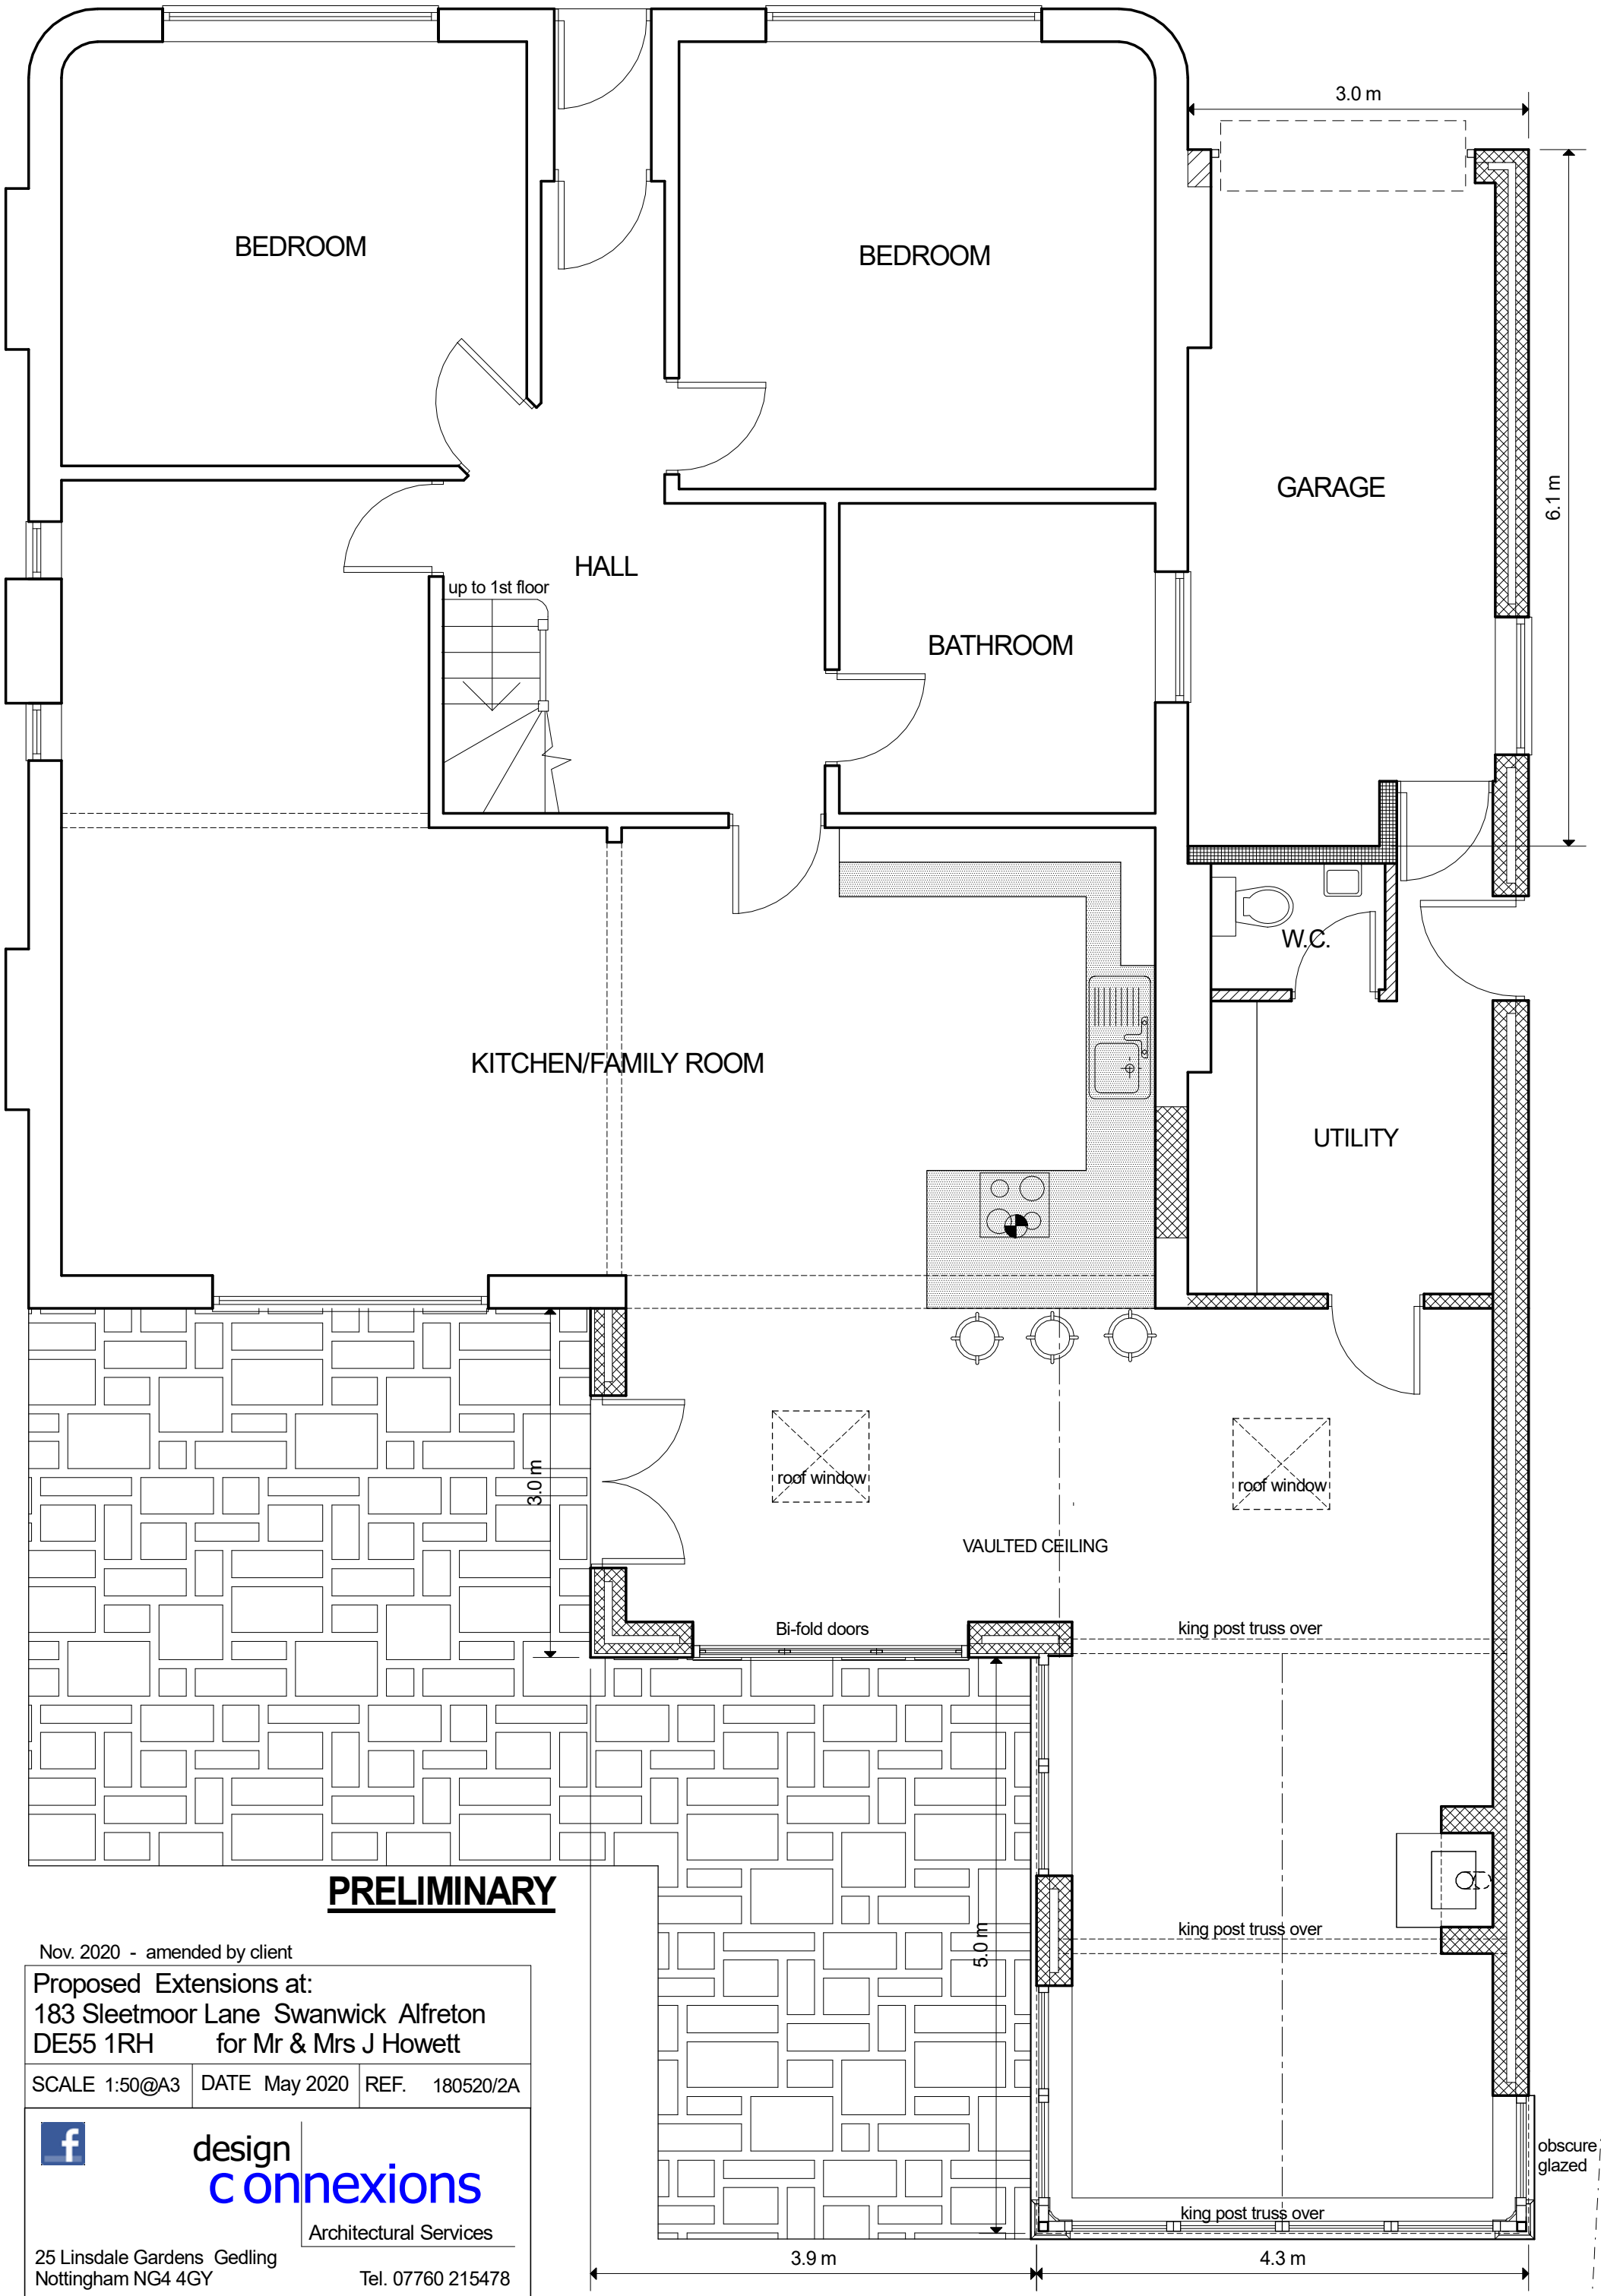

PROPOSED GROUND FLOOR PLAN

PRELIMINARY

Nov. 2020 - amended by client

Proposed Extensions at:
183 Sleetmoor Lane Swanwick Alfreton
DE55 1RH for Mr & Mrs J Howett

SCALE 1:50@A3	DATE May 2020	REF. 180520/2A

design connexions
Architectural Services
25 Linsdale Gardens Gedling
Nottingham NG4 4GY
Tel. 07760 215478
e-mail: designconnexions@gmail.com
www.designconnexions.co.uk