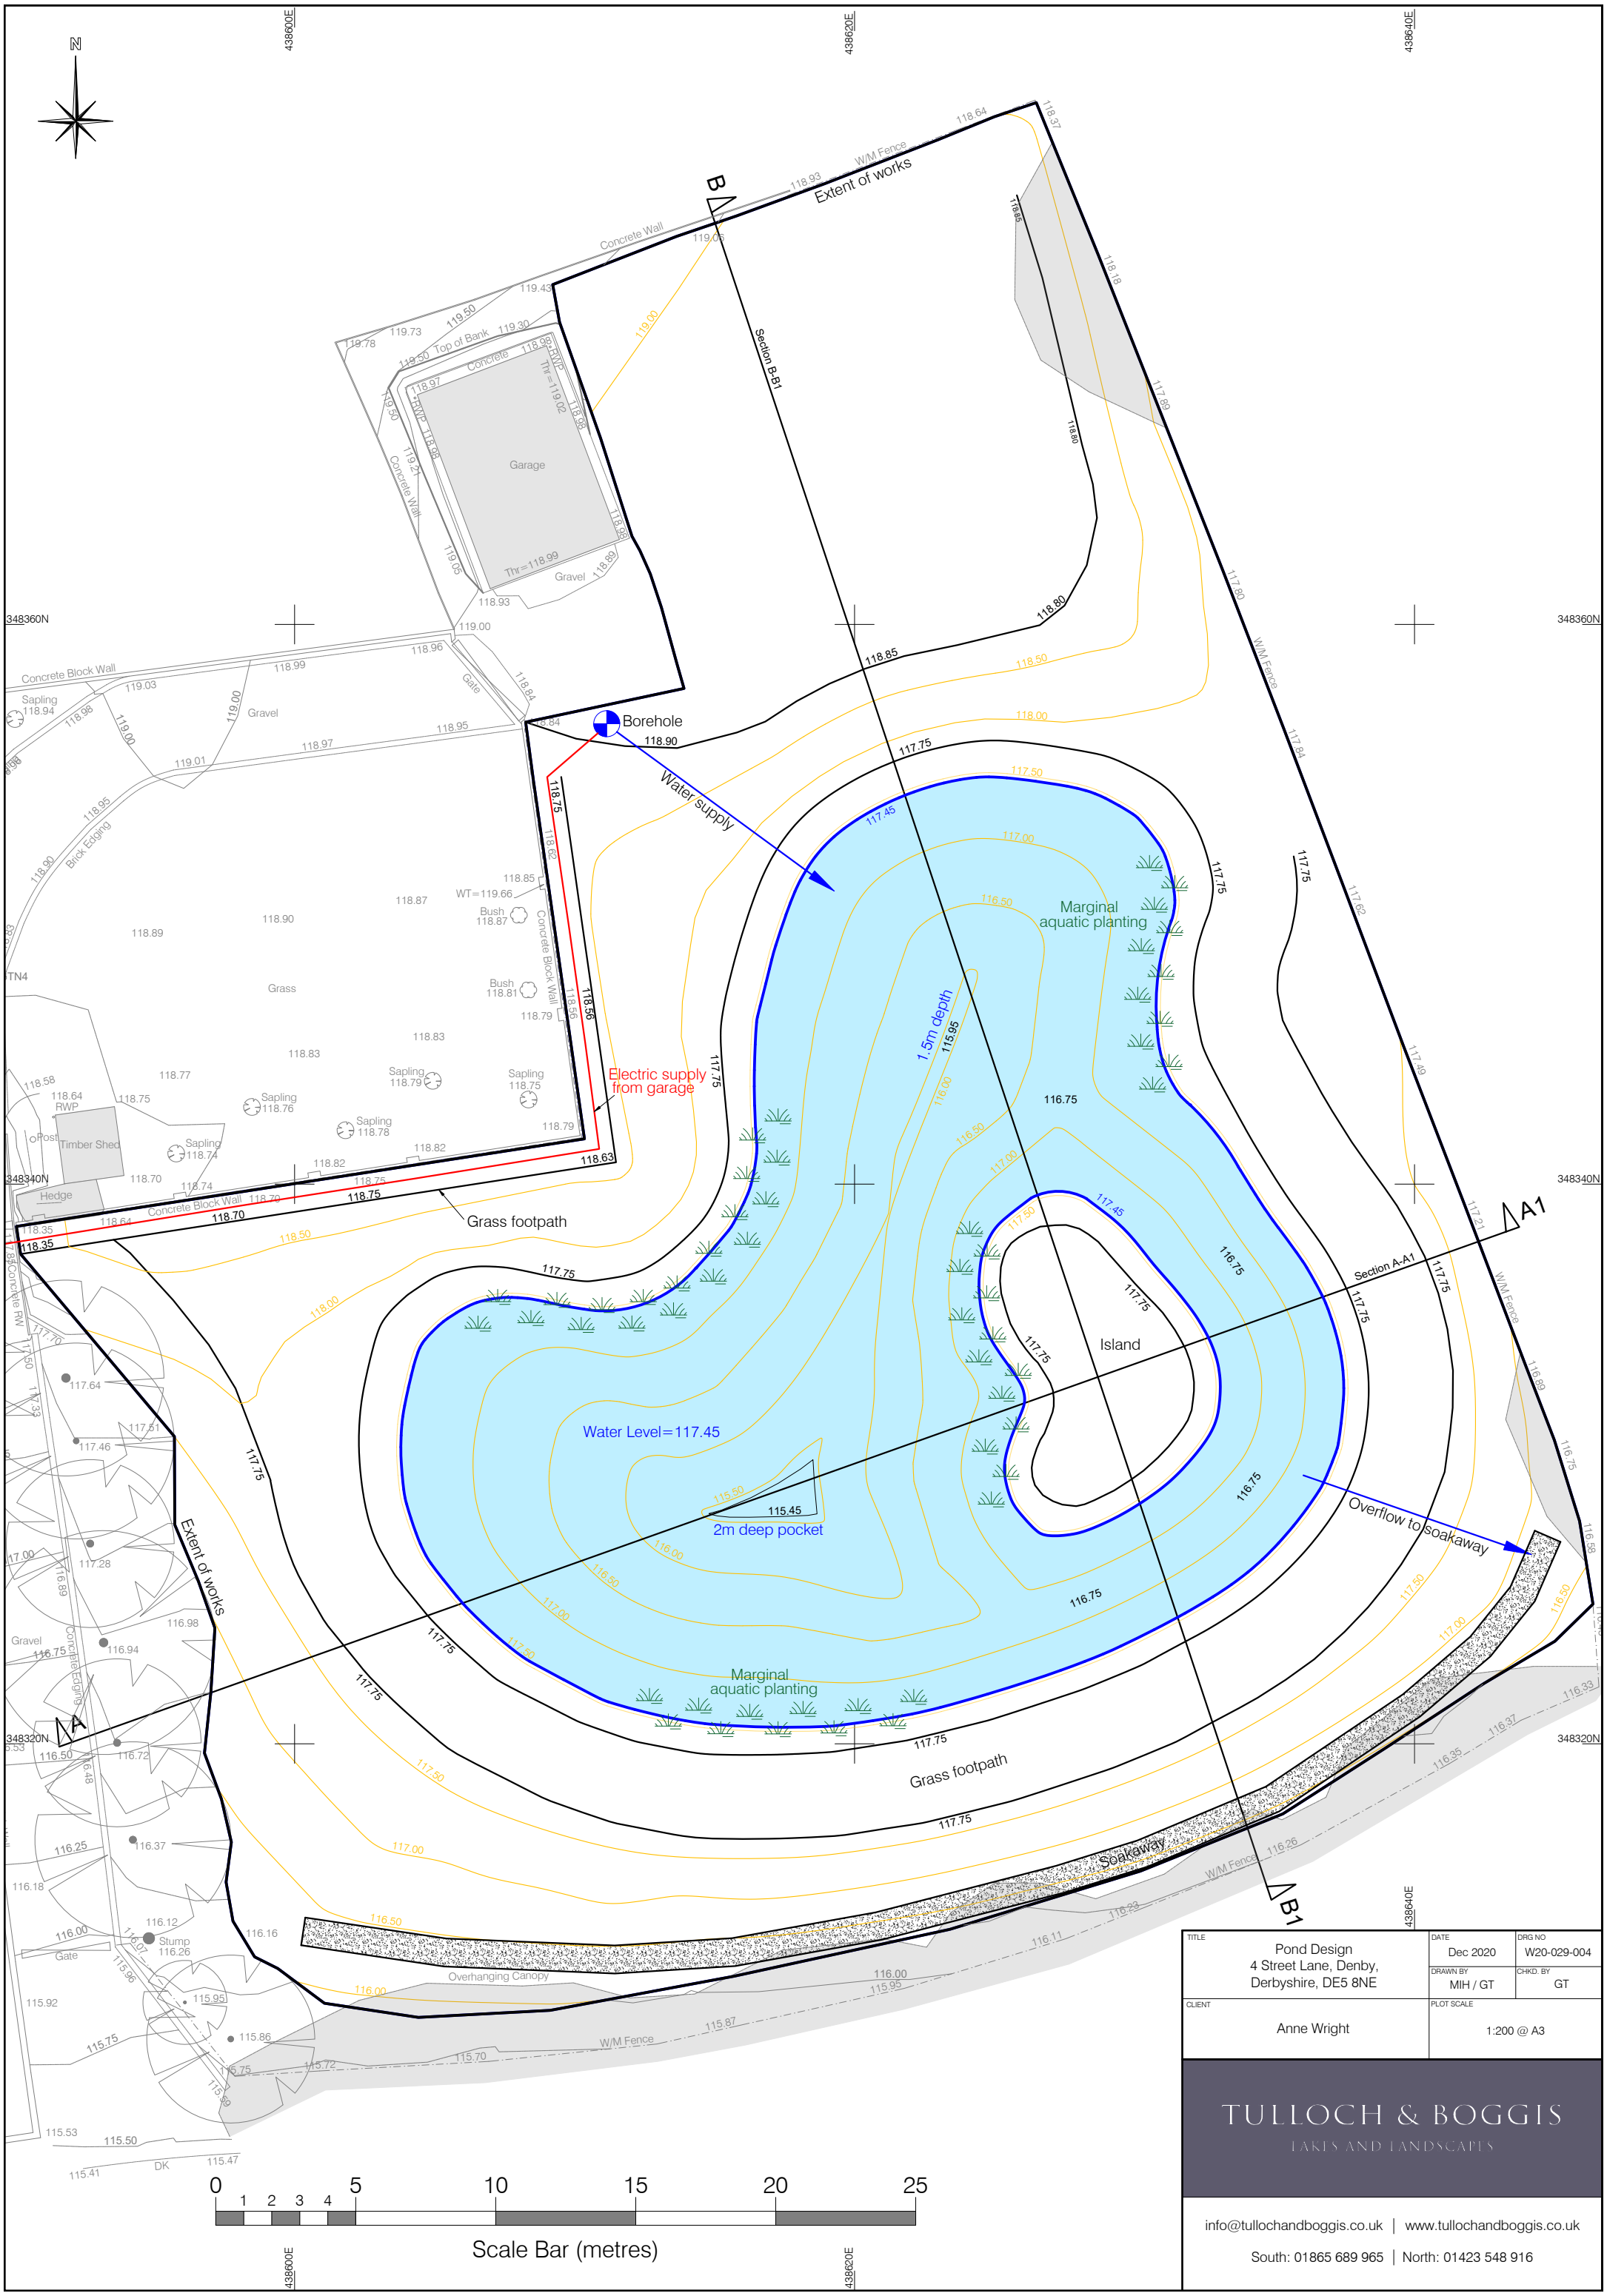

TITLE: Pond Design 4 Street Lane, Denby, Derbyshire, DE5 8NE	DATE: Dec 2020	DRG NO: W20-029-004
	DRAWN BY: MIH / GT	CHKD. BY: GT
CLIENT: Anne Wright	PLOT SCALE: 1:200 @ A3	

TULLOCH & BOGGIS
LAKES AND LANDSCAPES
info@tullochandboggis.co.uk | www.tullochandboggis.co.uk
South: 01865 689 965 | North: 01423 548 916