



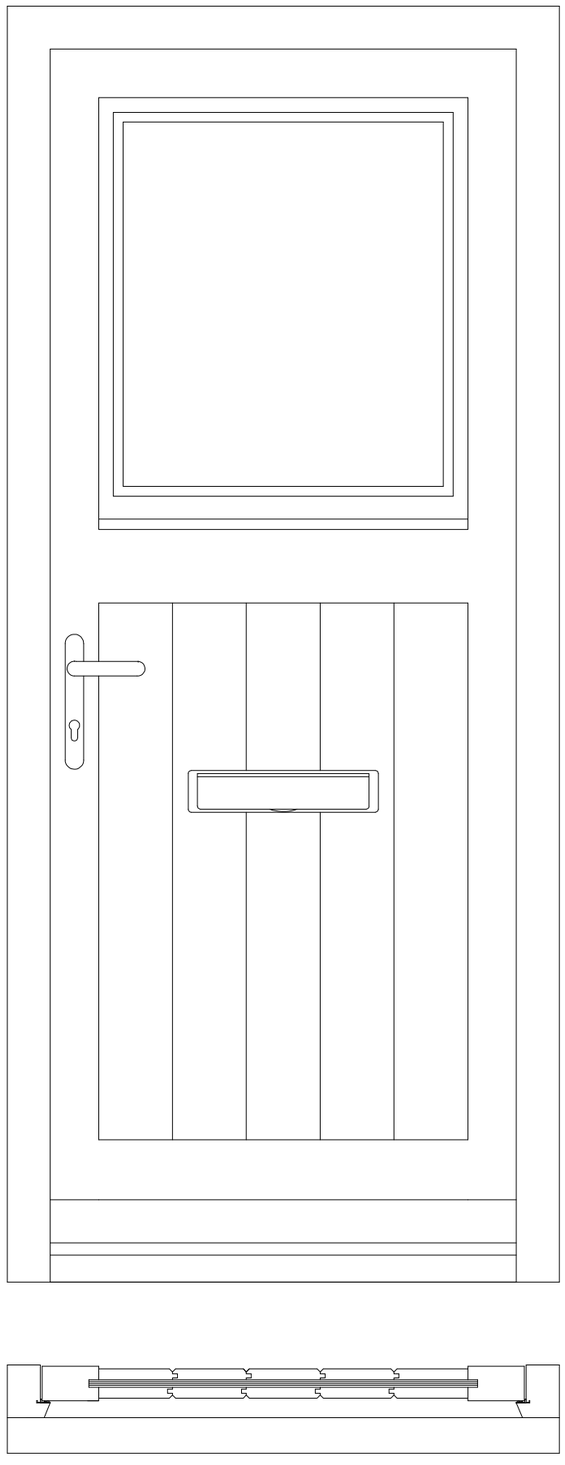

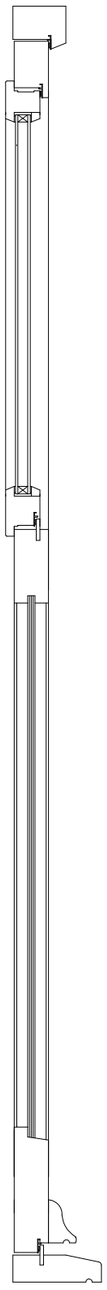

Painted timber door and frame
to new aperture in Porch

Flush fitting door opening inwards
with "Stable" opener opening inwards

Door fitted with multipoint hi security lock

fmc
Est 1935

Firth Uk Ltd

Drawn By
P.Firth

Date
25th Jan 2021

Scale
1:10 @A3

File name

Henderson
Walnut Cottage
DE44 AH

Drawing 6 of 6