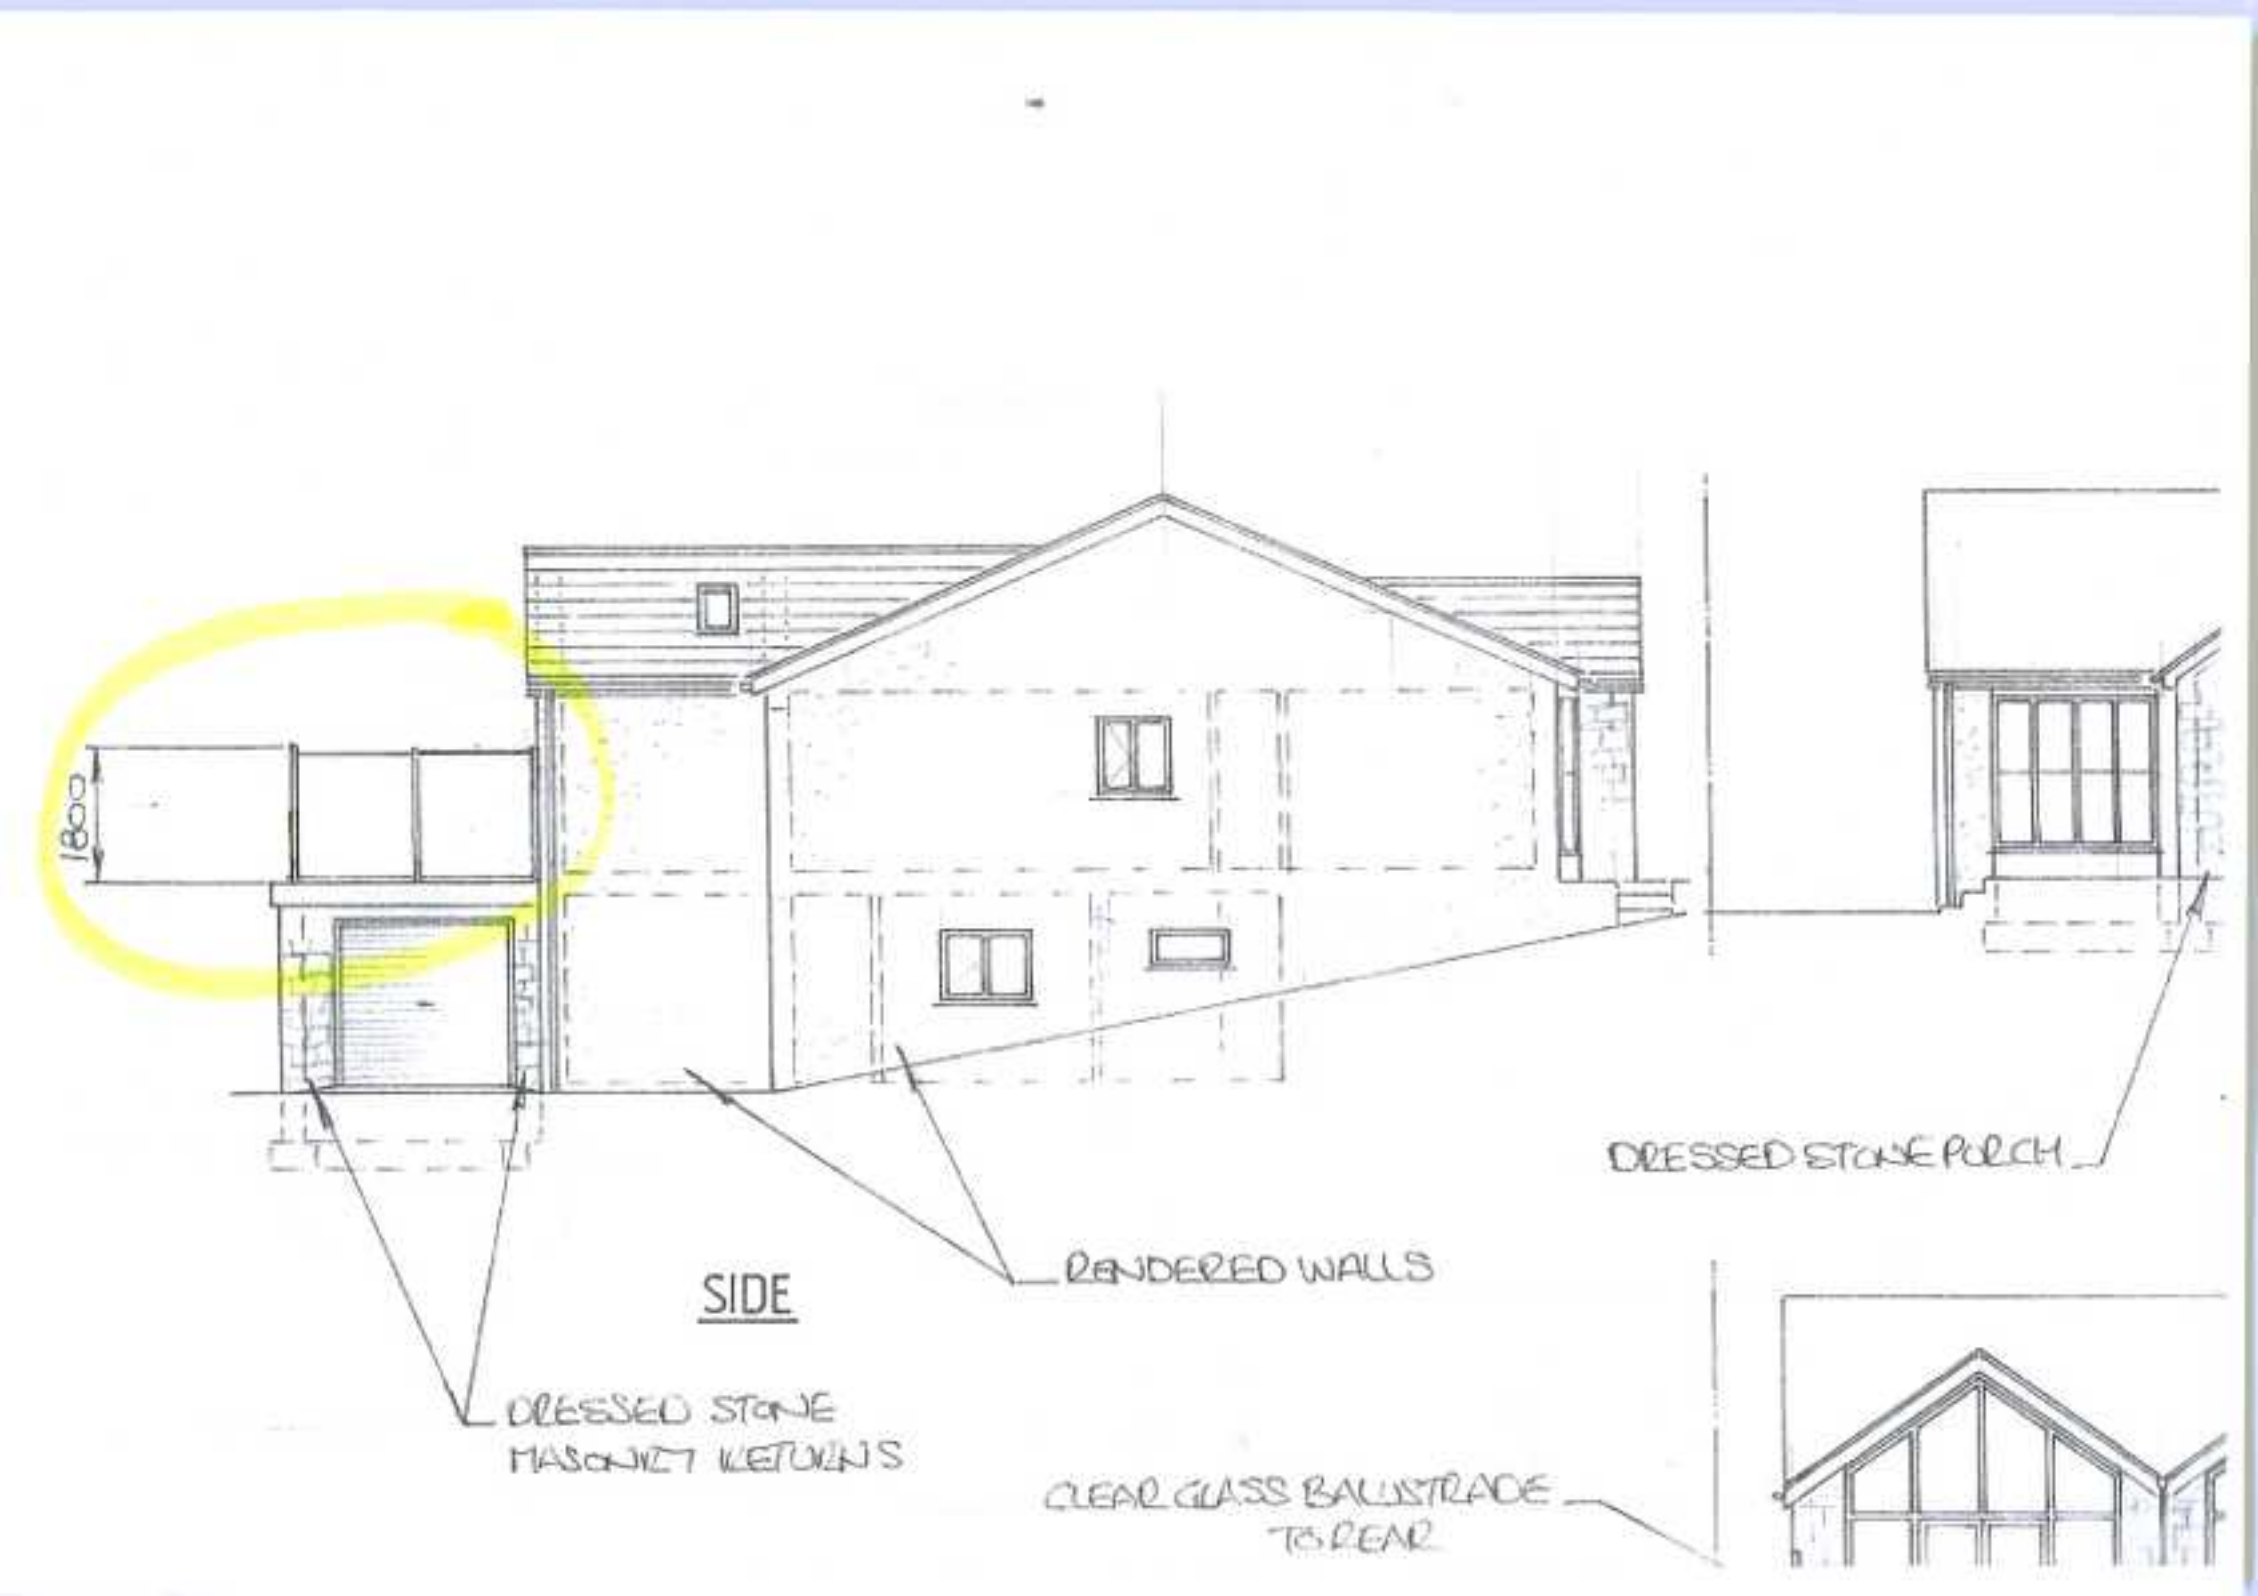
1800
DRESSED STONE PORCH
RENDERED WALLS
SIDE
DRESSED STONE
MASONRY RETURNS
CLEAR GLASS BALUSTRADE
TO REAR

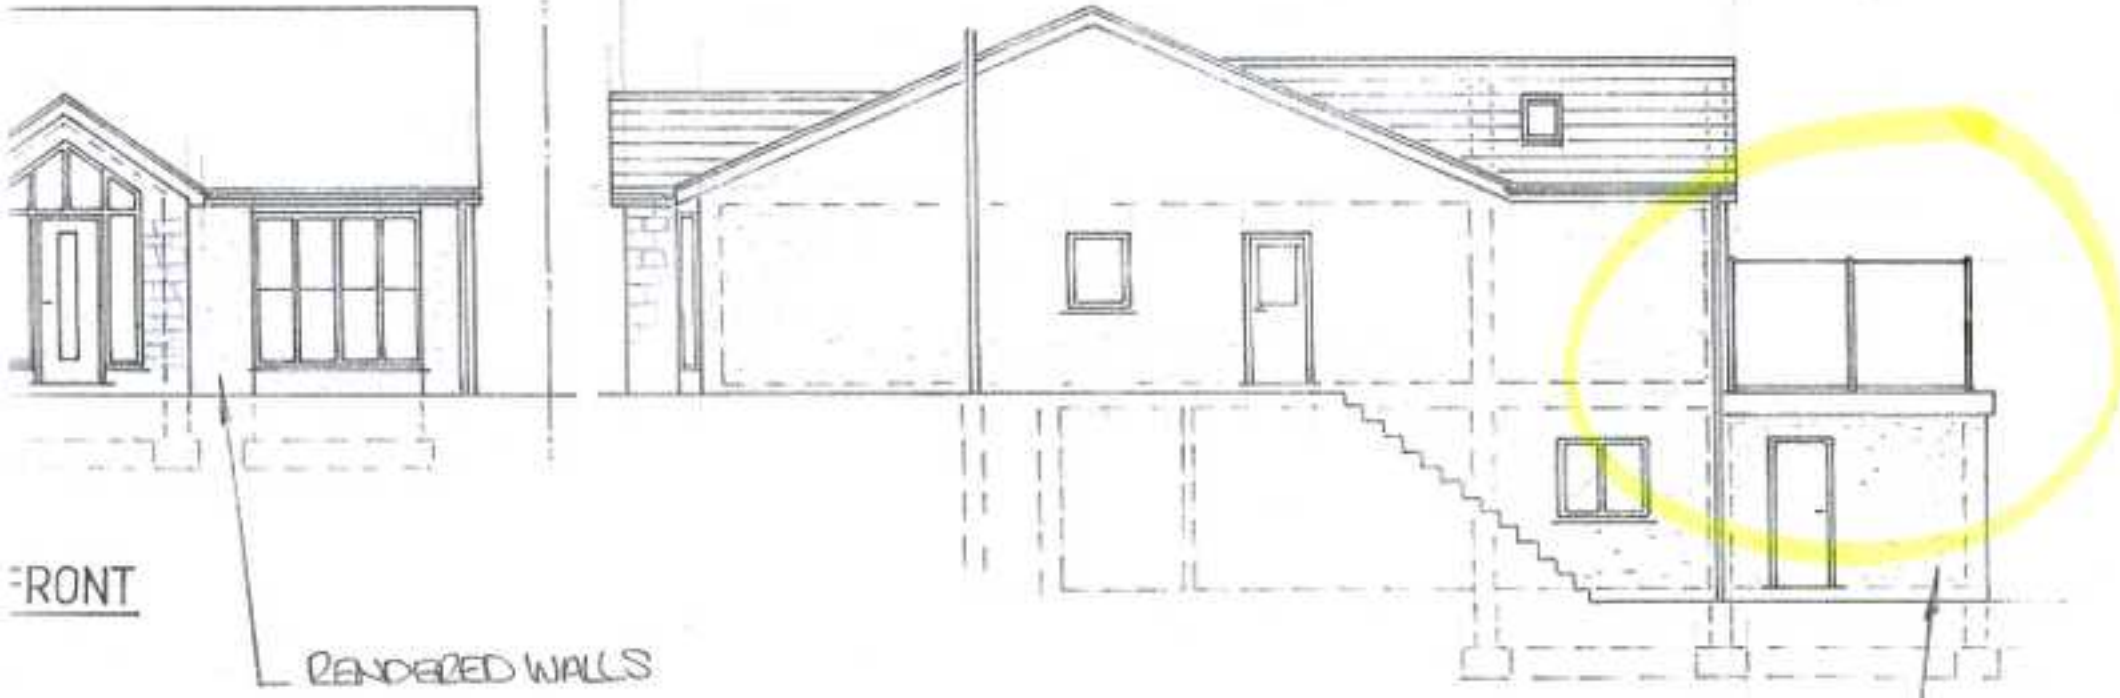
FRONT
RENDERED WALLS
SIDE
RENDERED WALLS