

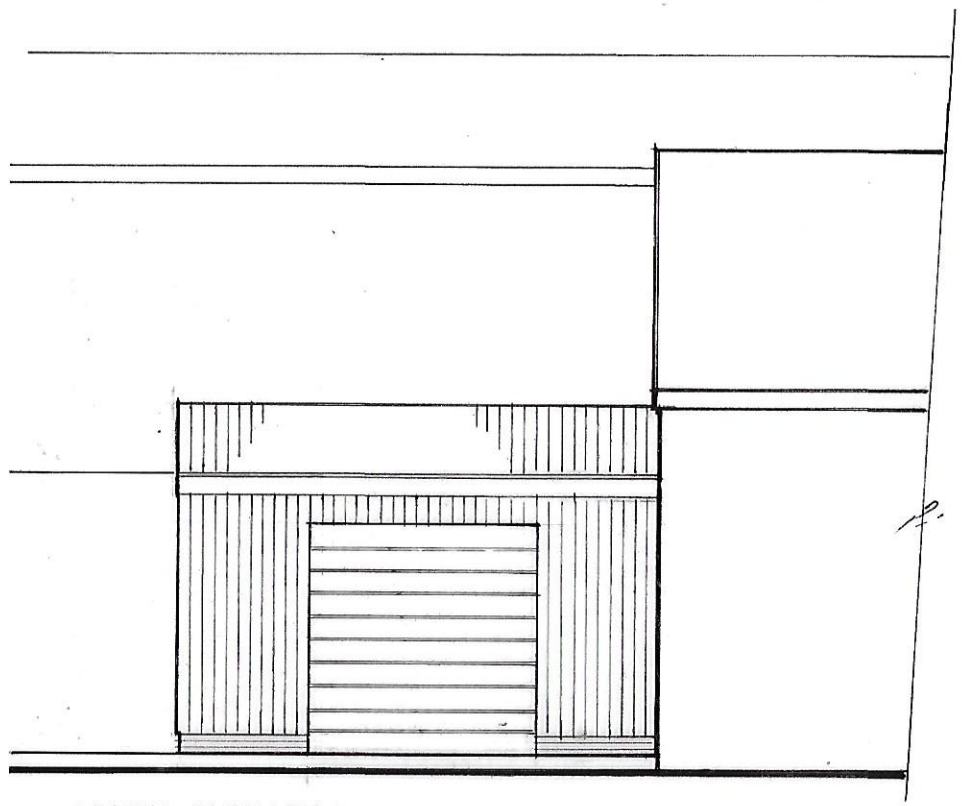



SOUTH ELEVATION

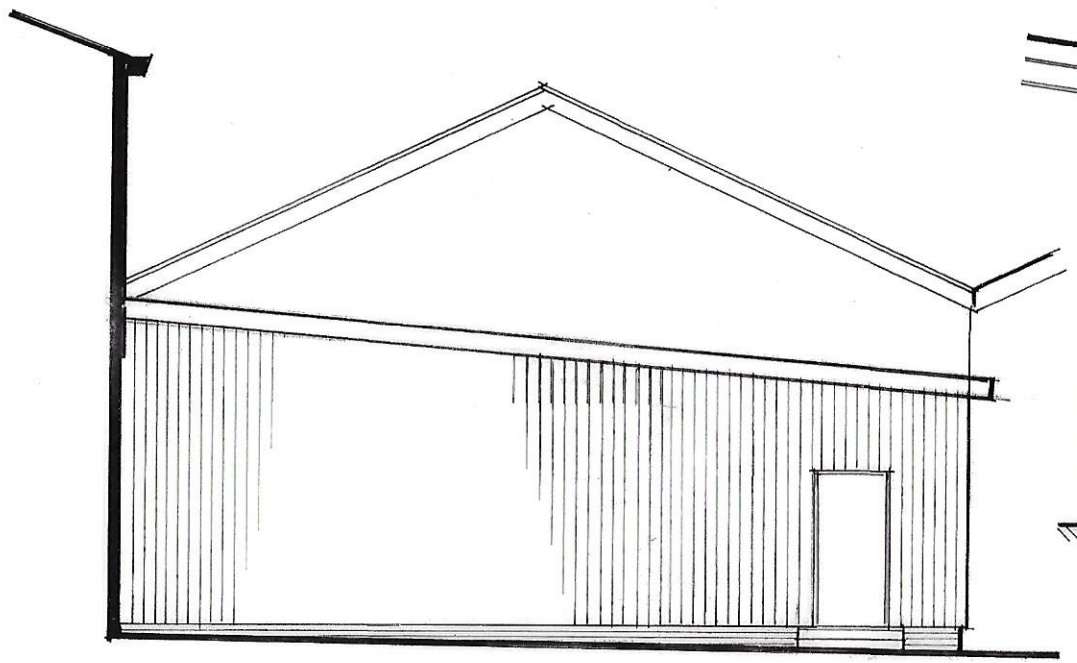

WEST ELEVATION

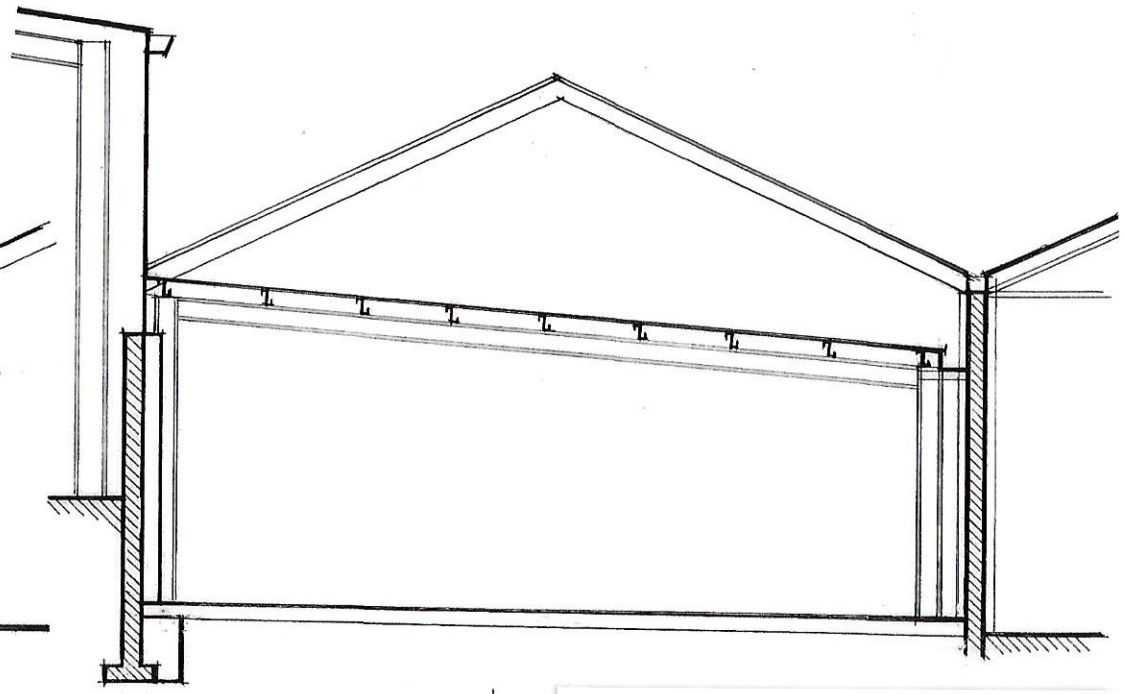

SECTION

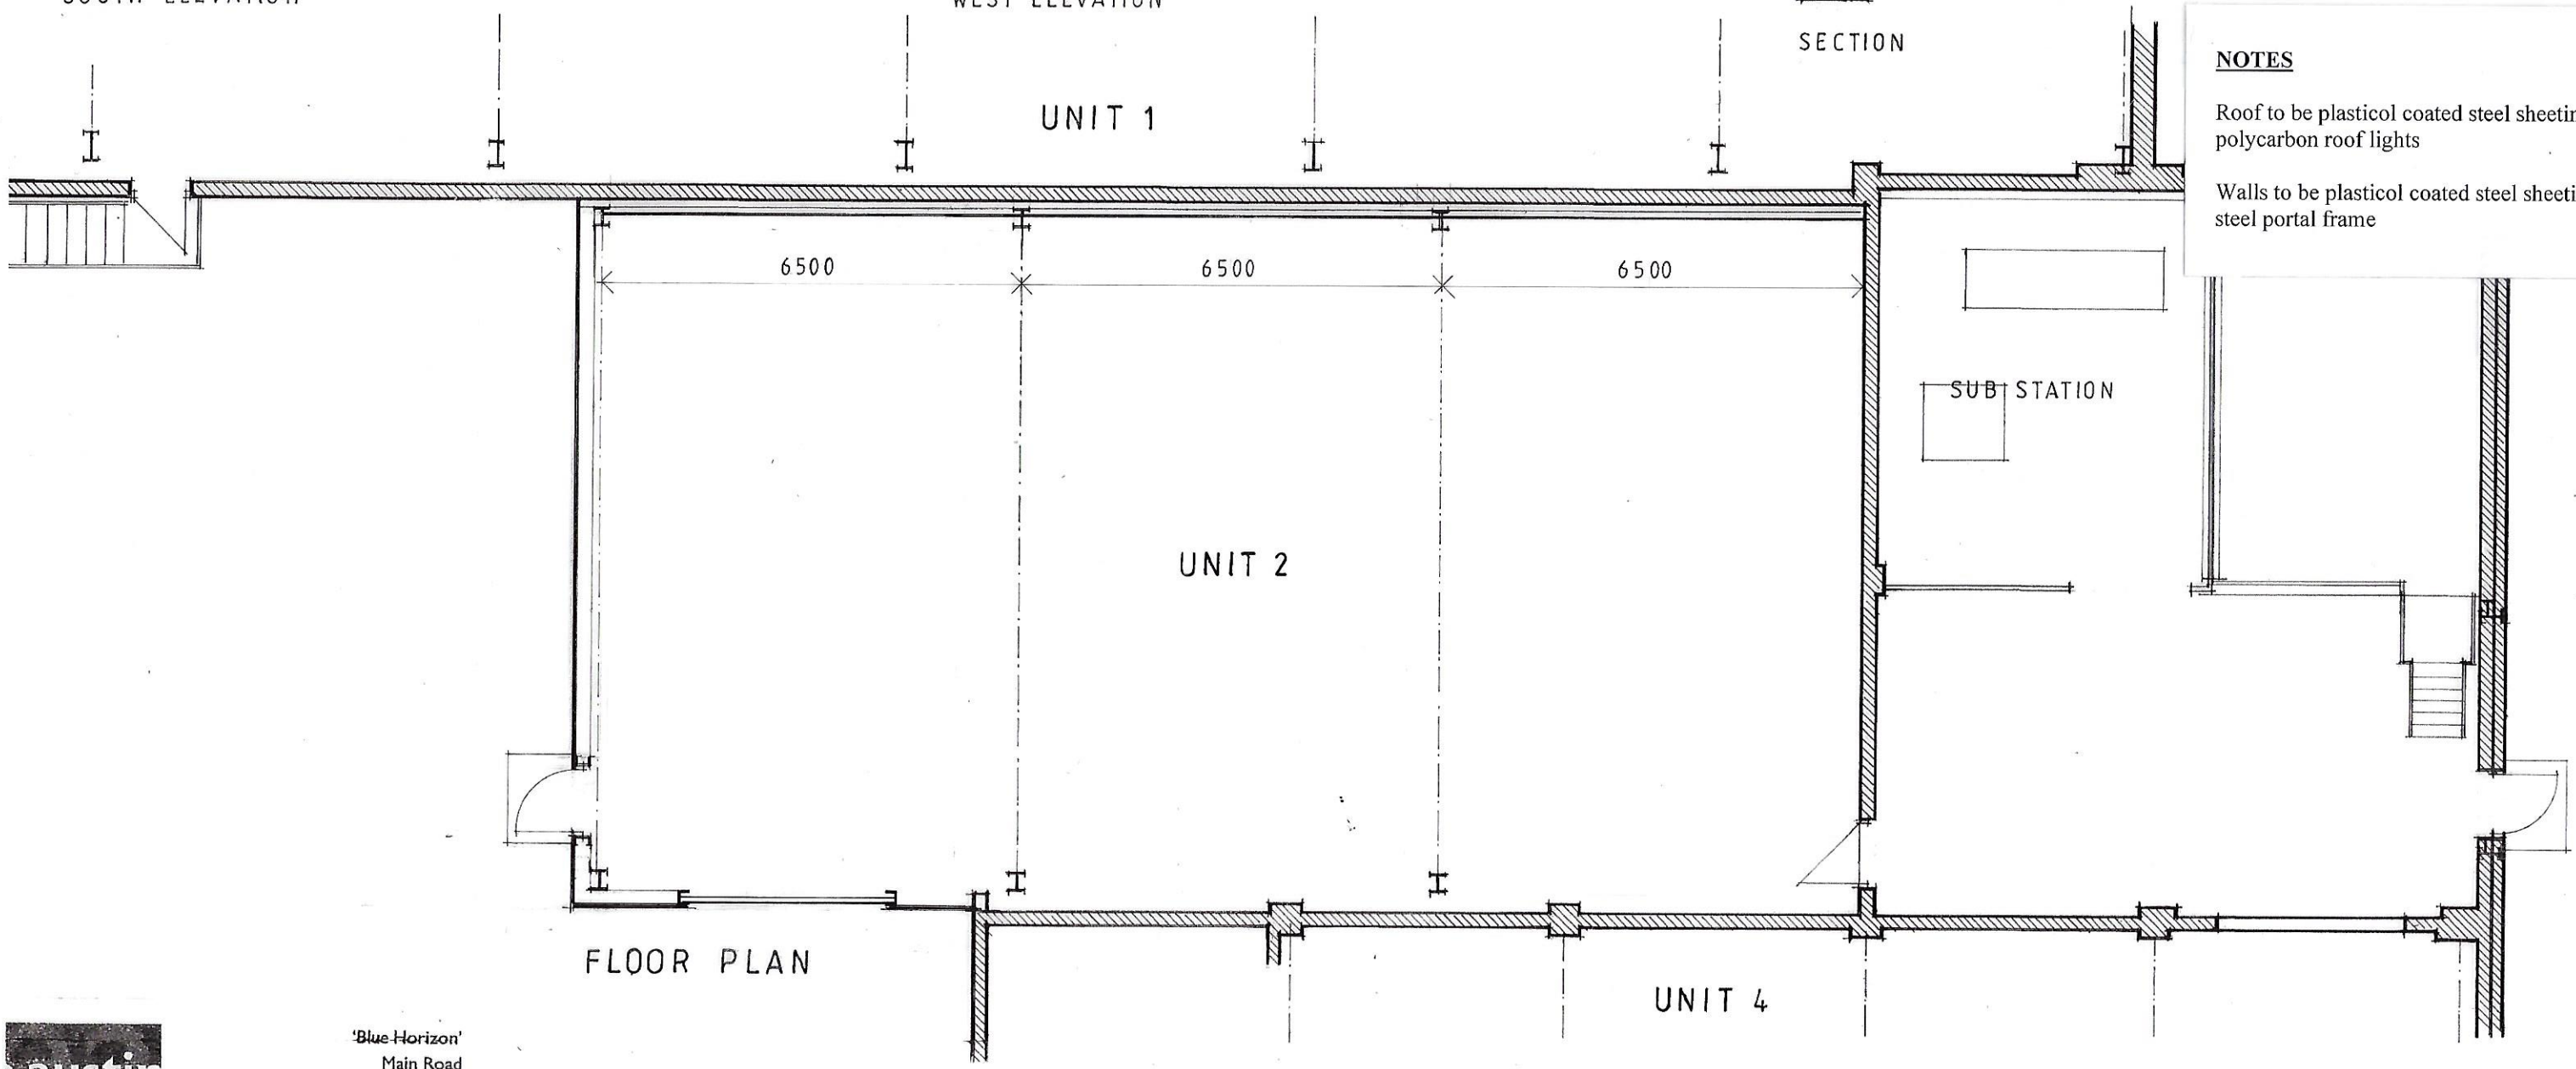

FLOOR PLAN

NOTES

Roof to be plasticol coated steel sheeting with polycarbon roof lights

Walls to be plasticol coated steel sheeting on steel portal frame

austin
planning & building services

'Blue Horizon'
Main Road
Higham
Derbyshire DE55 6EH
Telephone 01773 835304
E-mail ernieaustin1942@hotmail.com

PROPOSED EXTENSION TO INDUSTRIAL UNIT GREENHILL LANE, RIDDINGS, DERBYSHIRE

Scale 1/100 at A3
Drwg. No. OT/GL/18