
TRADITIONAL
SASH
WINDOW

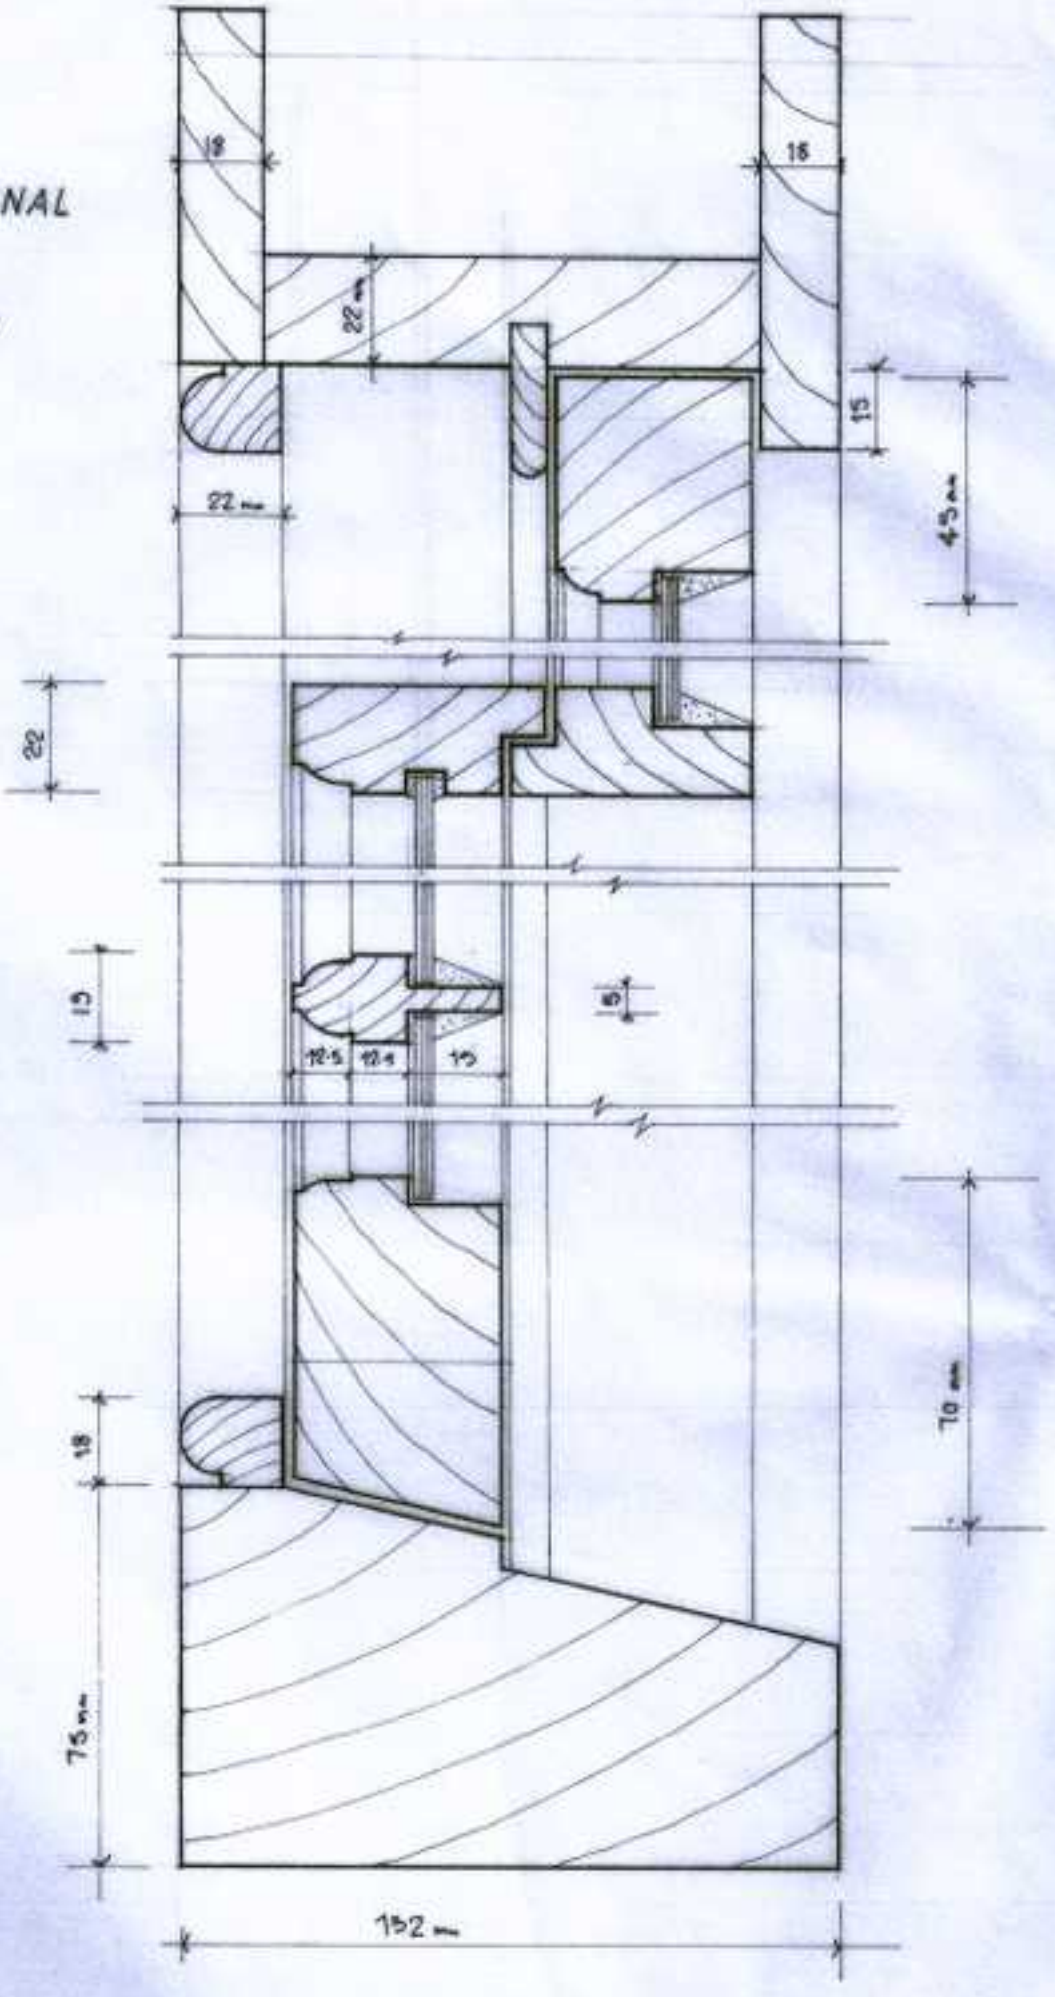

M. G. CONSERVATION