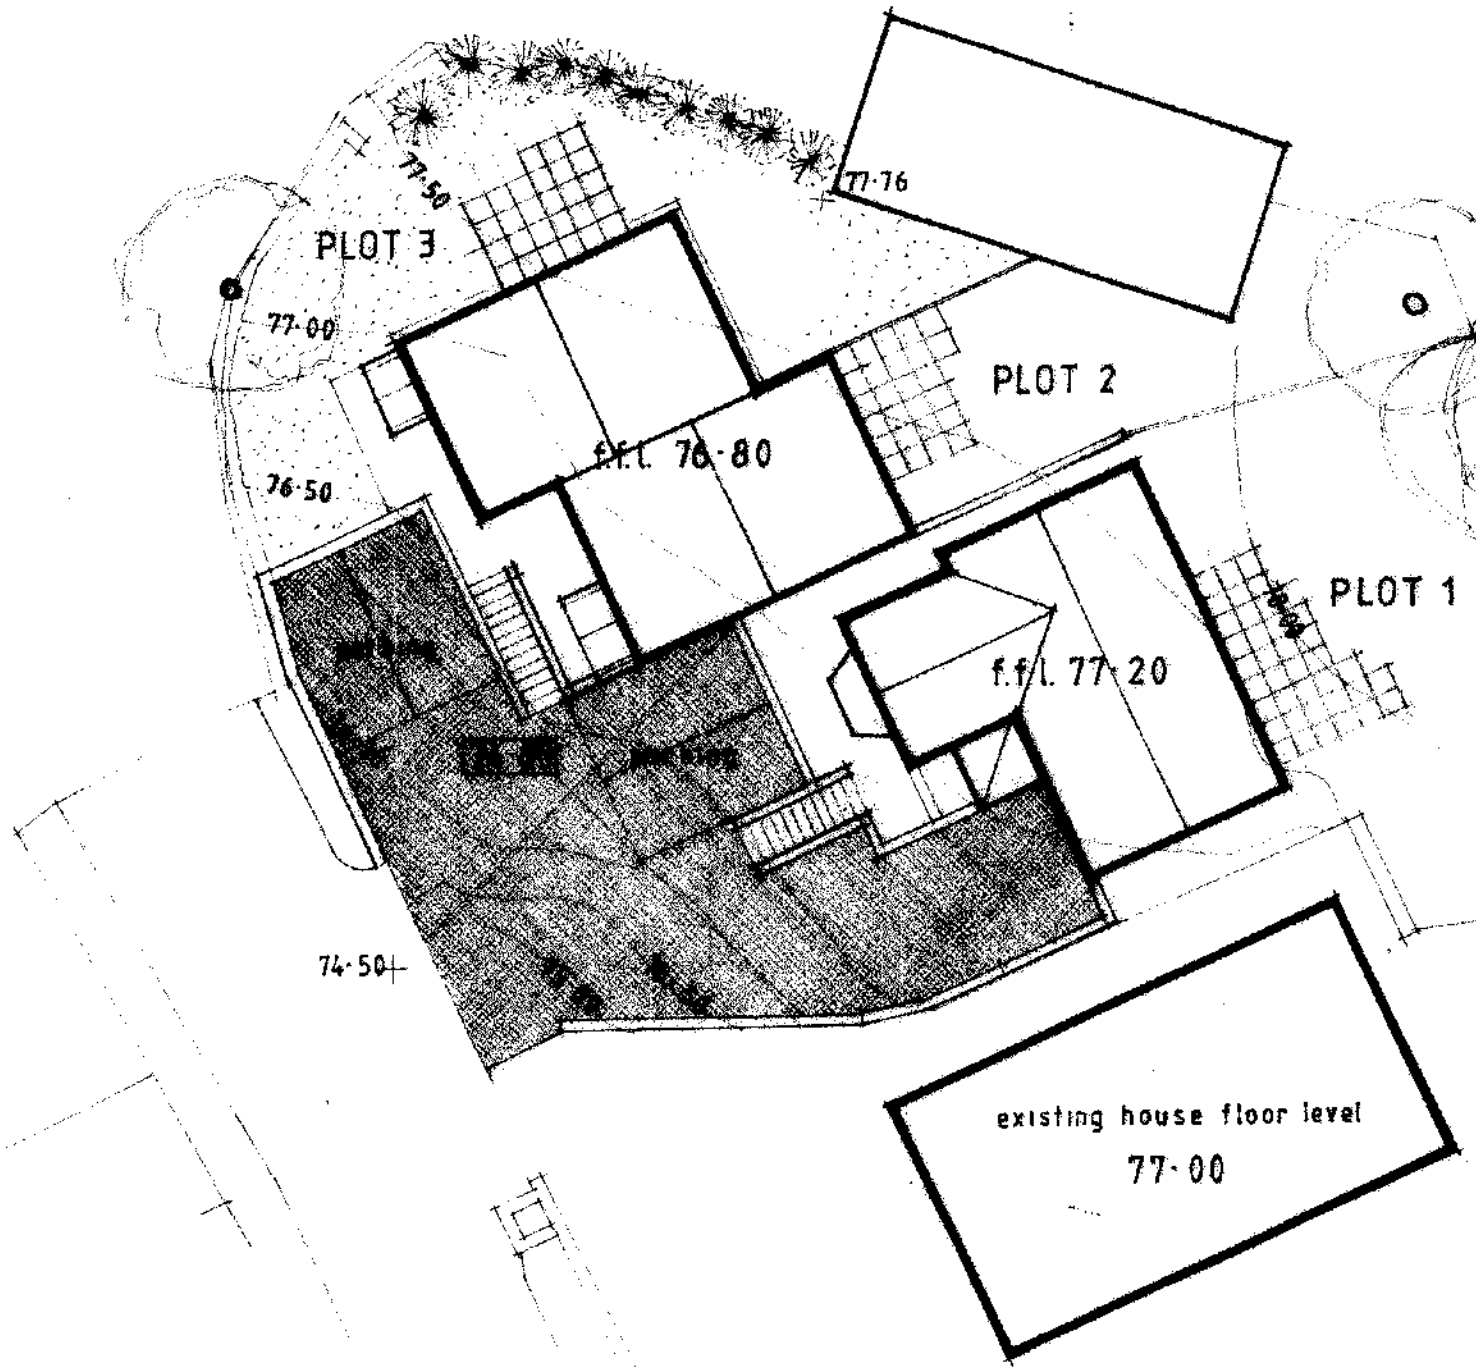

BLOCK PLAN (1/200)

+ existing levels/contours

74·80 finished level

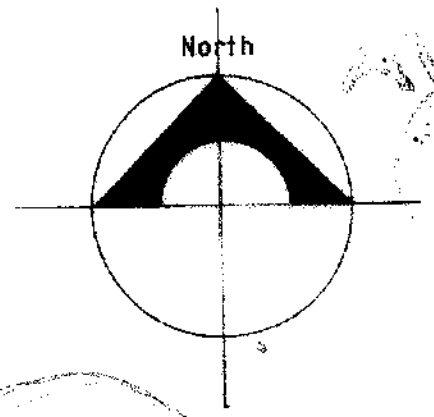

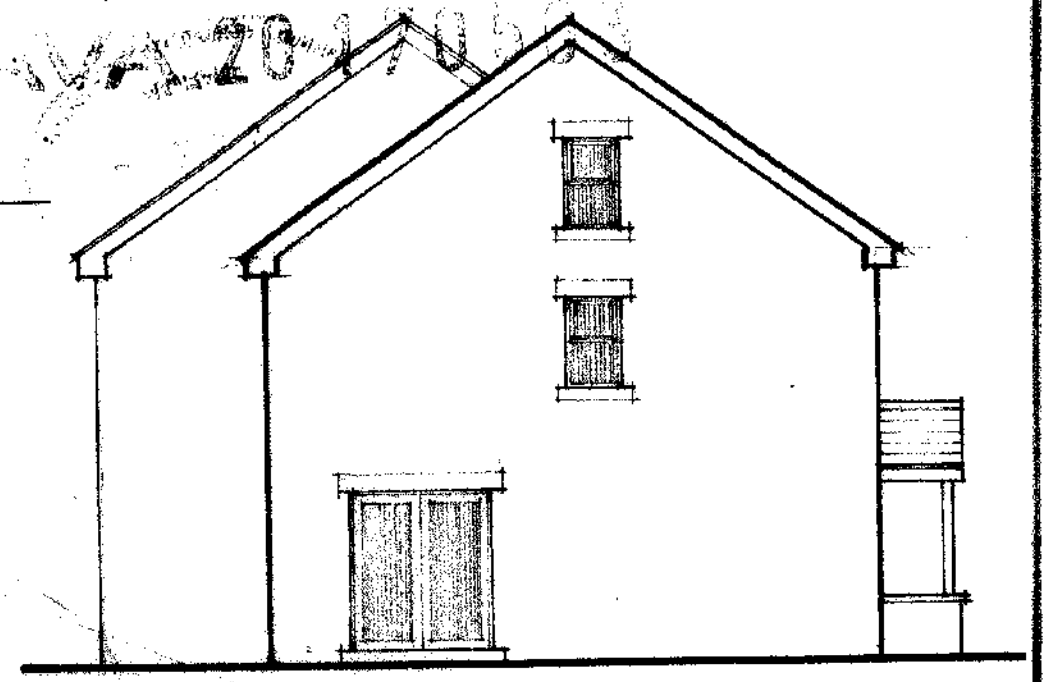

NORTH WEST ELEVATION (PLOT 3)

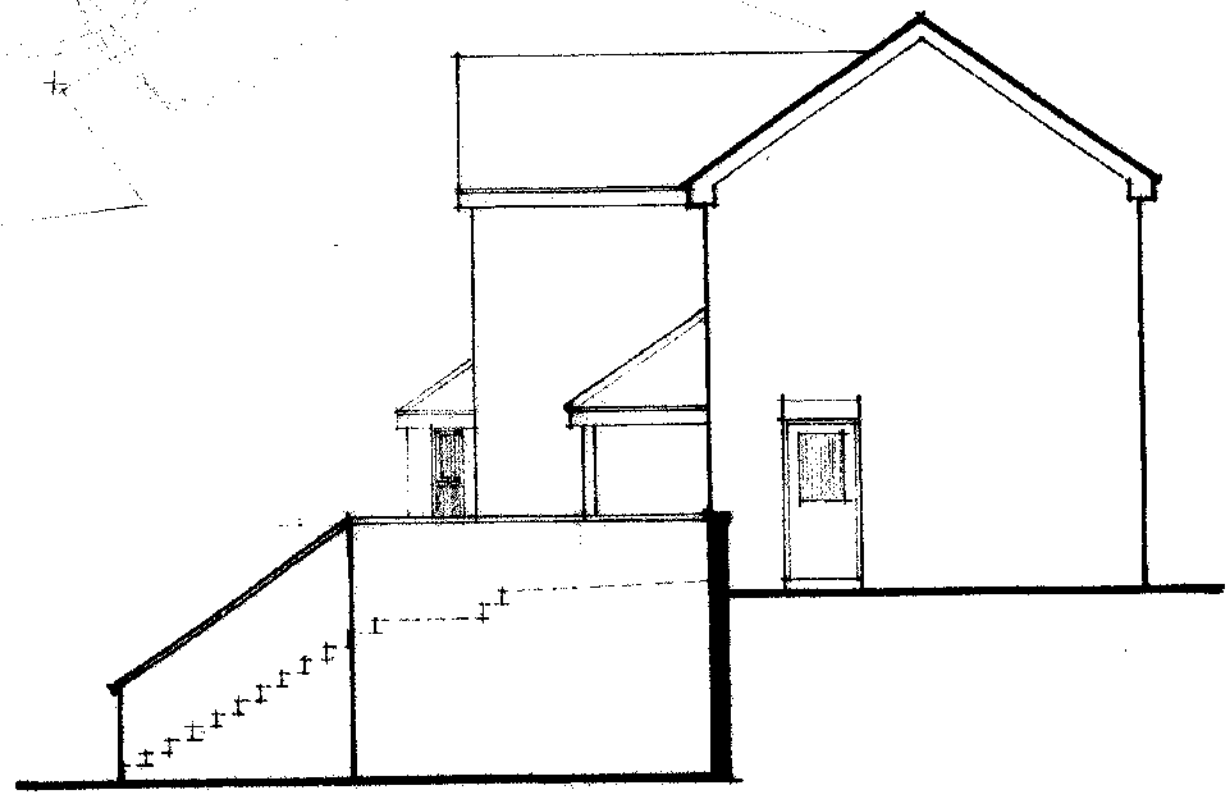

SOUTH EAST ELEVATION (PLOT 1)

e austin
planning & building services

'Solitaire'
Higham
Derbyshire DE55 6EH
Telephone 01773 835304

PROPOSED RESIDENTIAL DEVELOPMENT ON LAND ADJOINING 1 RIVERSDALE, AMBERGATE

Scale 1/100
Drwg. No. AS/ RA/12

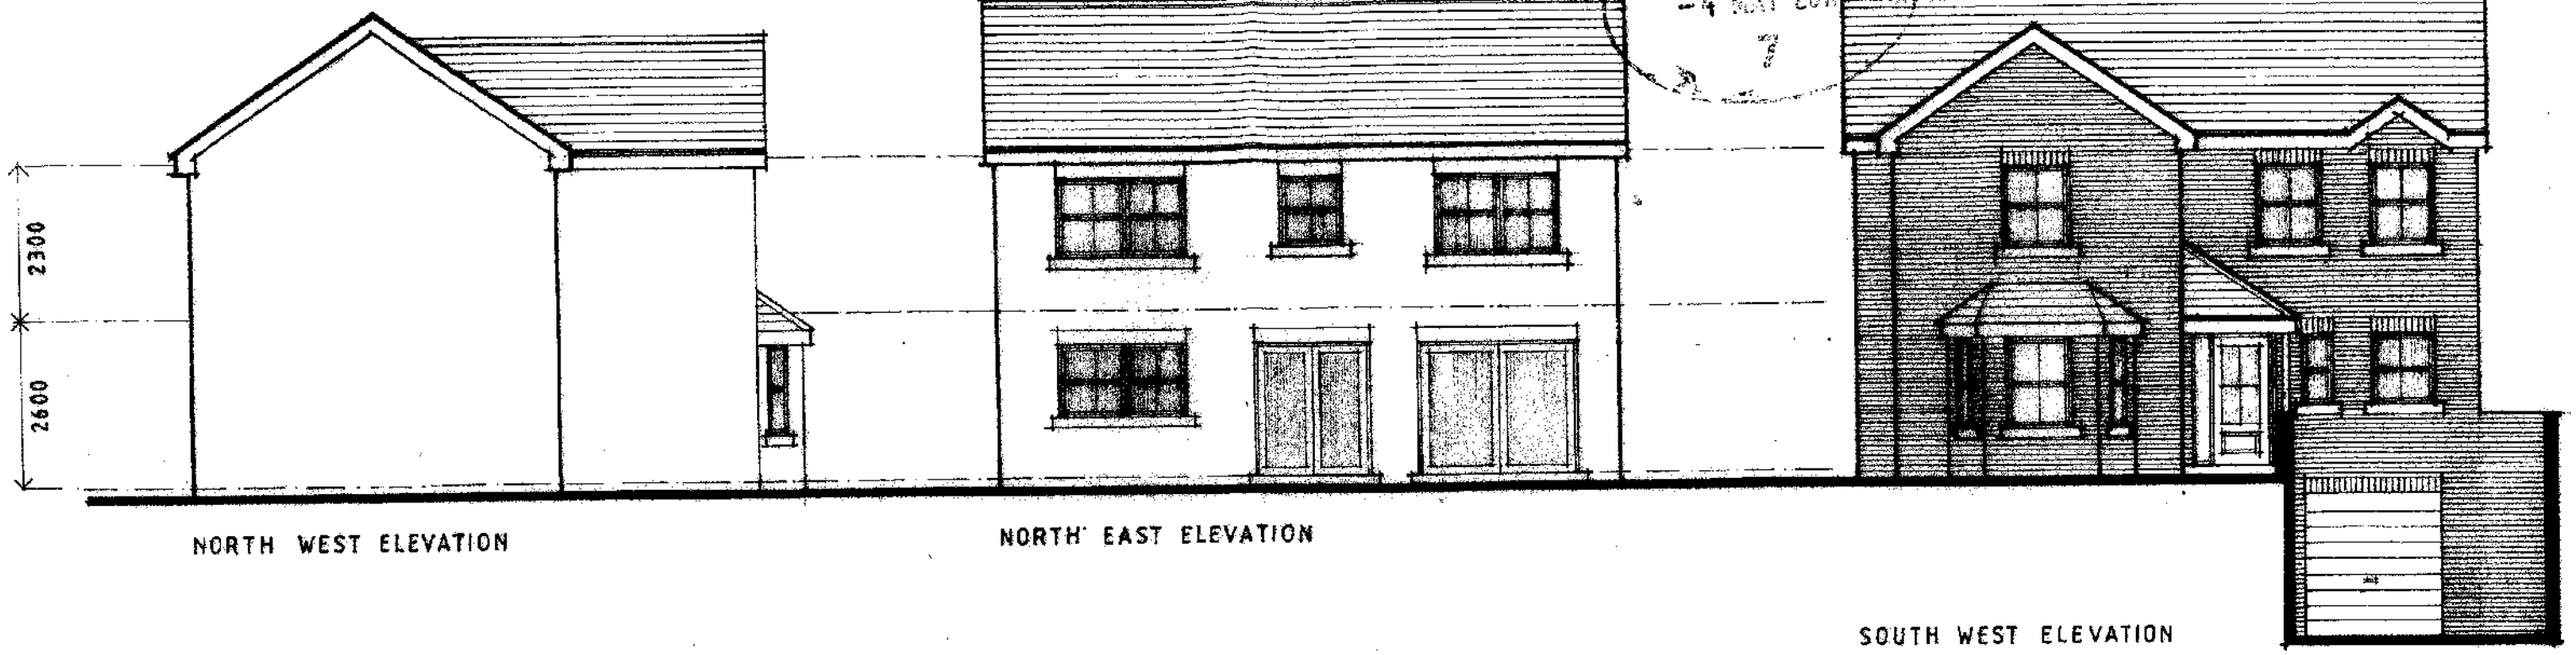

NORTH WEST ELEVATION

NORTH EAST ELEVATION

SOUTH WEST ELEVATION

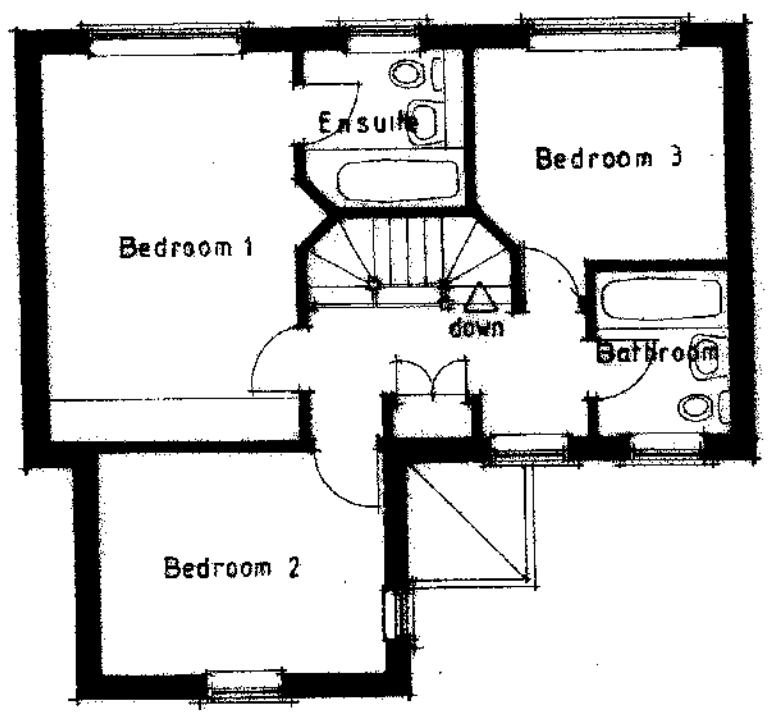

FIRST FLOOR PLAN

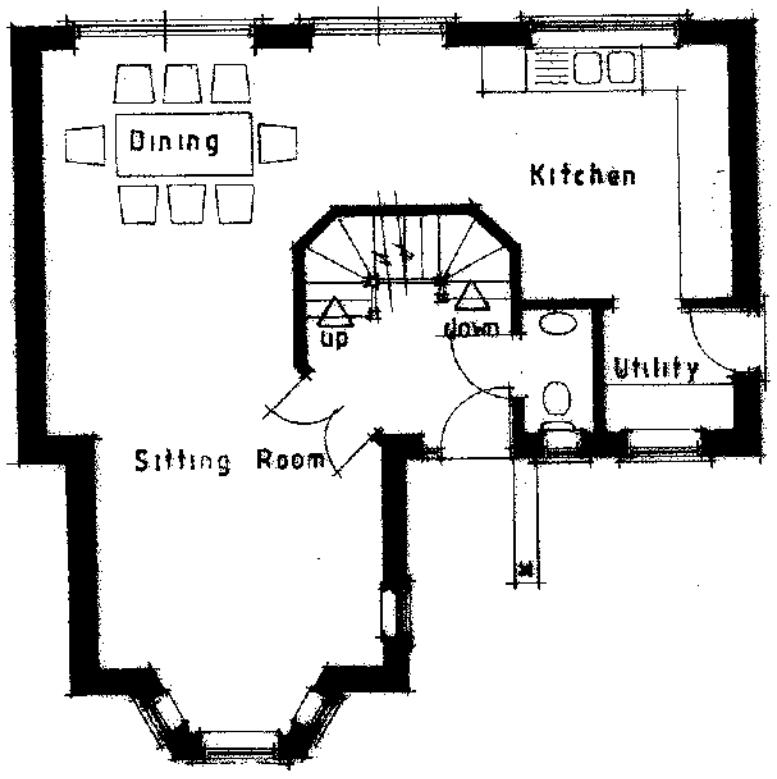

GROUND FLOOR PLAN

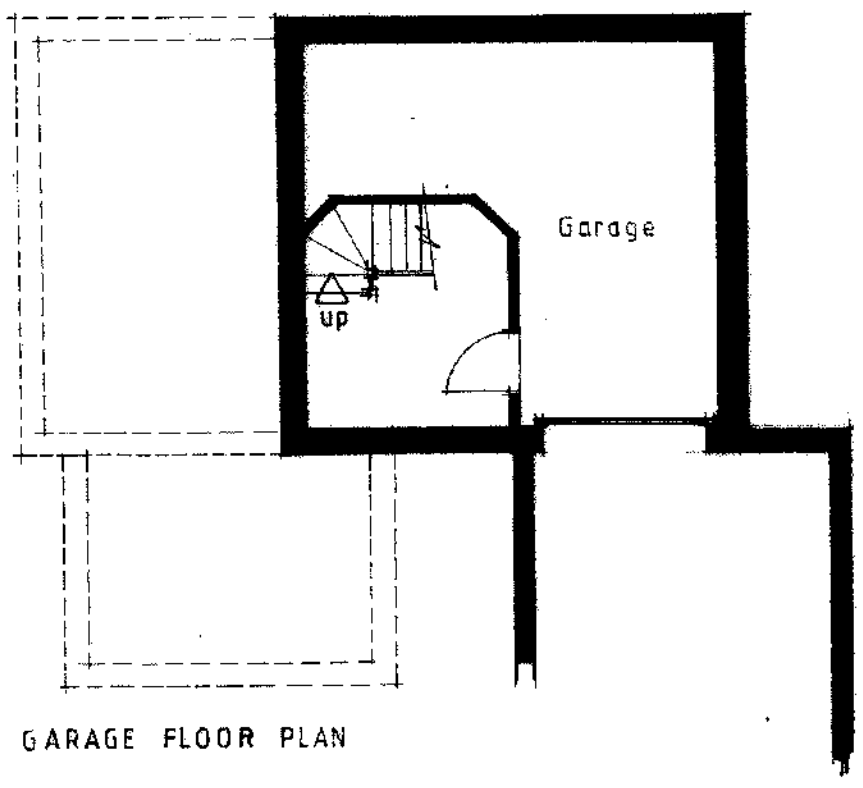

GARAGE FLOOR PLAN

e austin
planning & building services

'Solitaire'
Higham
Derbyshire DE55 6EH
Telephone 01773 835304

PROPOSED RESIDENTIAL DEVELOPMENT ON LAND ADJOINING 1 RIVERSDALE, AMBERGATE

Scale 1/100
Drwg No. AS/RA/13

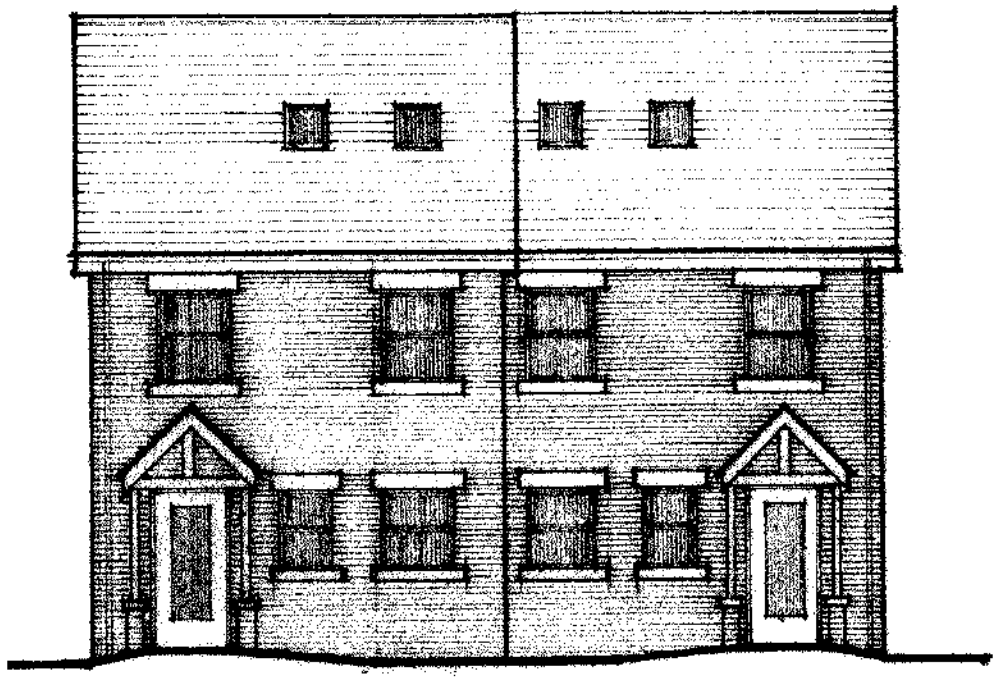

SOUTH WEST ELEVATION

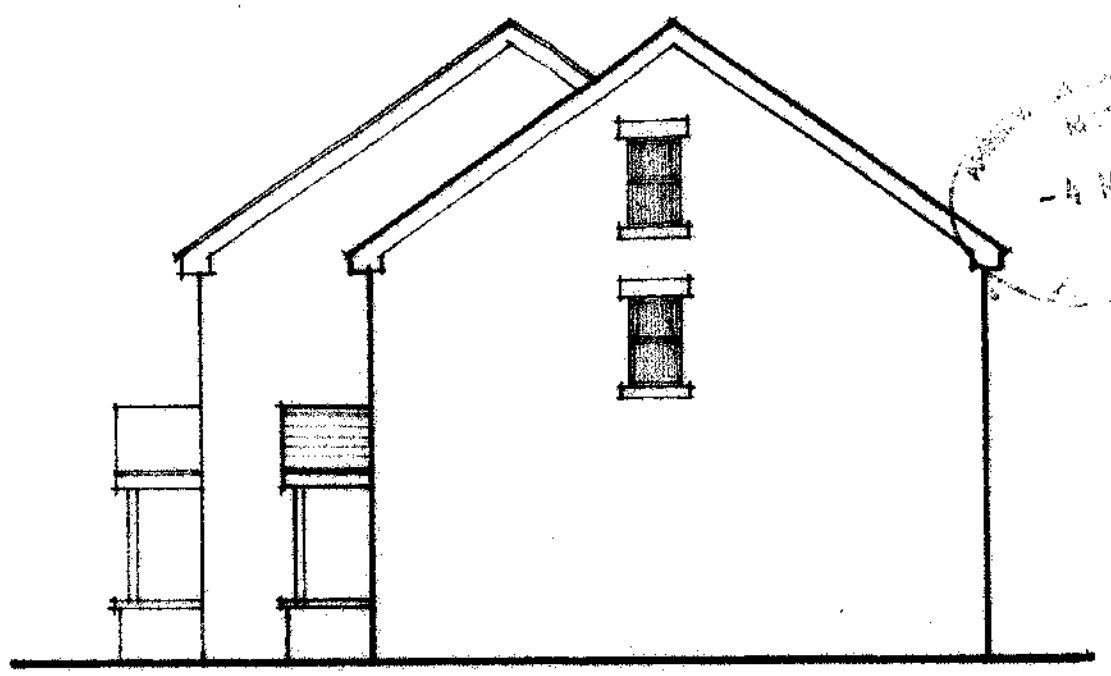

SOUTH EAST ELEVATION

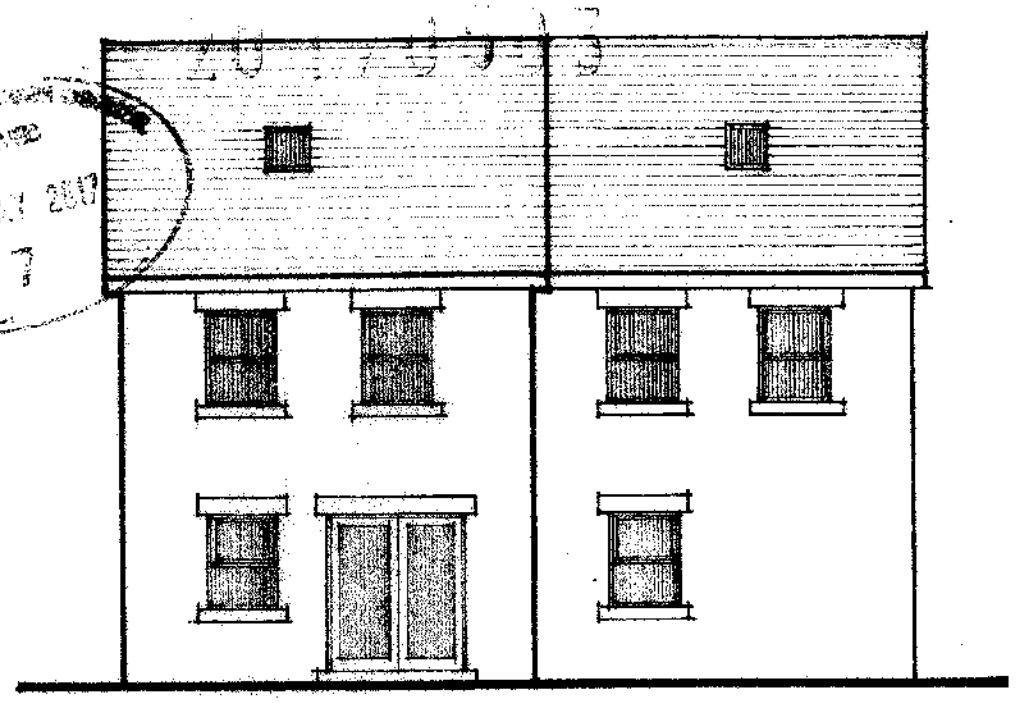

NORTH EAST ELEVATION

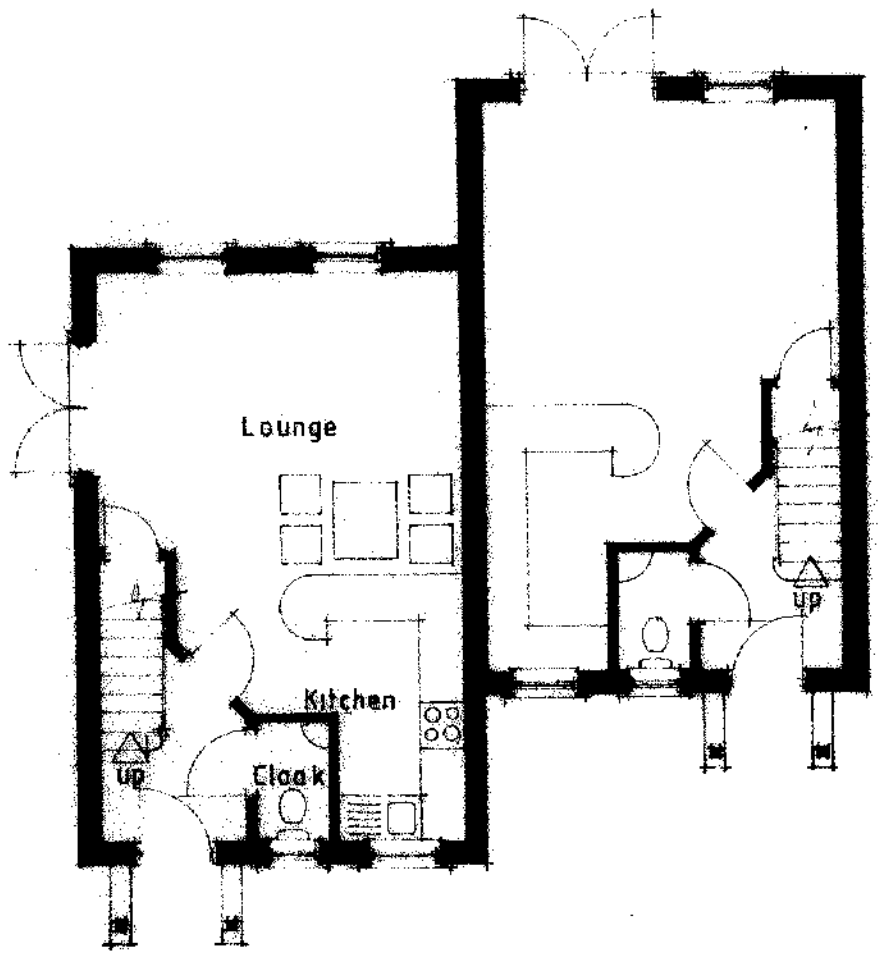

GROUND FLOOR PLAN

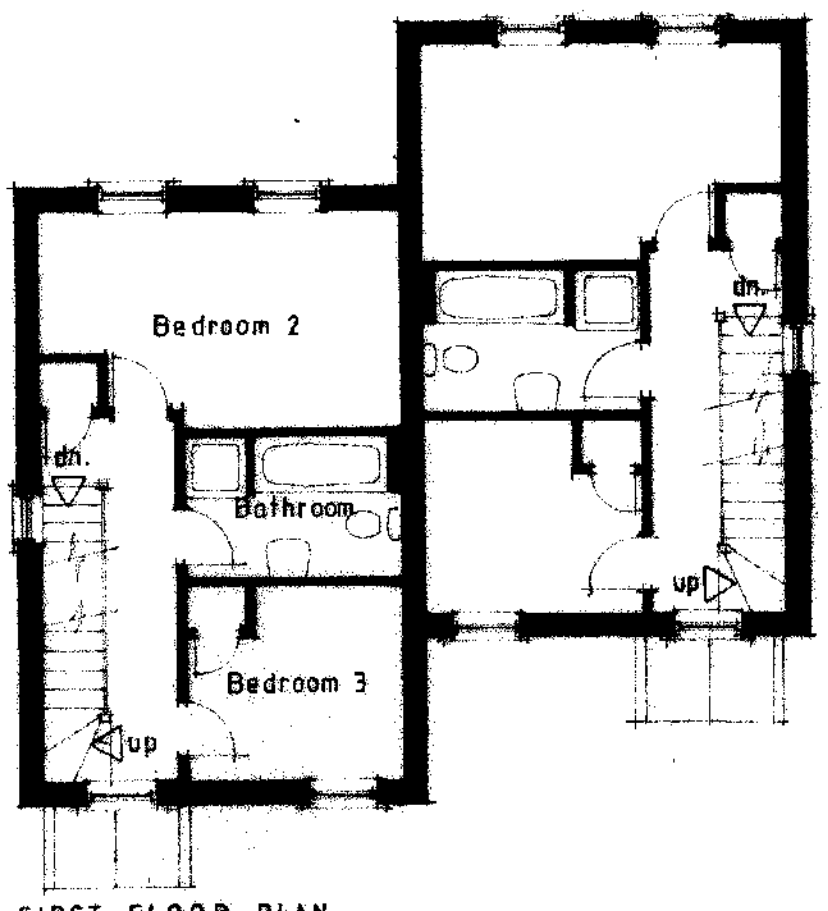

FIRST FLOOR PLAN

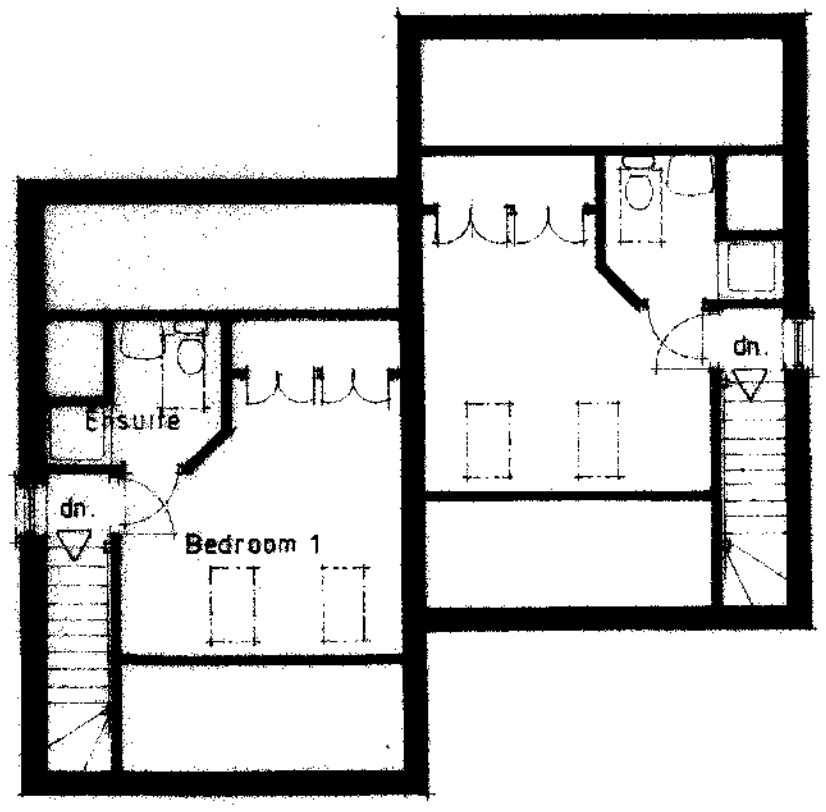

SECOND FLOOR PLAN

e austin
planning & building services

'Solitaire'
Higham
Derbyshire DE55 6EH
Telephone 01773 835304

PROPOSED RESIDENTIAL DEVELOPMENT ON LAND ADJOINING 1 RIVERSDALE, AMBERGATE

PLOTS 2 & 3

Scale 1/100
Drwg. No. AS/RA/11