S.G ARCHITECTURAL DESIGN

Tel: 07817034426. sgarchitecturaldesign@gmail.com.

www.sgarchitecturaldesign.com

198 Crich Common Fritchley DE56 2FL

02 - EXISTING BLOCK PLAN

SG PROJECT NO.	PAPER SIZE	DRAWN BY
193	A2	SG
REVISION	SCALE(S)	
PLANNING	1:200	

Drawing measurements shall not be obtained by scaling. Verify all dimensions prior to construction. Immediately report any discrepancies on this document to SG ARCHITECTURAL DESIGN.

REV.	DESCRIPTION	DATE	BY	CHK'D
P1	FIRST ISSUE	29-03-21	SG	

Scale 1:200

0 5 10 20

north

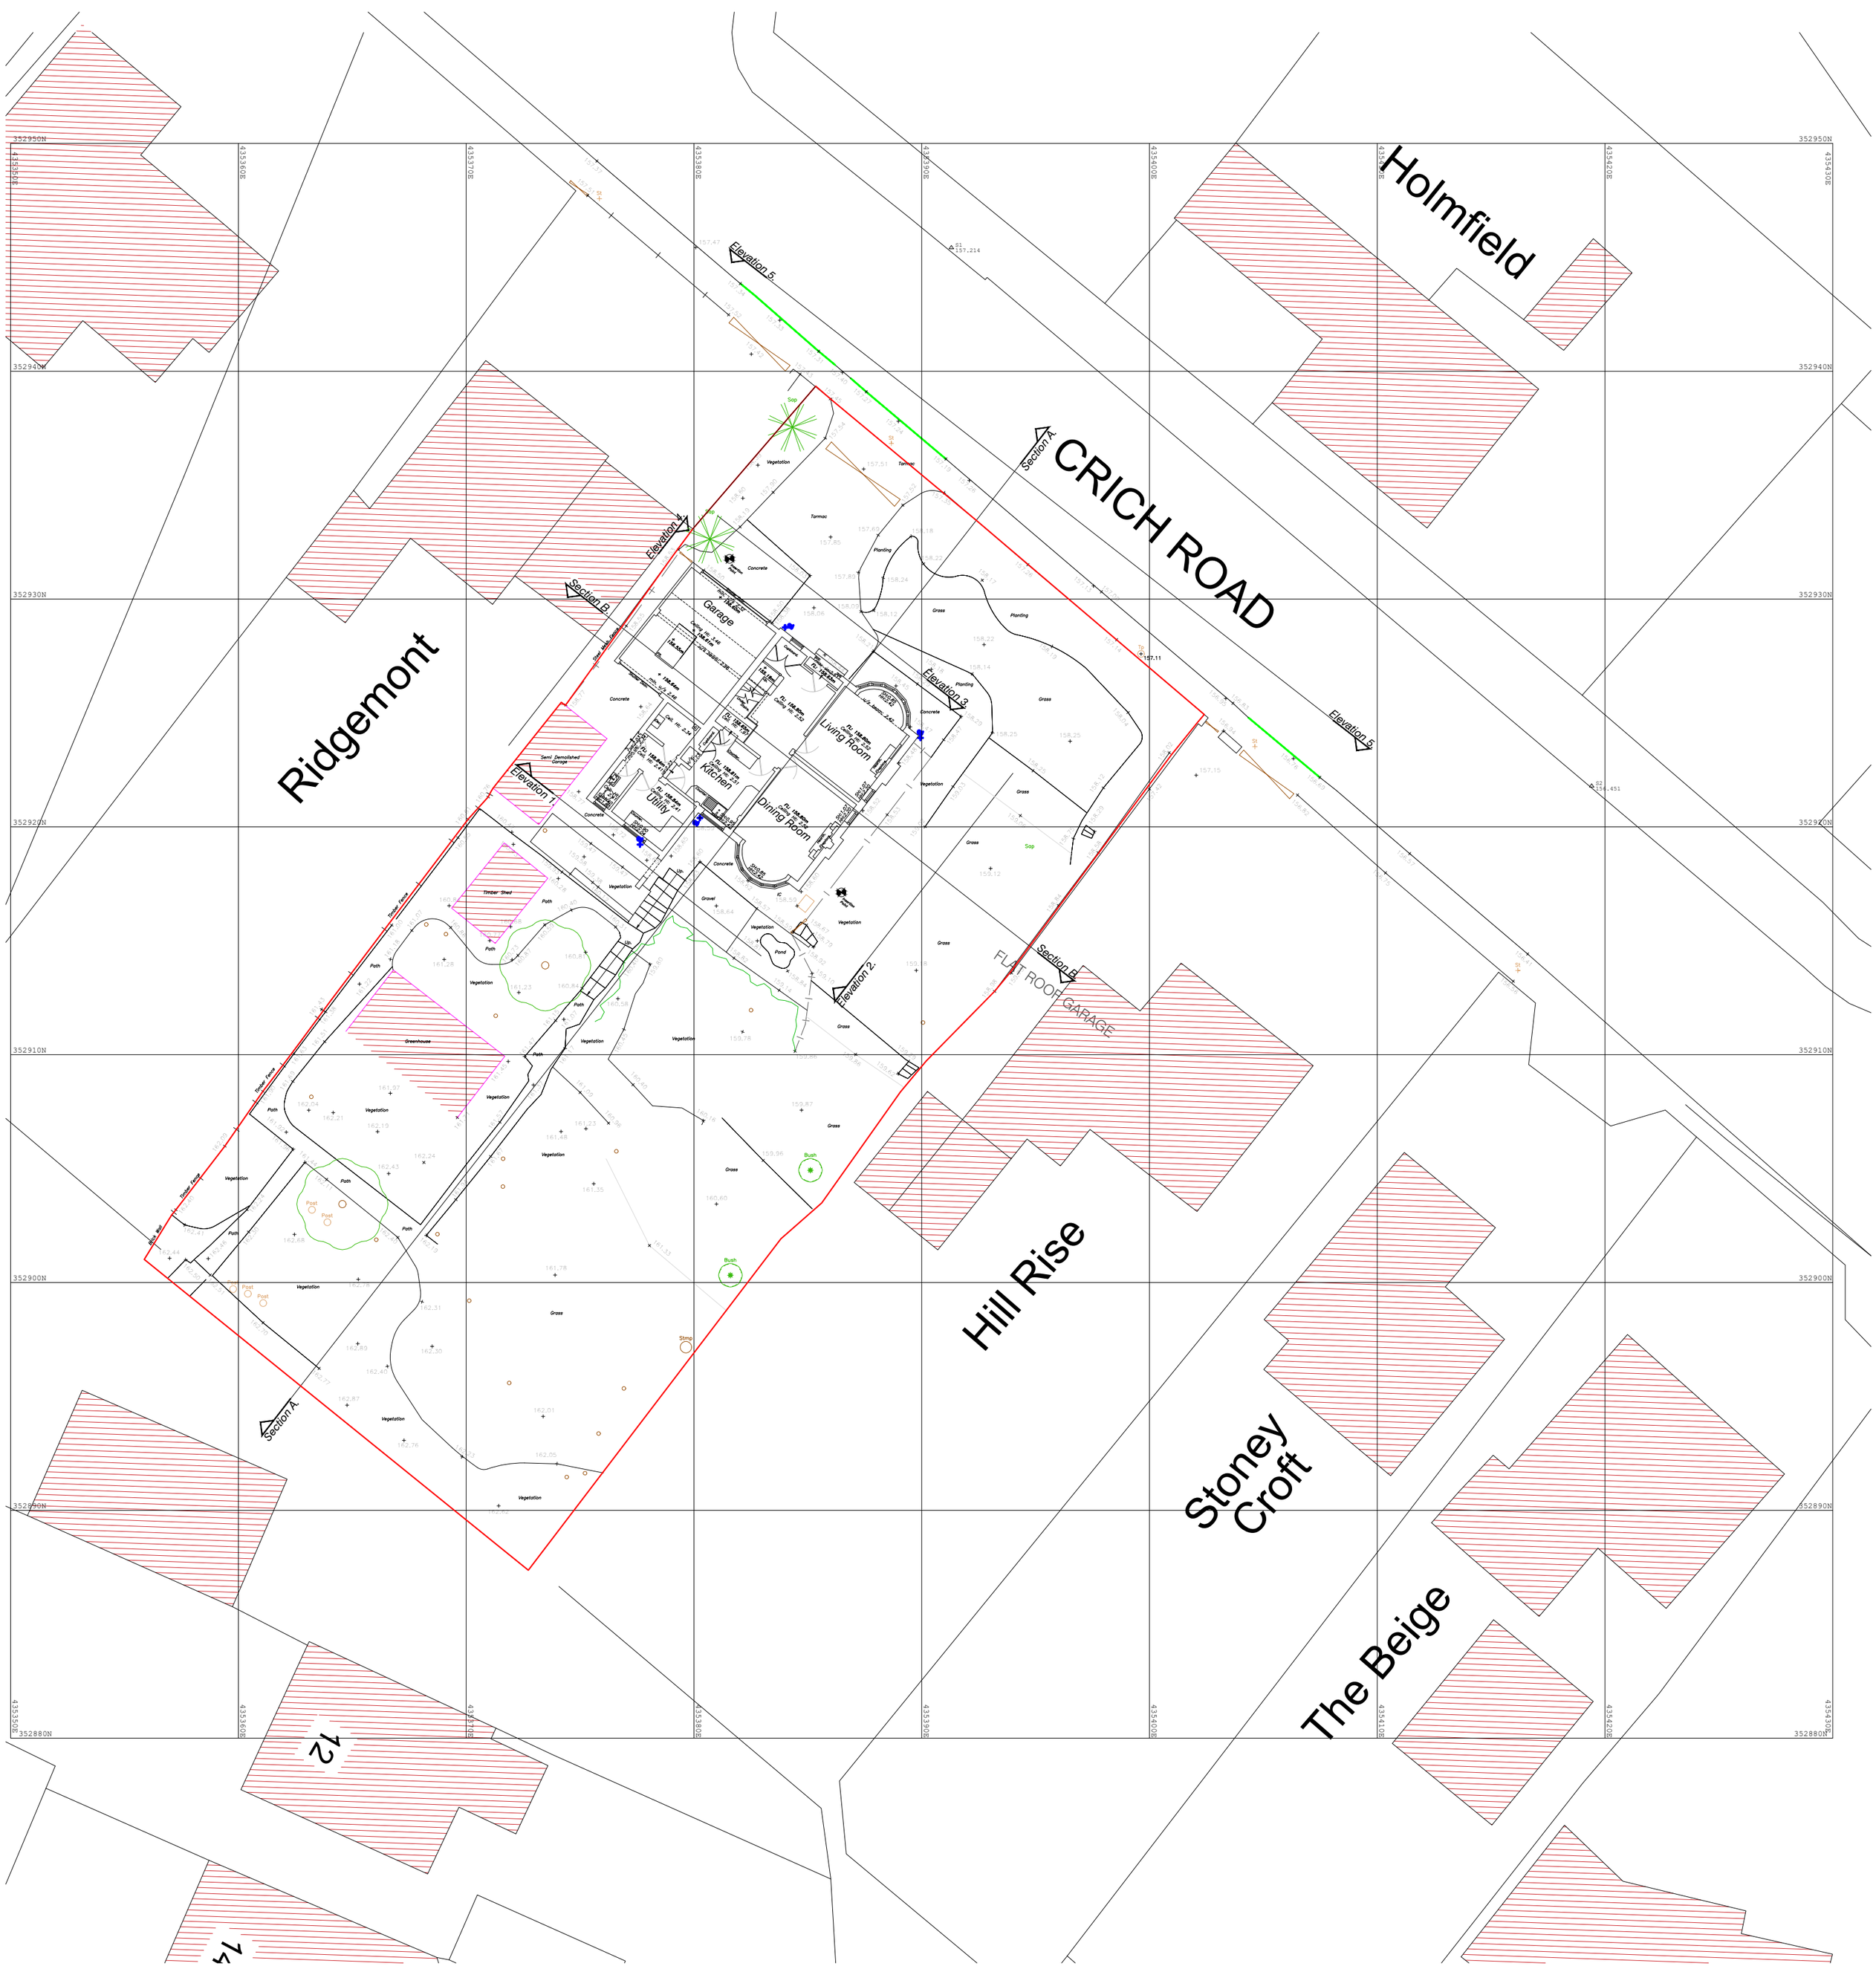

Ordnance Survey, (c) Crown Copyright 2021. All rights reserved. Licence number 100022432