



FRONT ELEVATION




SIDE ELEVATION

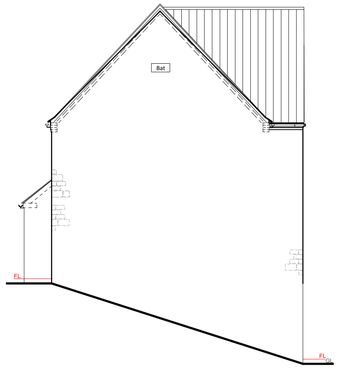


REAR ELEVATION

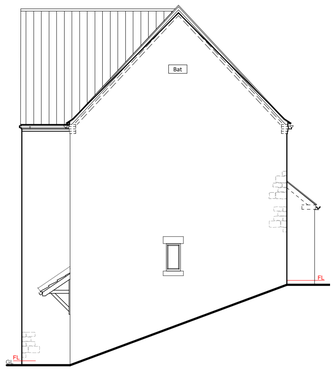


SIDE ELEVATION

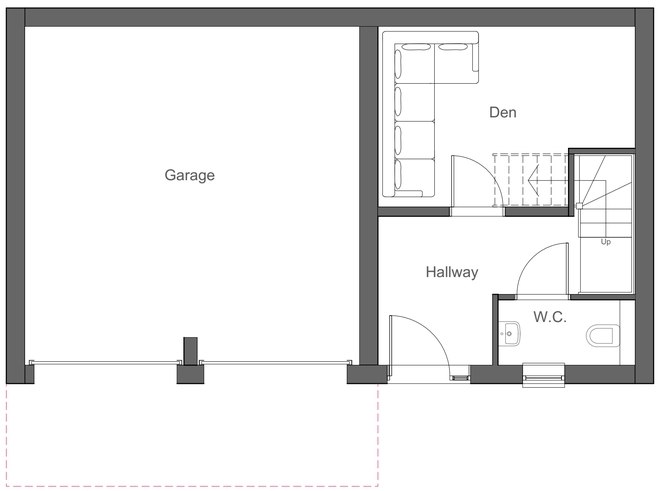

GARAGE PLAN

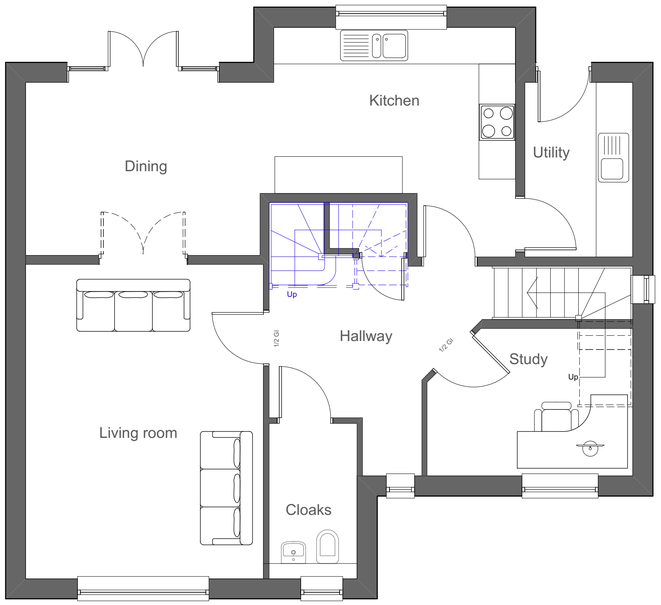

GROUND FLOOR PLAN

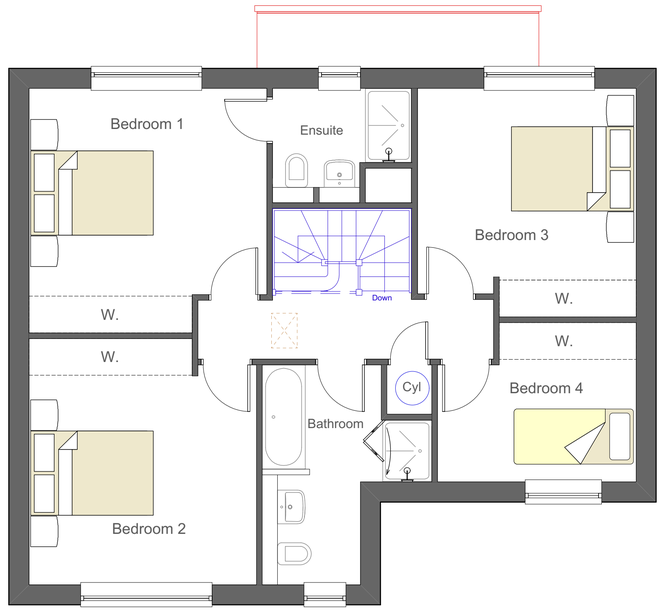

FIRST FLOOR

PROPOSED MATERIALS
Facing - Forticrete reconstituted Stone, Anstone Olde Heather black pitched
Roofing - Gemini Forticrete mixed russet and slate black, grouped in blocks
Windows - Off white/cream UPVC casement windows
Front Doors - Black Composite.
Utility doors - Cream/Off white composite
Patio doors - Cream/Off white composite
Garage doors - Coloured black as main door
Rainwater goods - UPVC with rise and fall brackets

WILTON - WIL/AS/TRAD

Sq Ft - 1884/ SqM - 166

General Notes

Do not scale off this drawing for construction purposes

All dimensions and heights to be confirmed on site prior to commencement
Drawing to be read in conjunction with other relevant drawings and other Consultants drawings

Notes

Revisions

0: 09-10-20 First Issue

PLANNING

fairgrove
BRIDGE HOUSE
HARDY CLOSE, KIMBERLEY, NOTTINGHAMSHIRE, NG16 2JW
T: 0115 9446700 F: 0115 9446701 WWW: fairgrove.co.uk

Project
SLEETMOOR LANE
SWANWICK
DERBYSHIRE

Drawing title
WILTON
- PLANS AND ELEVATIONS

AS house type layout drawn		OPP house type layout drawn	
Preliminary		For Construction	As Built
Planning Issue		Building Reg. Issue	Contract Issue

© The contents of this drawing may not be reproduced in whole or in part without the written permission of Fairgrove Developments Limited

Scale	Date	Drawn by	Checked by
1:50@A1	OCT 20	CS	

Job No.	Dwg. No.	Rev.
064	WILT/P/01	0

©copyright