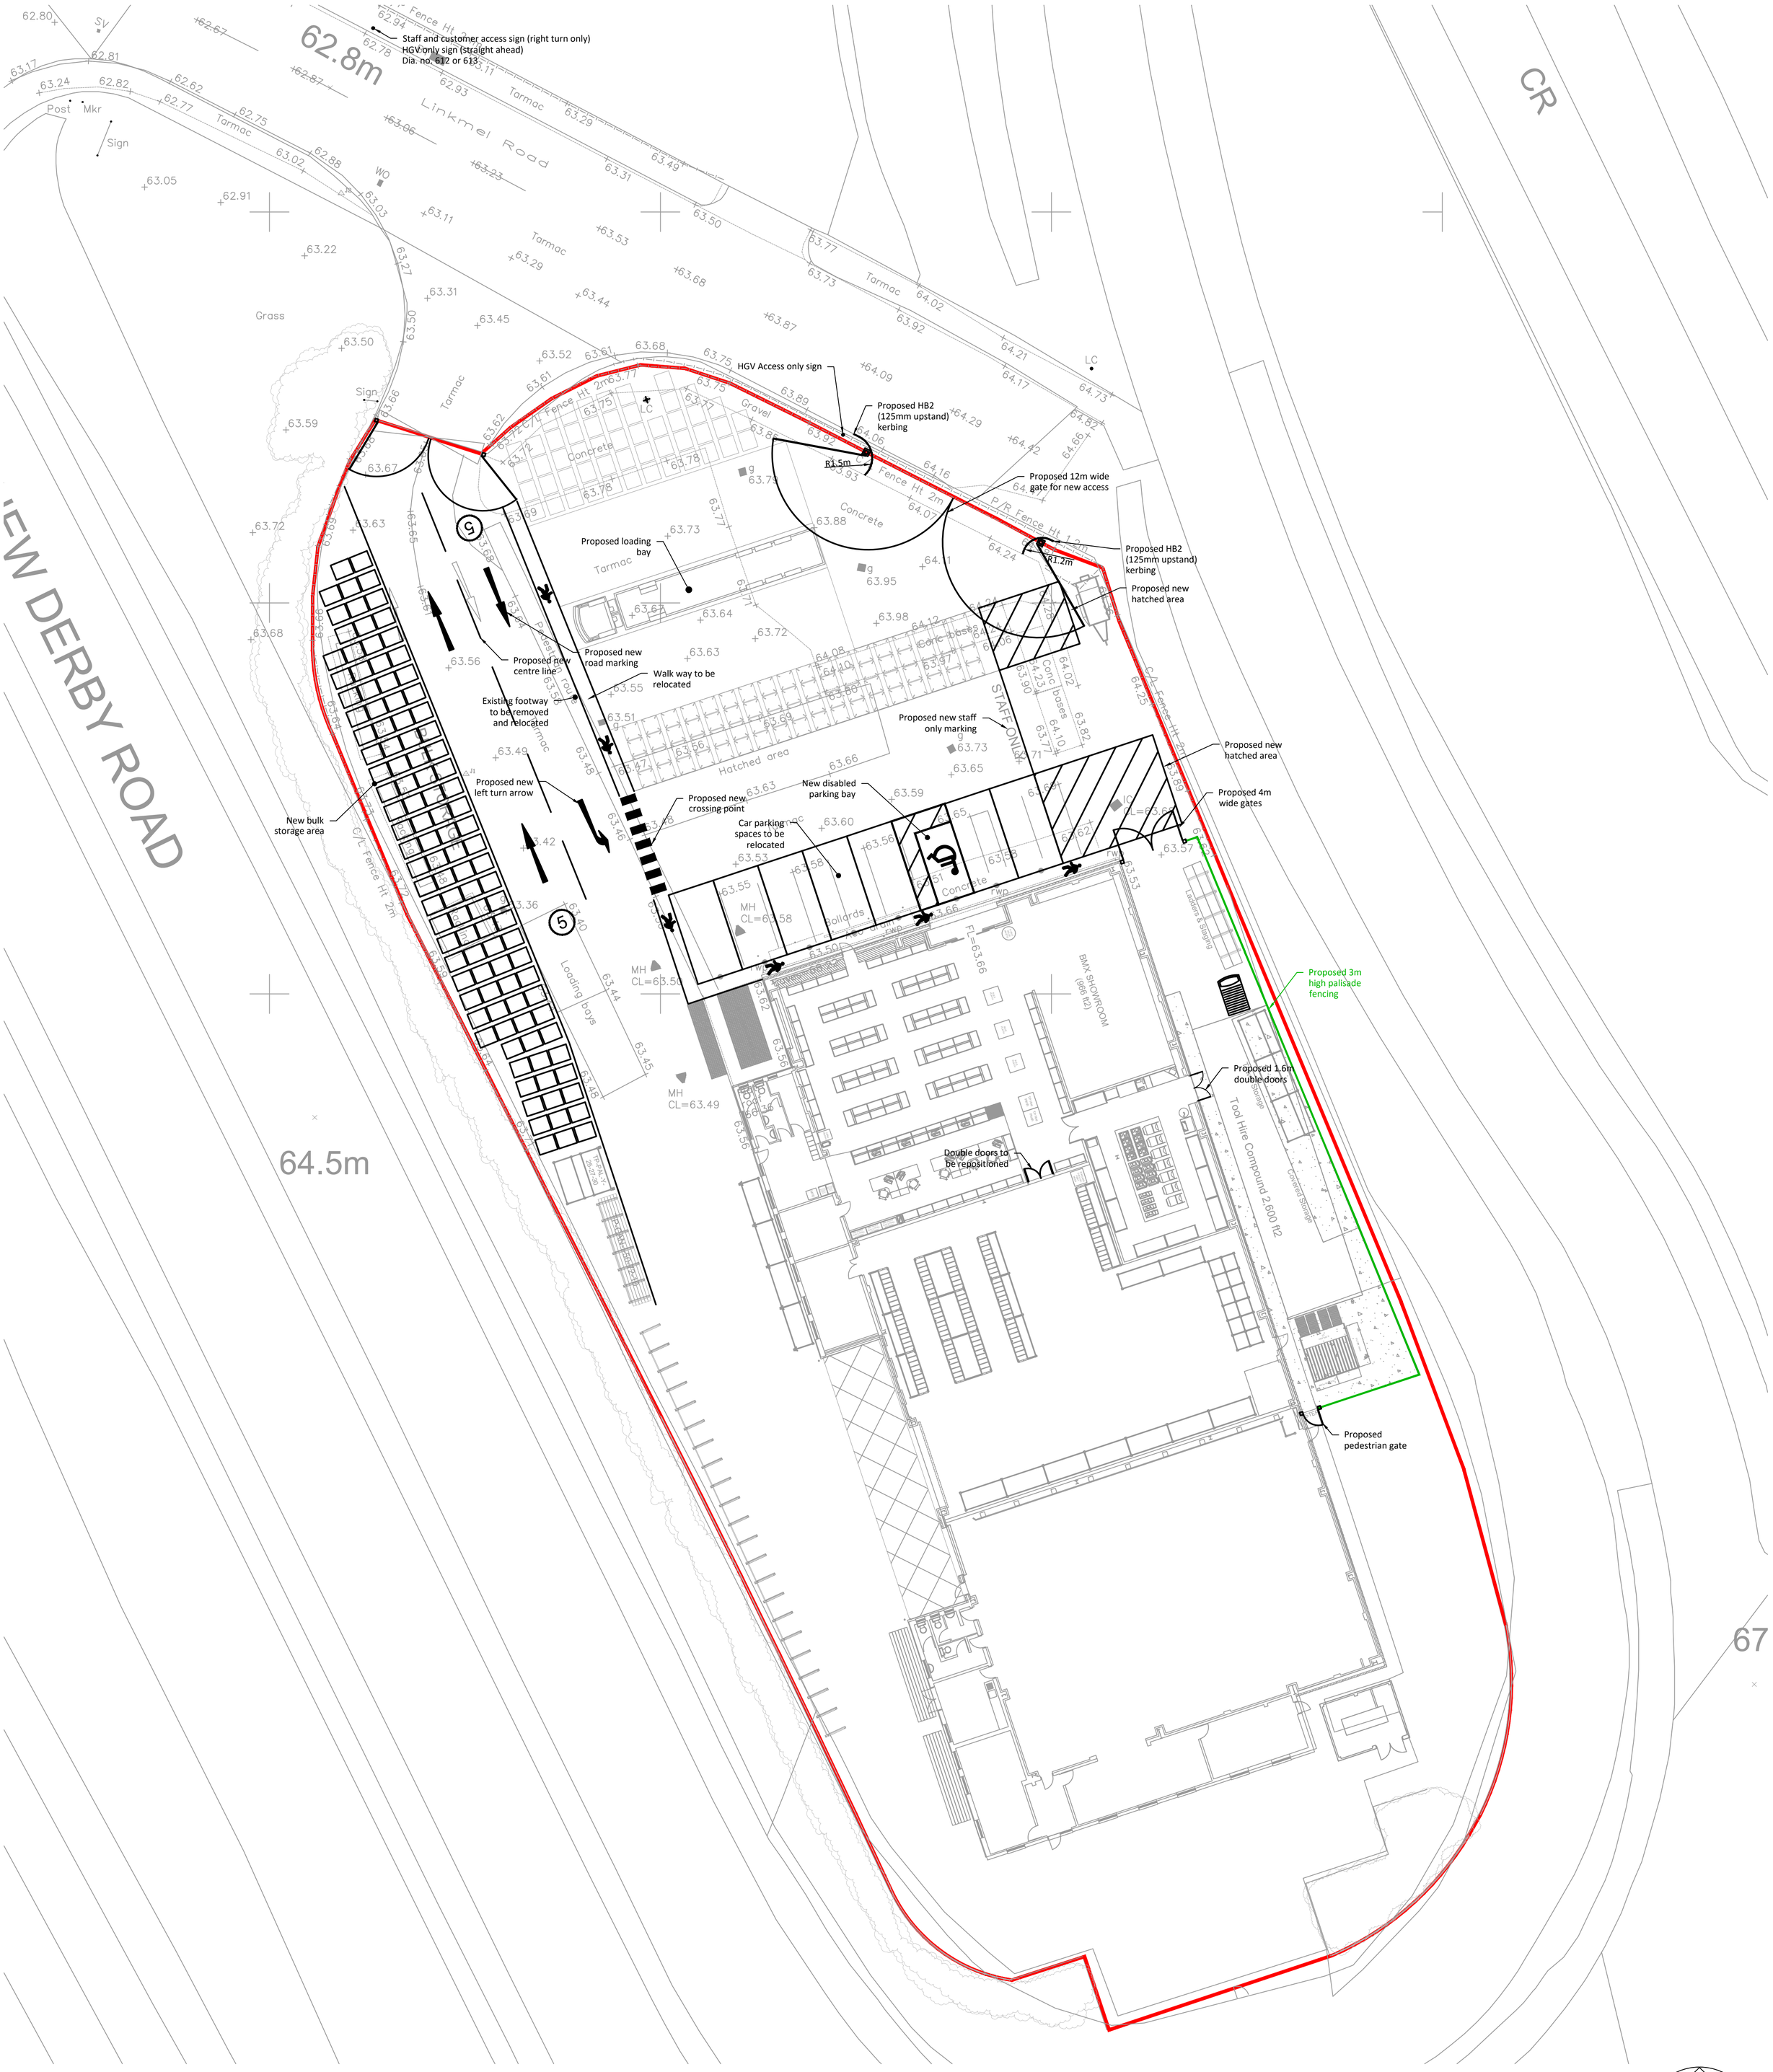


General Notes

1. All dimensions are in metres unless otherwise stated.
2. All levels are in metres.
3. This drawing is to be read in conjunction with all relevant Engineers and Architect's drawings, Specifications, Reports and Engineering Details.
4. Do not scale from this drawing.

Drawing key

- Site Boundary
- Proposed new 3m high Palisade fences painted green

0 4 8 12 16 20m

Scale 1:200 at A1

Rev A HGV/Customer/Staff signs shown as per planning comments. By RS Checked RS 24.03.2021

Northampton
4 Ironstone Way, Brixworth,
Northampton. NN6 9UD
T: 01604 781811

Manchester
3rd Floor, 82 King Street,
Manchester. M2 4WQ
T:0161 6822927

Milton Keynes
Suite 25 Linford Forum, Rockingham Drive,
Linford Wood, Milton Keynes. MK14 6LY
T: 01908 889433

E: mail@jppuk.net
W: jppuk.net

- Infrastructure Design
- Structural Engineering
- Planning Services
- Geotechnical & Environmental
- Surveying
- Professional Advice

Drawn By:	RS
Chkd By:	WRA
Scale @ A1:	1:200
Date:	03.02.2021
Status:	**FOR PLANNING**
Project No.:	22354

Client Travis Perkins

Project Linkmel Road, Langley Bridge Ind. Estate, Eastwood, Nottingham

Title Proposed Site Plan

Drawing No: P03 **Rev:** A