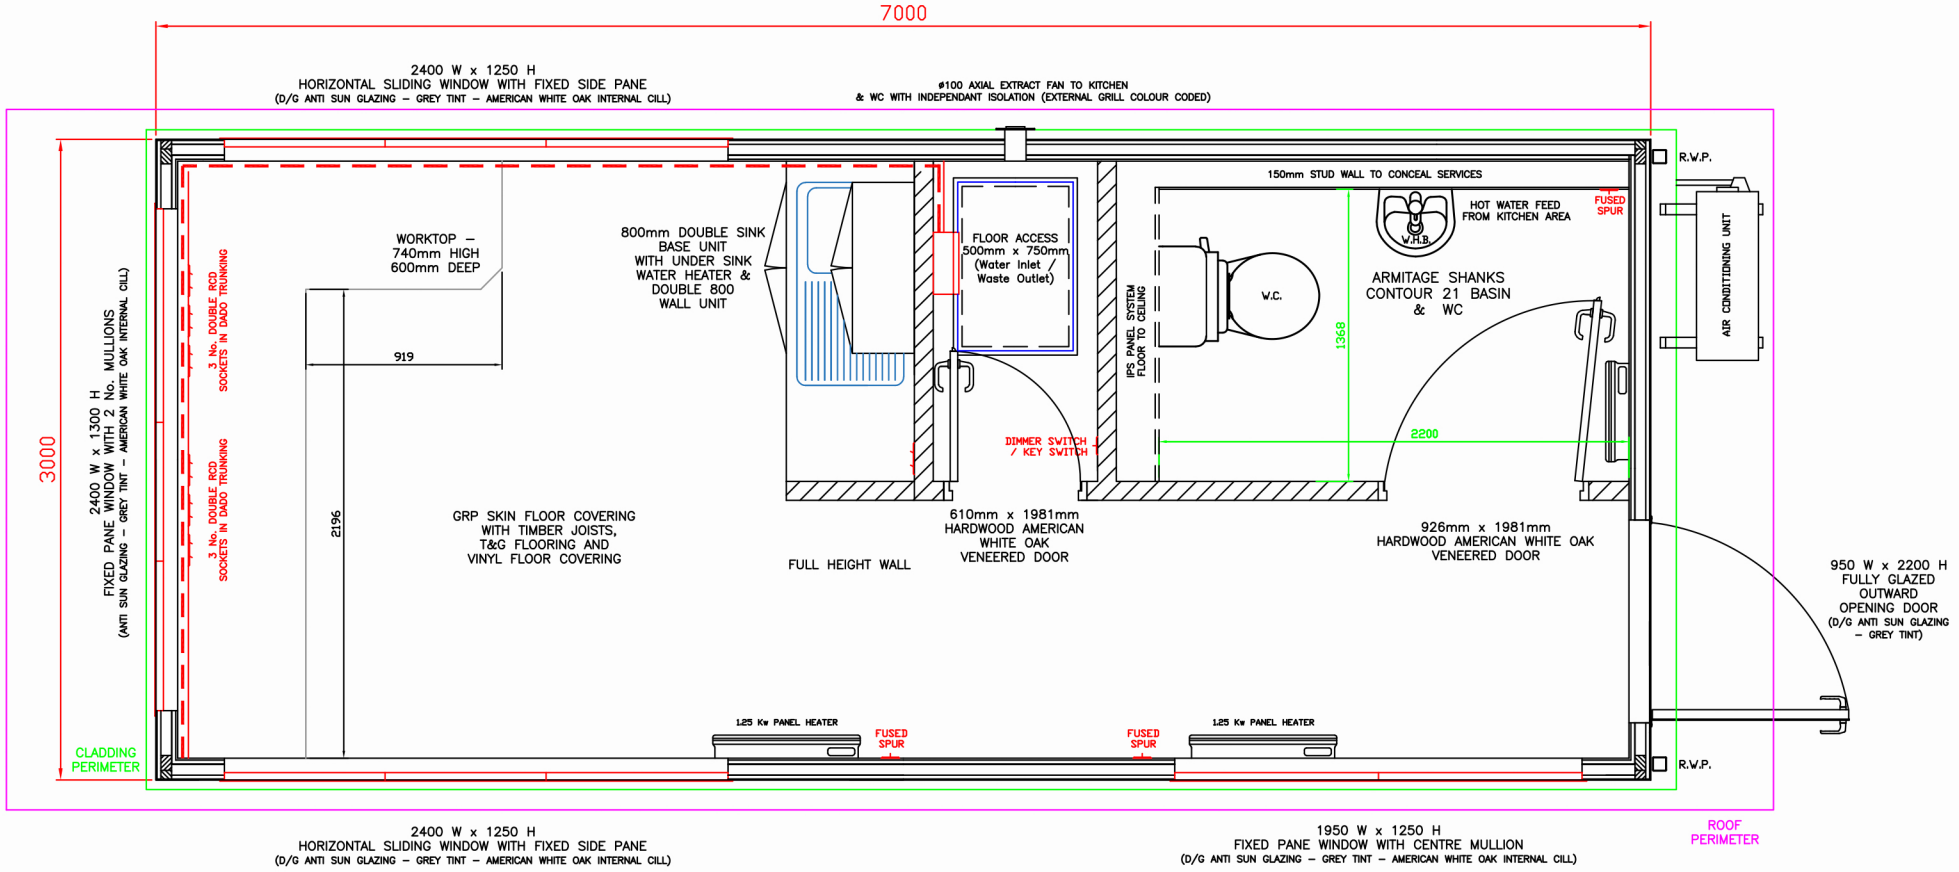

PLAN VIEW – GENERAL ARRANGEMENT

INTERNAL FINISHES:

* FLOOR – POLYFLOR –STANDARD XL – 9120 GREY
* CEILING – ARMSTRONG SUSPENDED CEILING – TEGULAR TILES
* WALLS – 9mm MFC BOARDING – WHITE TEXTURED FINISH
* INTERNAL DOORS – AMERICAN WHITE OAK
* WORKTOPS – PATMOS (TANDEM WORKTOPS)
* WINDOW CILLS – AMERICAN WHITE OAK

Project: Collins Earthworks, Ripley		
Client: Collins Earthworks		
Drawing Title: Gatehouse Plans		
Project No: 17013	Date: 28/05/21	Rev: -