
Rev:	Description:	Date:

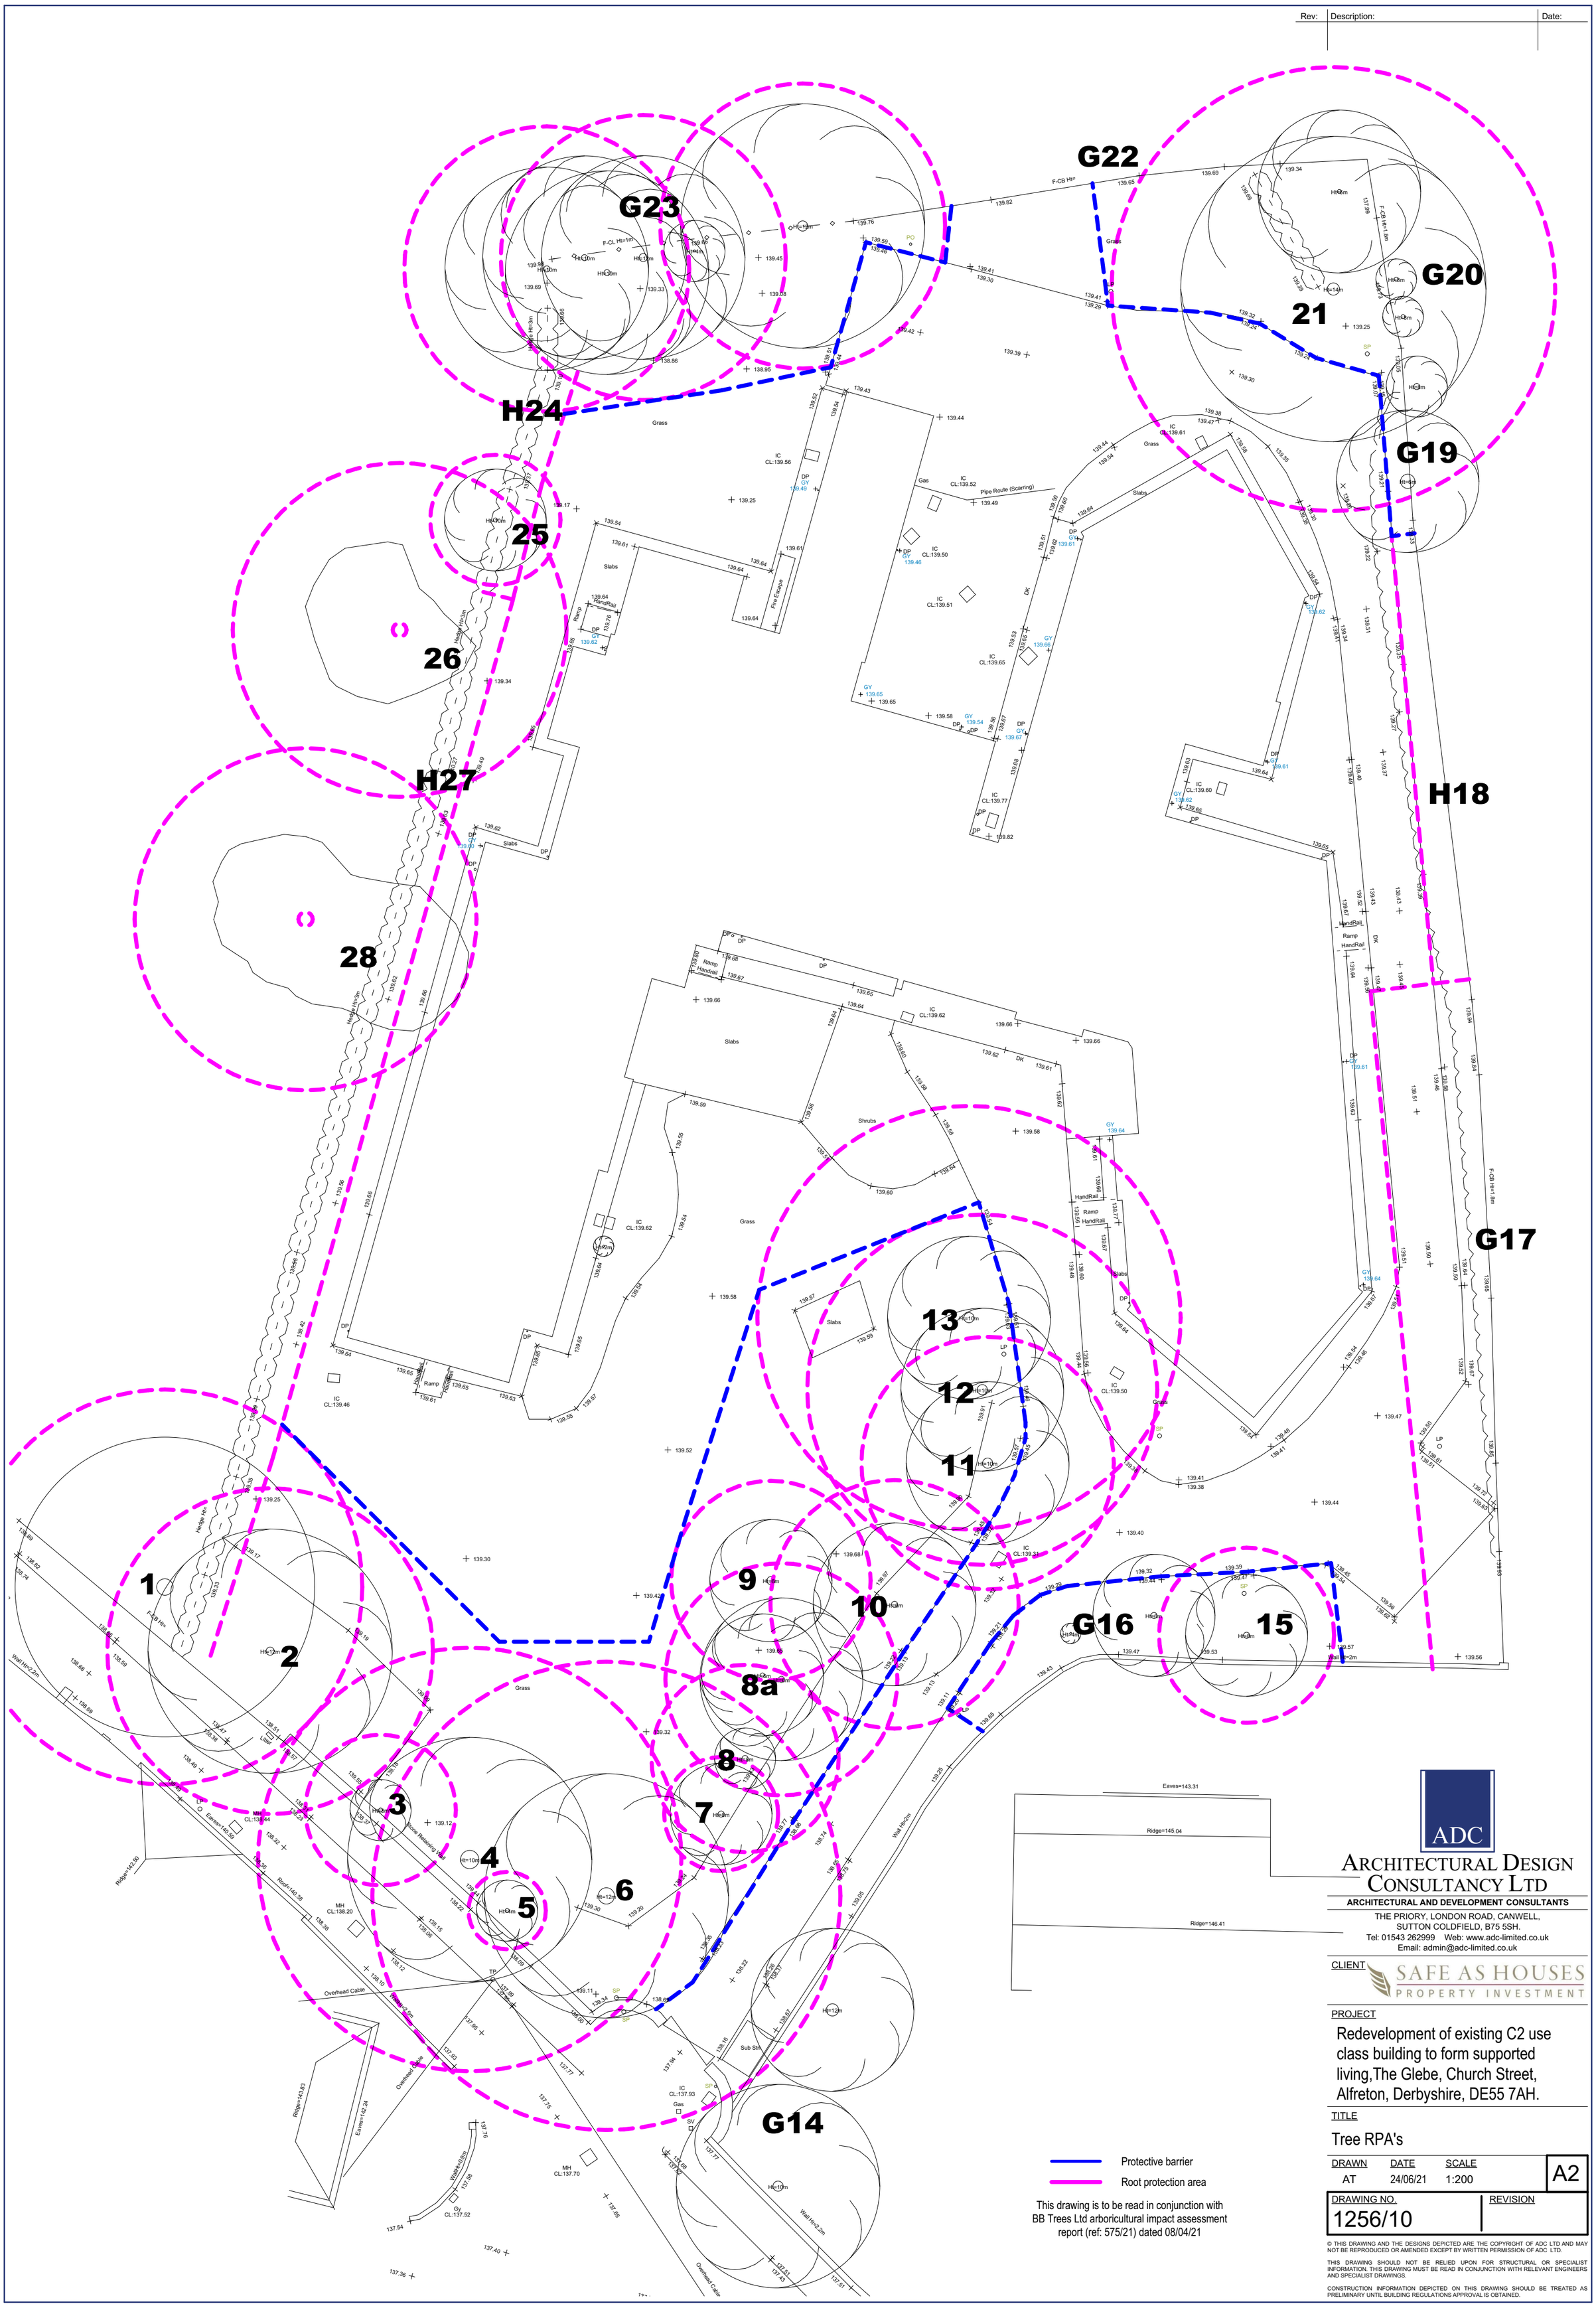

This drawing is to be read in conjunction with BB Trees Ltd arboricultural impact assessment report (ref: 575/21) dated 08/04/21

ADC

ARCHITECTURAL DESIGN CONSULTANCY LTD

ARCHITECTURAL AND DEVELOPMENT CONSULTANTS

THE PRIORY, LONDON ROAD, CANWELL, SUTTON COLDFIELD, B75 5SH.
Tel: 01543 262999 Web: www.adc-limited.co.uk
Email: admin@adc-limited.co.uk

CLIENT

SAFE AS HOUSES PROPERTY INVESTMENT

PROJECT

Redevelopment of existing C2 use class building to form supported living,The Glebe, Church Street, Alfreton, Derbyshire, DE55 7AH.

TITLE

Tree RPA's

DRAWN	DATE	SCALE	
AT	24/06/21	1:200	A2

DRAWING NO.	REVISION
1256/10	

© THIS DRAWING AND THE DESIGNS DEPICTED ARE THE COPYRIGHT OF ADC LTD AND MAY NOT BE REPRODUCED OR AMENDED EXCEPT BY WRITTEN PERMISSION OF ADC LTD.

THIS DRAWING SHOULD NOT BE RELIED UPON FOR STRUCTURAL OR SPECIALIST INFORMATION. THIS DRAWING MUST BE READ IN CONJUNCTION WITH RELEVANT ENGINEERS AND SPECIALIST DRAWINGS.

CONSTRUCTION INFORMATION DEPICTED ON THIS DRAWING SHOULD BE TREATED AS PRELIMINARY UNTIL BUILDING REGULATIONS APPROVAL IS OBTAINED.