
THIS DRAWING IS THE PROPERTY OF TDR DESIGN SERVICES LIMITED. COPYRIGHT IS RESERVED AND IS ISSUED ON THE CONDITION THAT IT IS NOT COPIED, REPRODUCED OR DISCLOSED, EITHER WHOLLY OR IN PART WITHOUT WRITTEN PERMISSION FROM TDR DESIGN SERVICES.

DO NOT SCALE OFF THIS DRAWING. ALL DIMENSIONS AND SETTING-OUT TO BE VERIFIED ON SITE BY THE CONTRACTOR. IF IN DOUBT, CONTACT THE ORIGINATOR FOR CLARIFICATION.

ALL WORK TO BE CARRIED OUT IN ACCORDANCE WITH CURRENT BS/EN STANDARDS AND CODES OF PRACTICE.

DRAWING NOTES

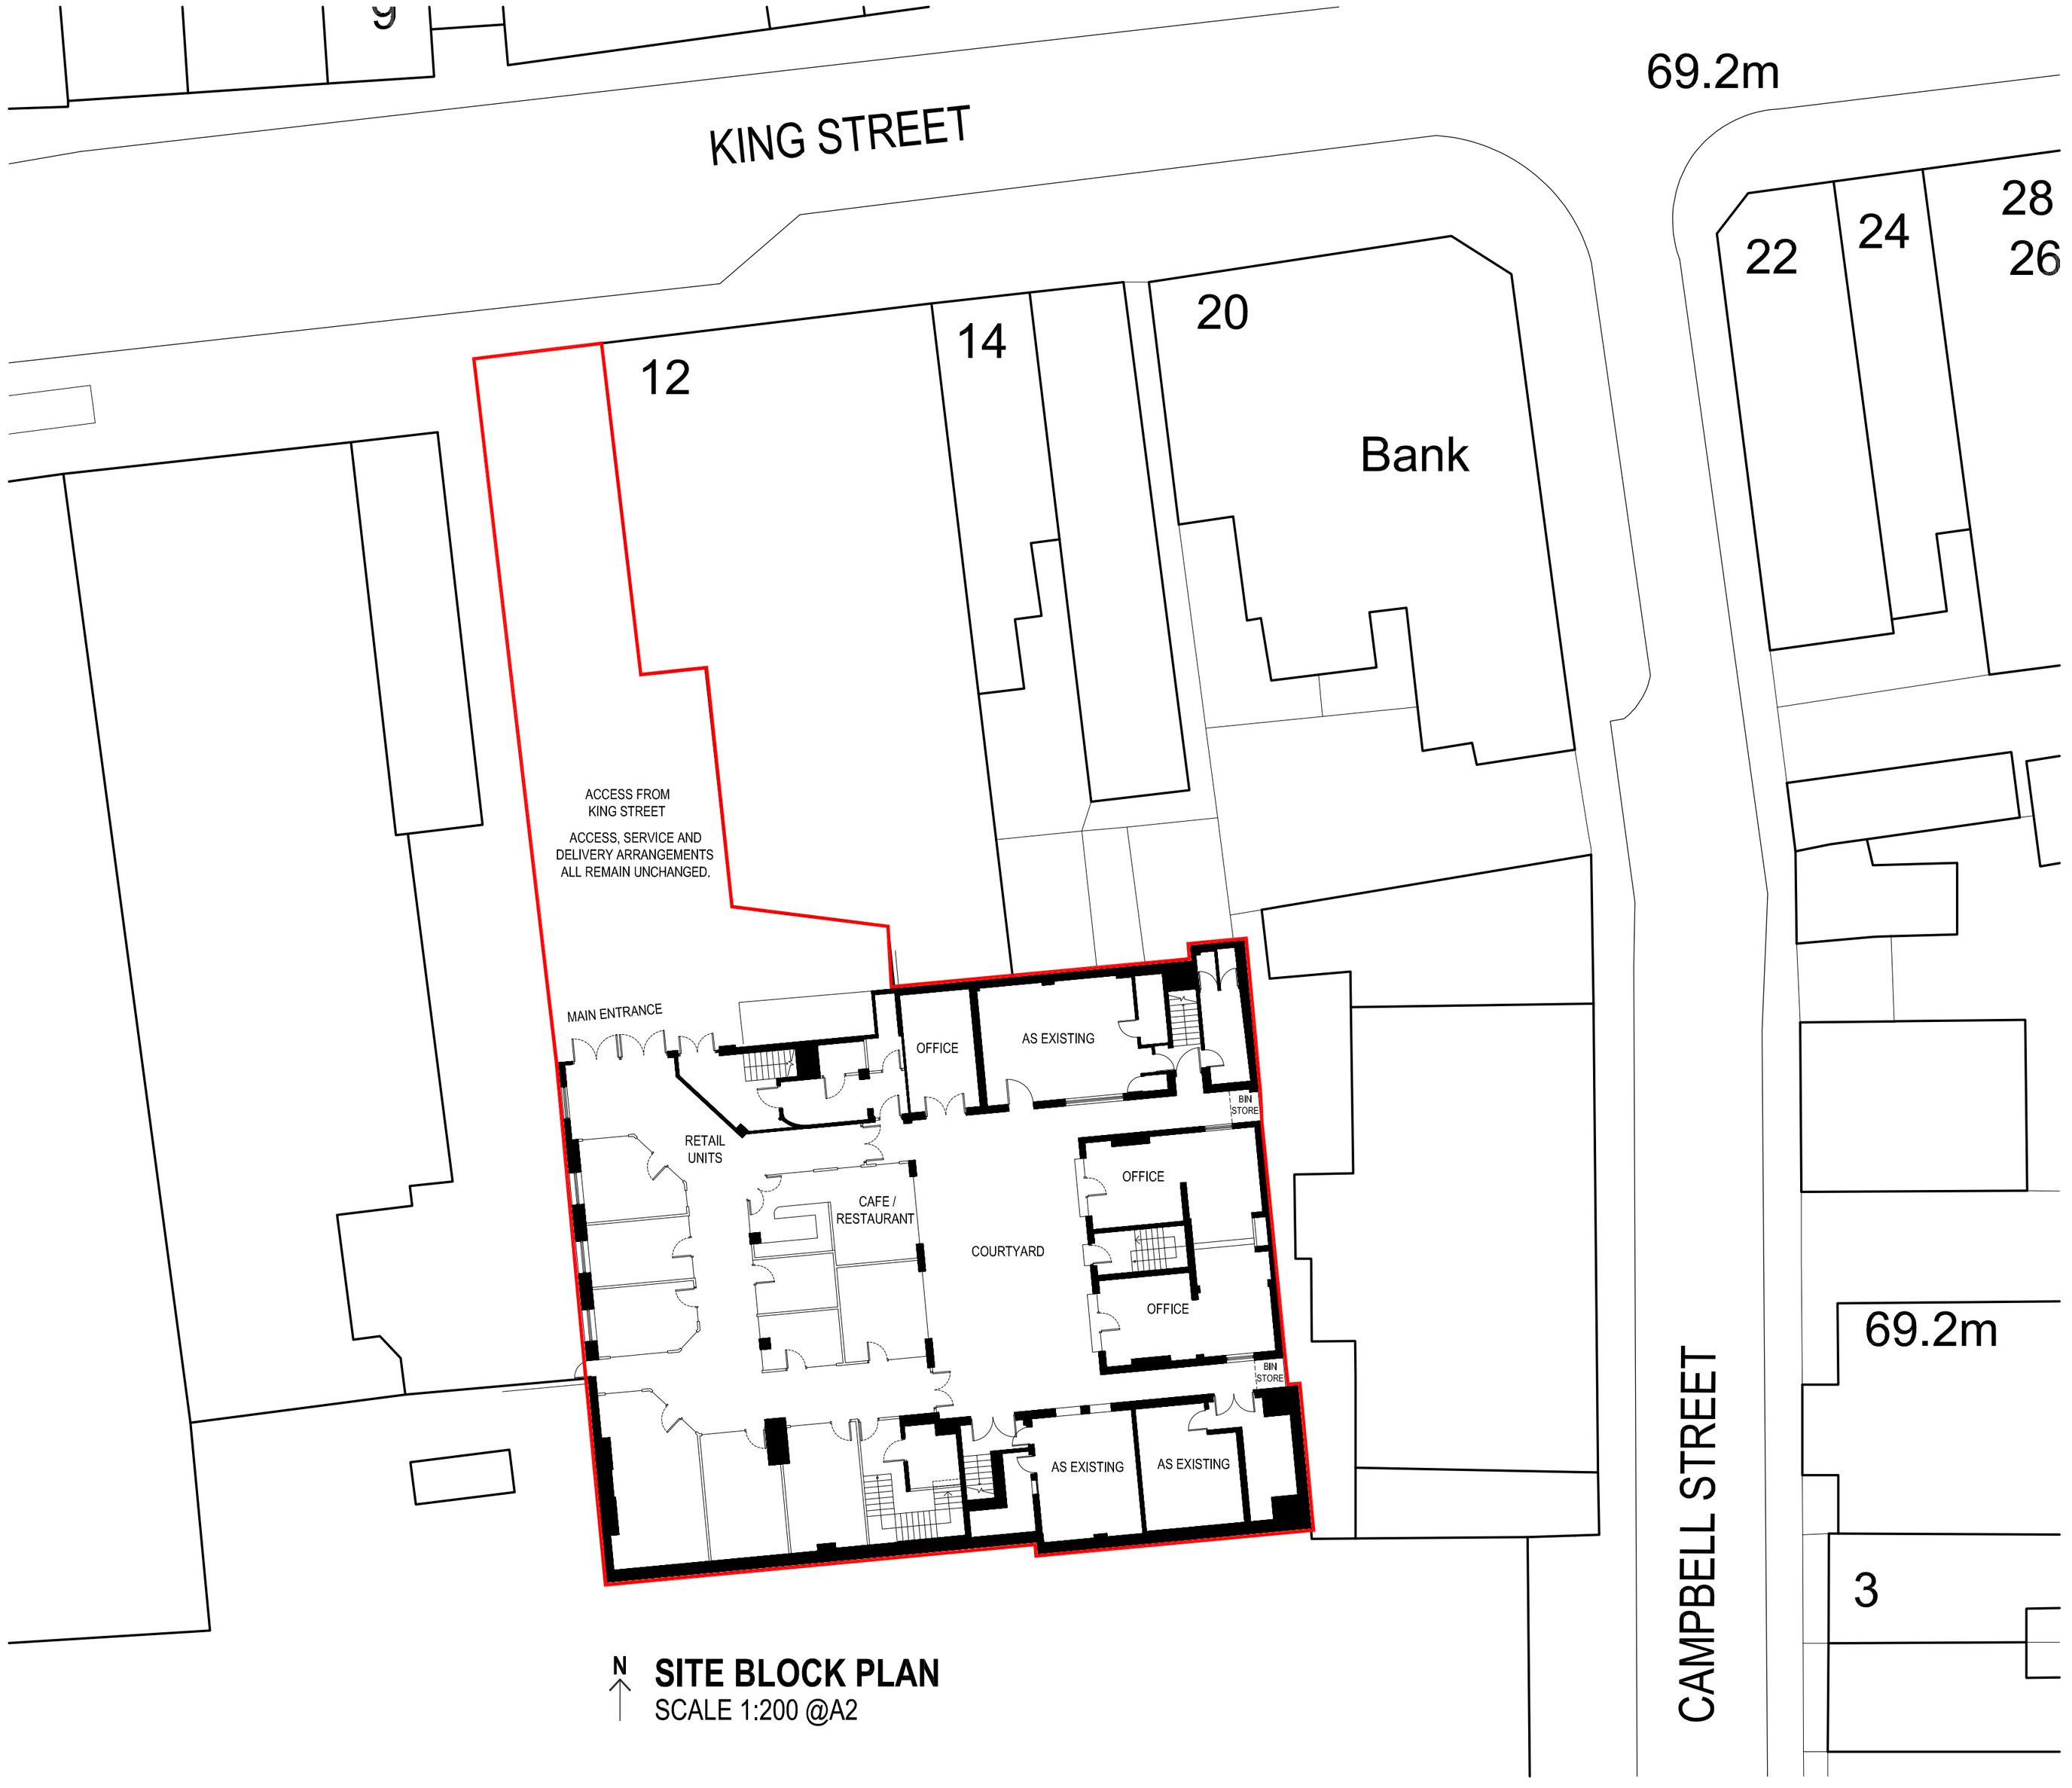

N

SITE BLOCK PLAN

SCALE 1:200 @A2

REVISION	DATE	DESCRIPTION	DRAWN	CHECKED
003	03/08/21	Site boundary line amended.	SP	GP
002	19/07/21	Scheme amendments.	SP	GP
001	12/07/21	Initial drawing issue.	SP	GP

DRAWING STATUS
PLANNING APPLICATION

TDR DESIGN SERVICES
THE OLD COTTAGE
MAIN STREET
KIRK IRETON
DERBYSHIRE DE6 3LD
T 01335 372 812
M 07970 422 055
E info@tdr-designservices.com
W www.tdr-designservices.com

CLIENT
Firestone Investments Ltd

PROJECT TITLE
Proposed Mixed-use Scheme
Harvey's Site, King Street, Belper

DRAWING TITLE
Site Block Plan

PROJECT NUMBER	DRAWING NUMBER	REVISION
22012-01	01-002	003

SCALE	DRAWN BY	CHECKED BY	DATE
1:200 @A2	SP	GP	12/07/21

COPYRIGHT © TDR DESIGN SERVICES LIMITED 2021, ALL RIGHTS RESERVED.