30 LONG ROW, BELPER. DE56 1DS

PLANNING APPLICATION; AVA/2021/0965

Sectional details of proposed new door. Scale 1:7

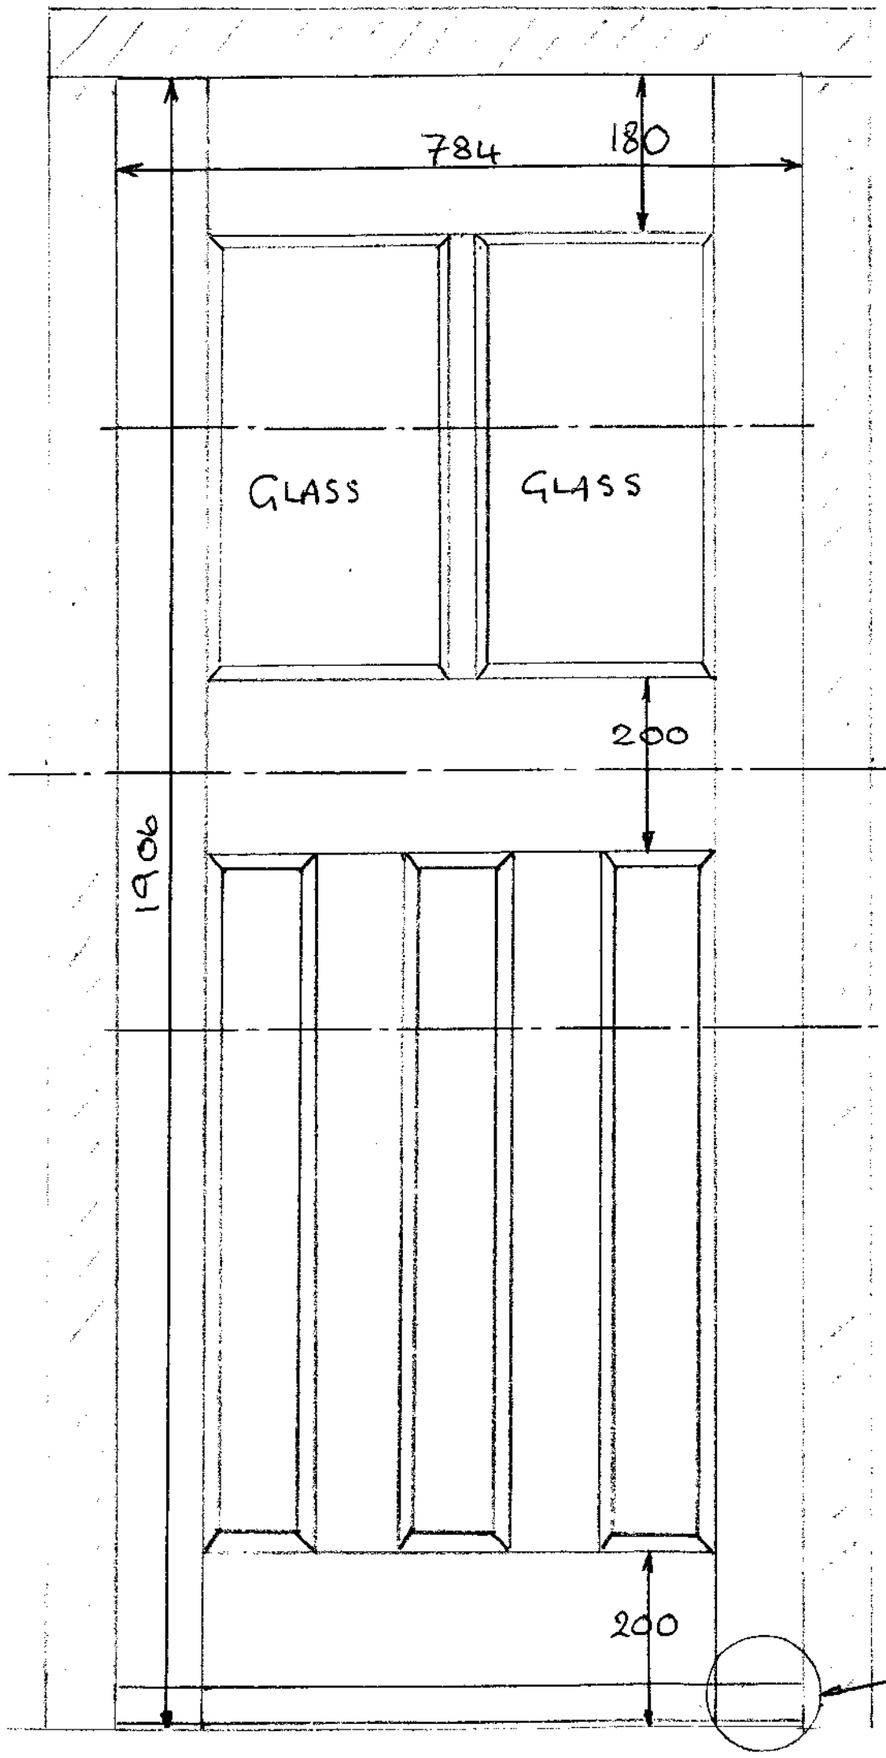

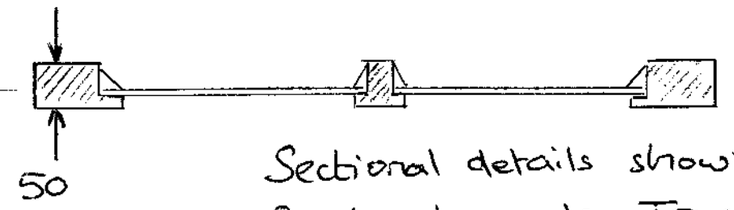

Sectional details showing 2 glazed panels. Toughened safety glass - frosted/opaque

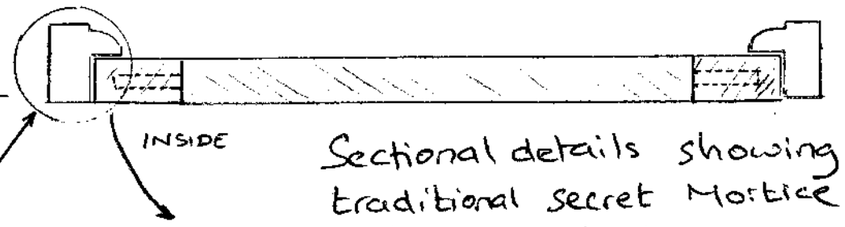

Sectional details showing traditional secret Mortice and Tenon joints

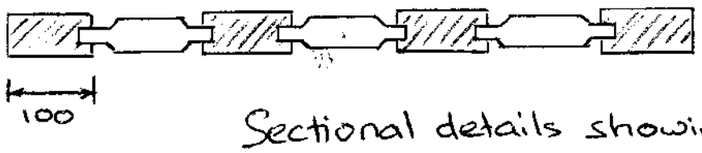

Sectional details showing 3 x raised/fielded panels set into rebated verticals

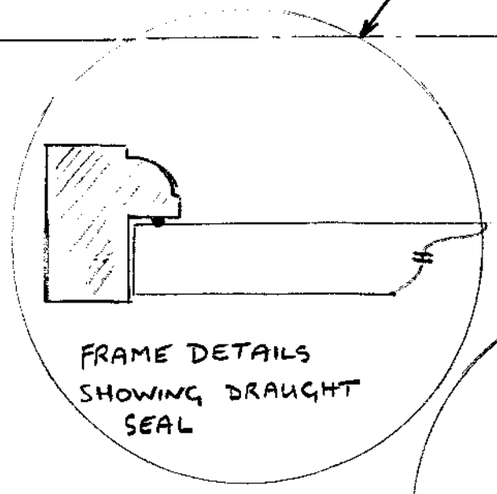

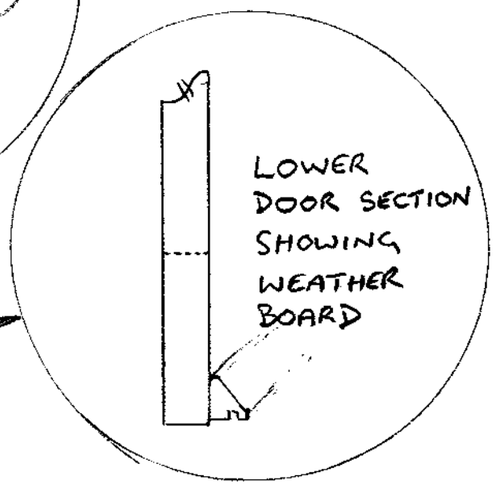

MATERIAL;
Sapele - Hardwood

FINISH;

Door, primed,
Undercoated
Little Greene Paint Co.
Three Farm Green 306
[Authentic National Trust Colour]