Revision	Date
REV -	-

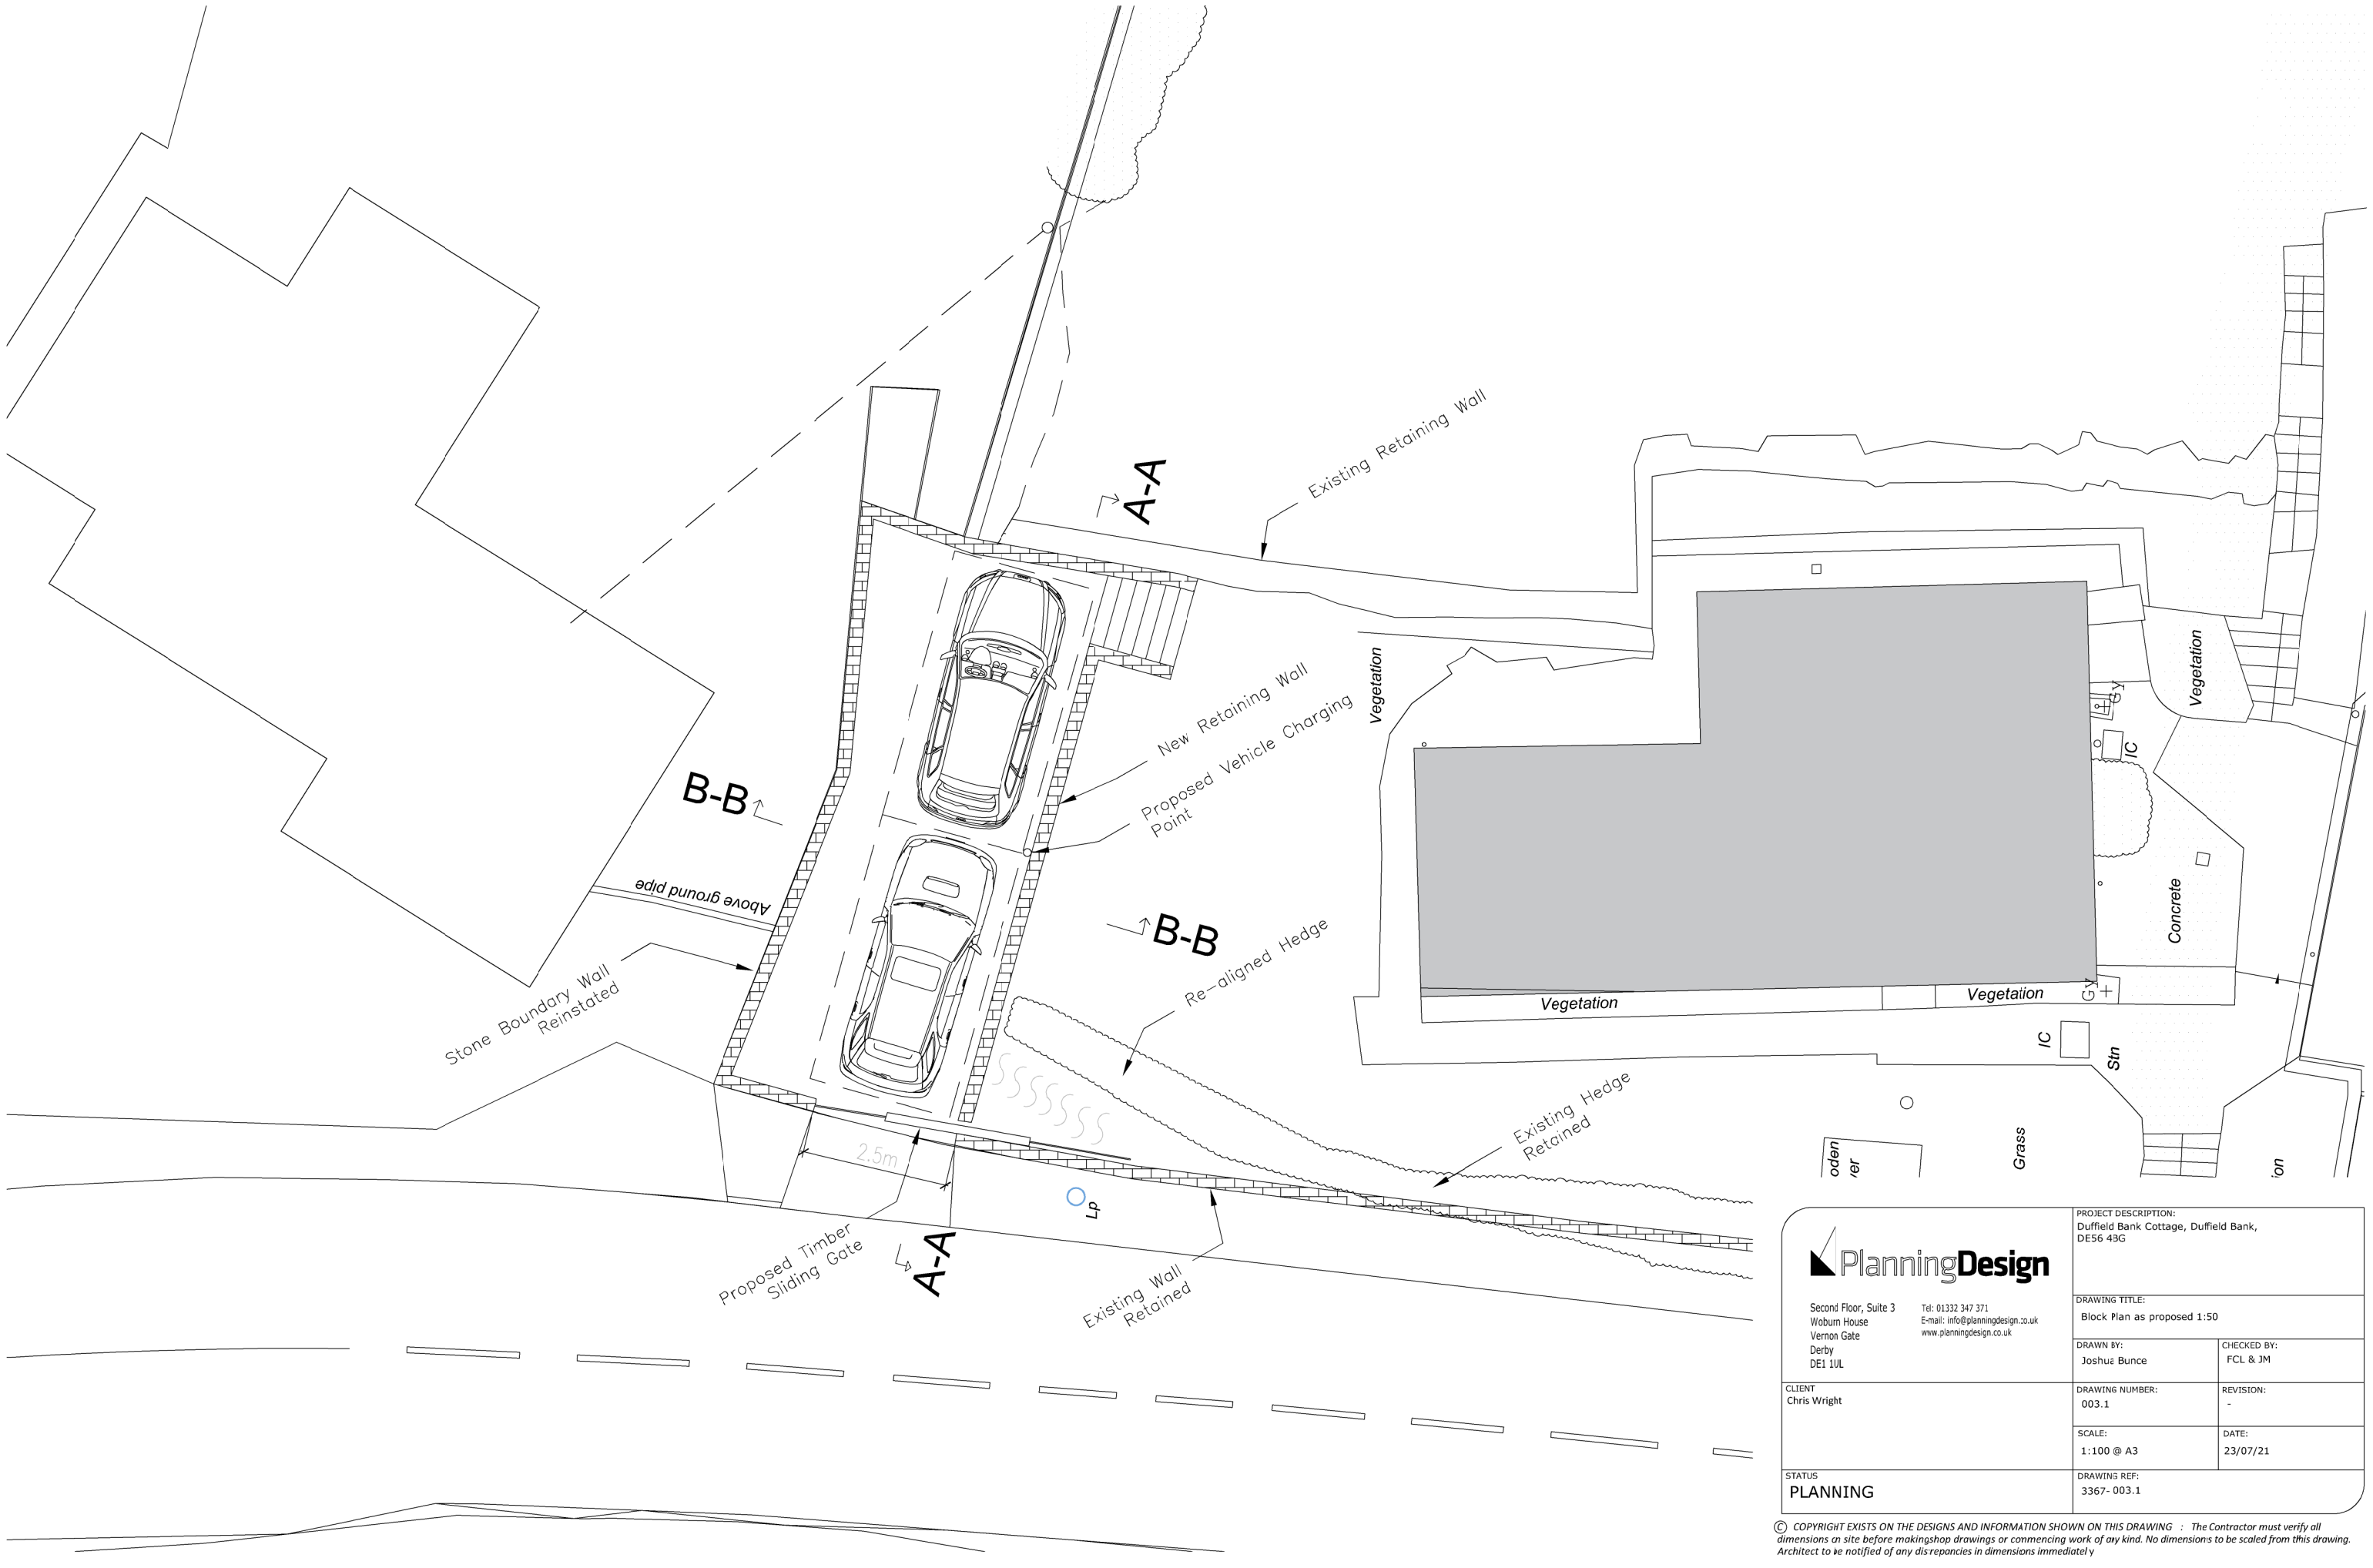

PlanningDesign
Second Floor, Suite 3
Woburn House
Vernon Gate
Derby
DE1 1UL
Tel: 01332 347 371
E-mail: info@planningdesign.co.uk
www.planningdesign.co.uk

PROJECT DESCRIPTION:
Duffield Bank Cottage, Duffield Bank, DE56 4GG

DRAWING TITLE:
Block Plan as proposed 1:50

DRAWN BY:	CHECKED BY:
Joshua Bunce	FCL & JM

CLIENT
Chris Wright

DRAWING NUMBER:	REVISION:
003.1	-

SCALE:	DATE:
1:100 @ A3	23/07/21

STATUS
PLANNING

DRAWING REF:
3367- 003.1

© COPYRIGHT EXISTS ON THE DESIGNS AND INFORMATION SHOWN ON THIS DRAWING : The Contractor must verify all dimensions on site before makingshop drawings or commencing work of any kind. No dimensions to be scaled from this drawing. Architect to be notified of any discrepancies in dimensions immediately