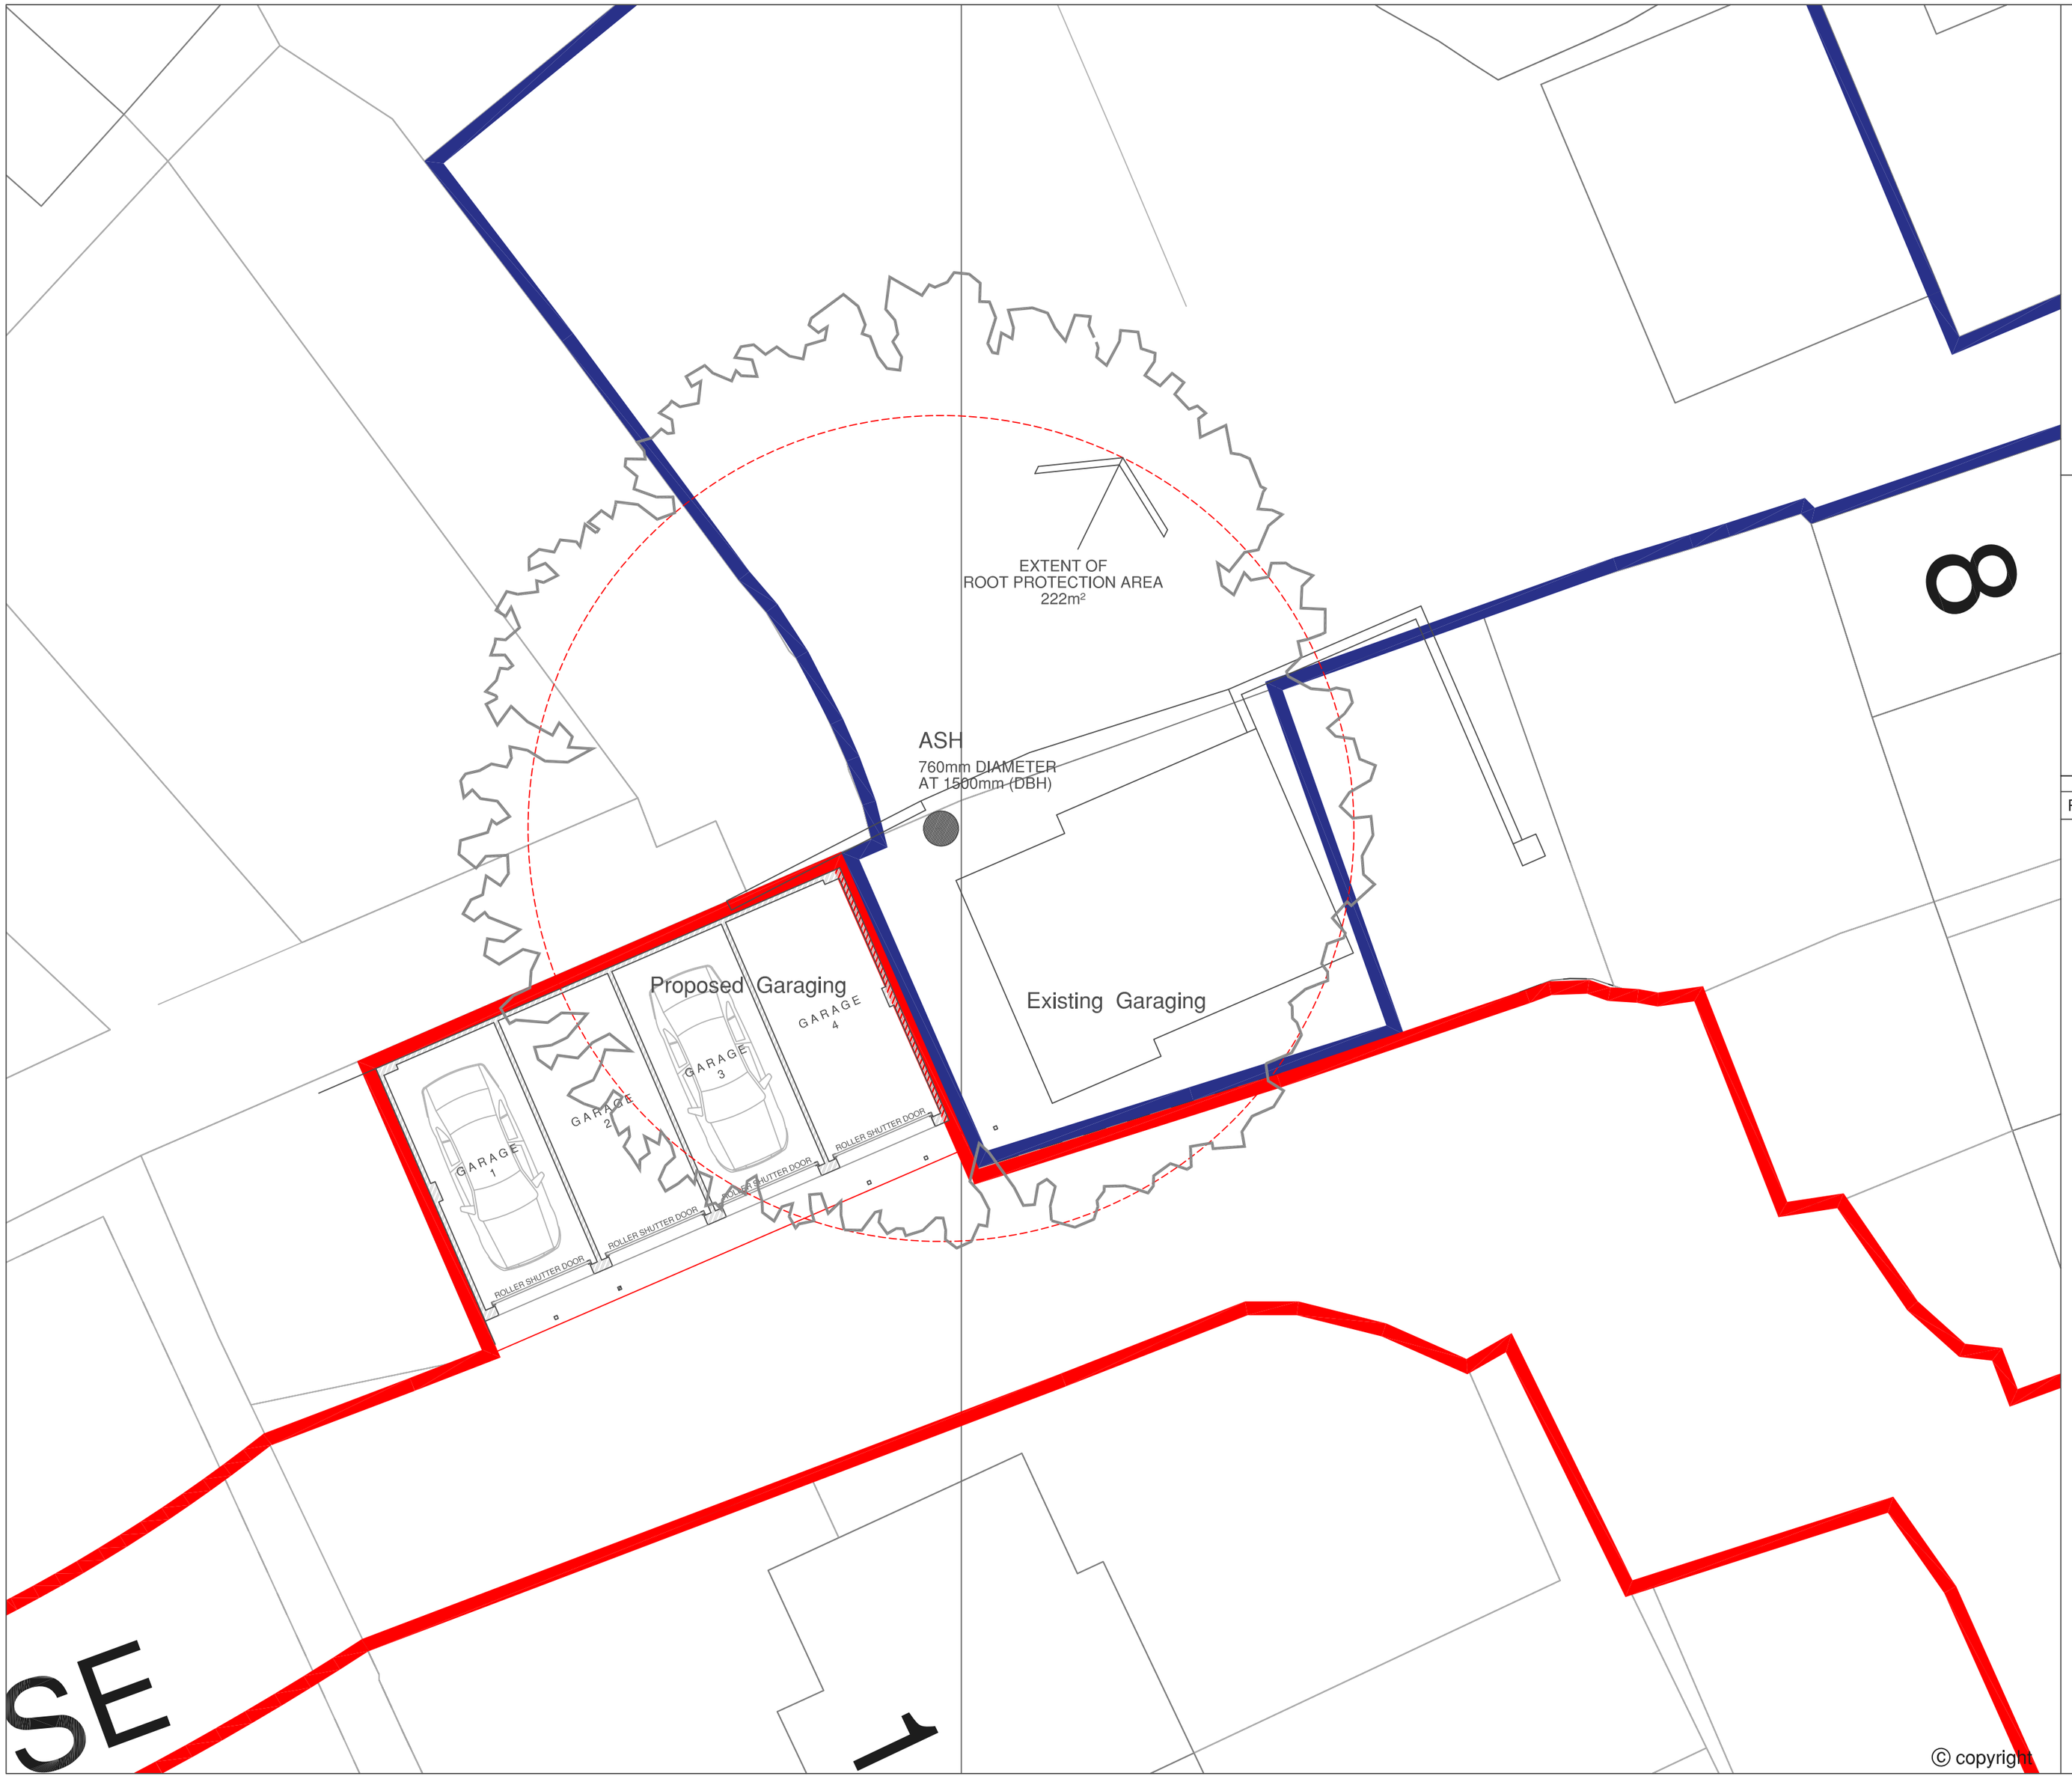


NOTES

1. No dimensions to be scaled from this drawing.
2. This drawing is to be read in conjunction with all relevant Architect's and Engineer's drawings.
3. Rainwater discharge from garage to be directed to a soakaway outside the tree root protection area.

Rev.	Date	Amendments	Initials
A	03/11/21	NOTE : 3 ADDED.	D.

P.M. BUILDING SOLUTIONS LIMITED

Project

Proposed Garages
Land off Ray's Avenue,
Heanor,
Derbyshire.

Drawing Title

ROOT PROTECTION AREA.

H M CHAMBERS & PARTNERS
consulting civil and structural engineers

41a Derby Road , Heanor
Derbyshire. DE75 7QG
Telephone [01773] 718994

Date	Drawing No.
October 2021	N8056-10[A]
Scale 1:100 @ A2	