30 LONG ROW, BELPER. DE56 1DS

PLANNING APPLICATION: AVA/2021/0965

Sectional details of proposed new door. Scale 1:7

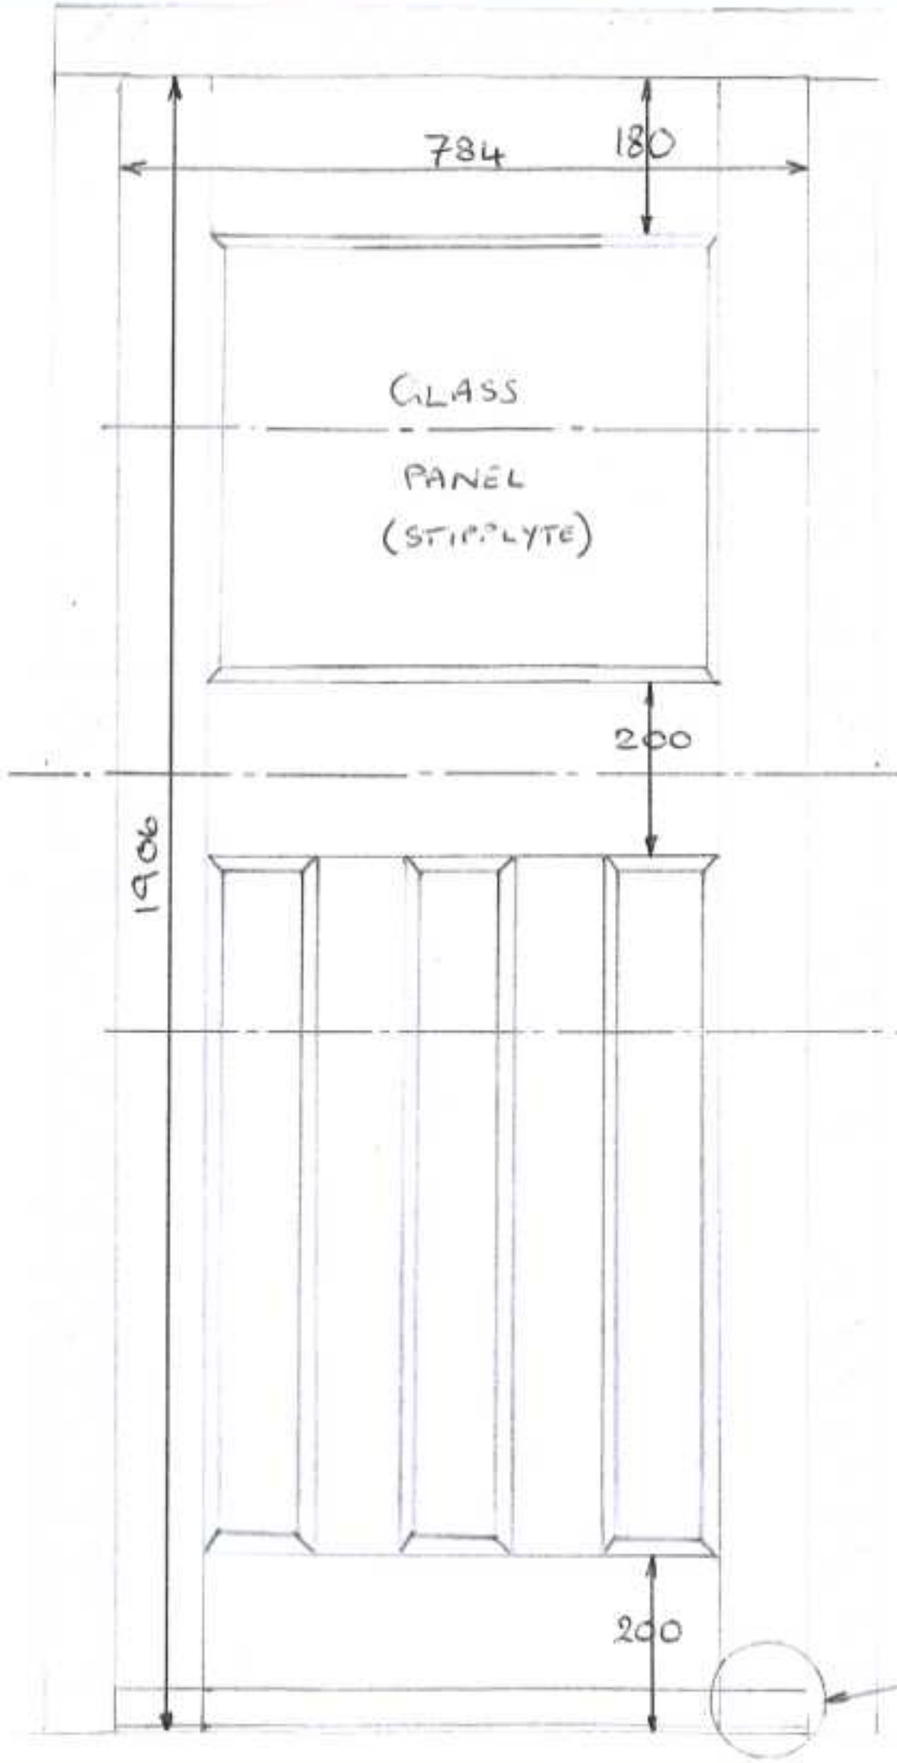

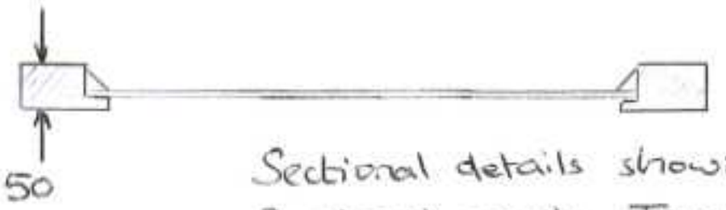

Sectional details showing 2 glazed panels Toughened safety glass - Stipplyte

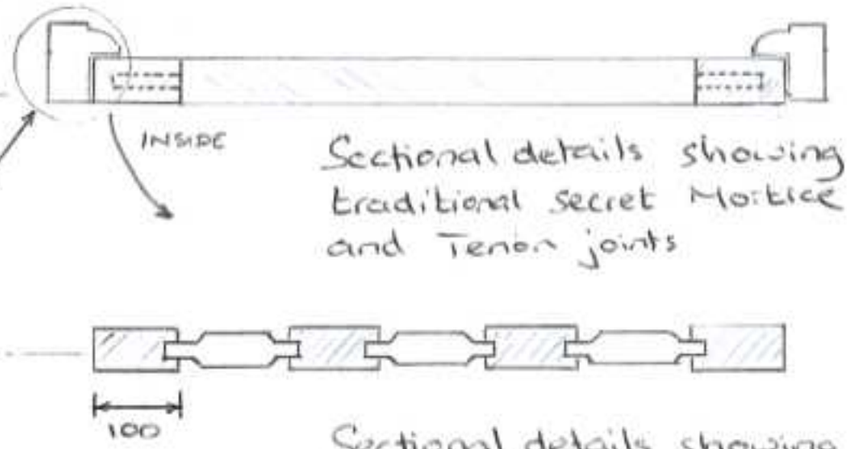

Sectional details showing traditional secret Mortice and Tenon joints

Sectional details showing 3 x raised / fielded panels set into rebated verticals

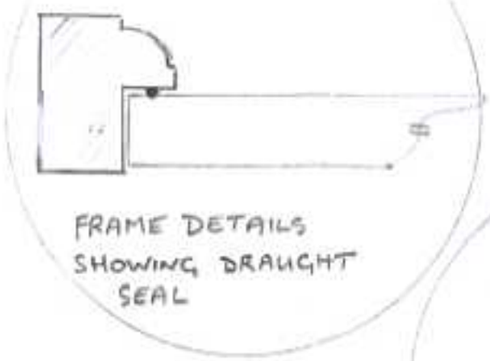

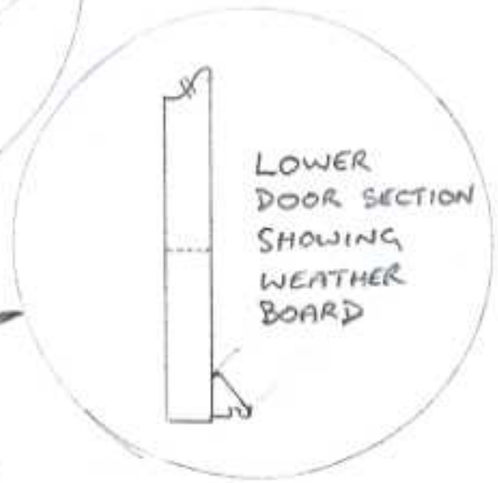

MATERIAL:

Iroko – Hardwood

FINISH:

Door primed,
Undercoated
Little Greene Paint Co.
Three Farm Green 306
[Authentic National Trust Colour]