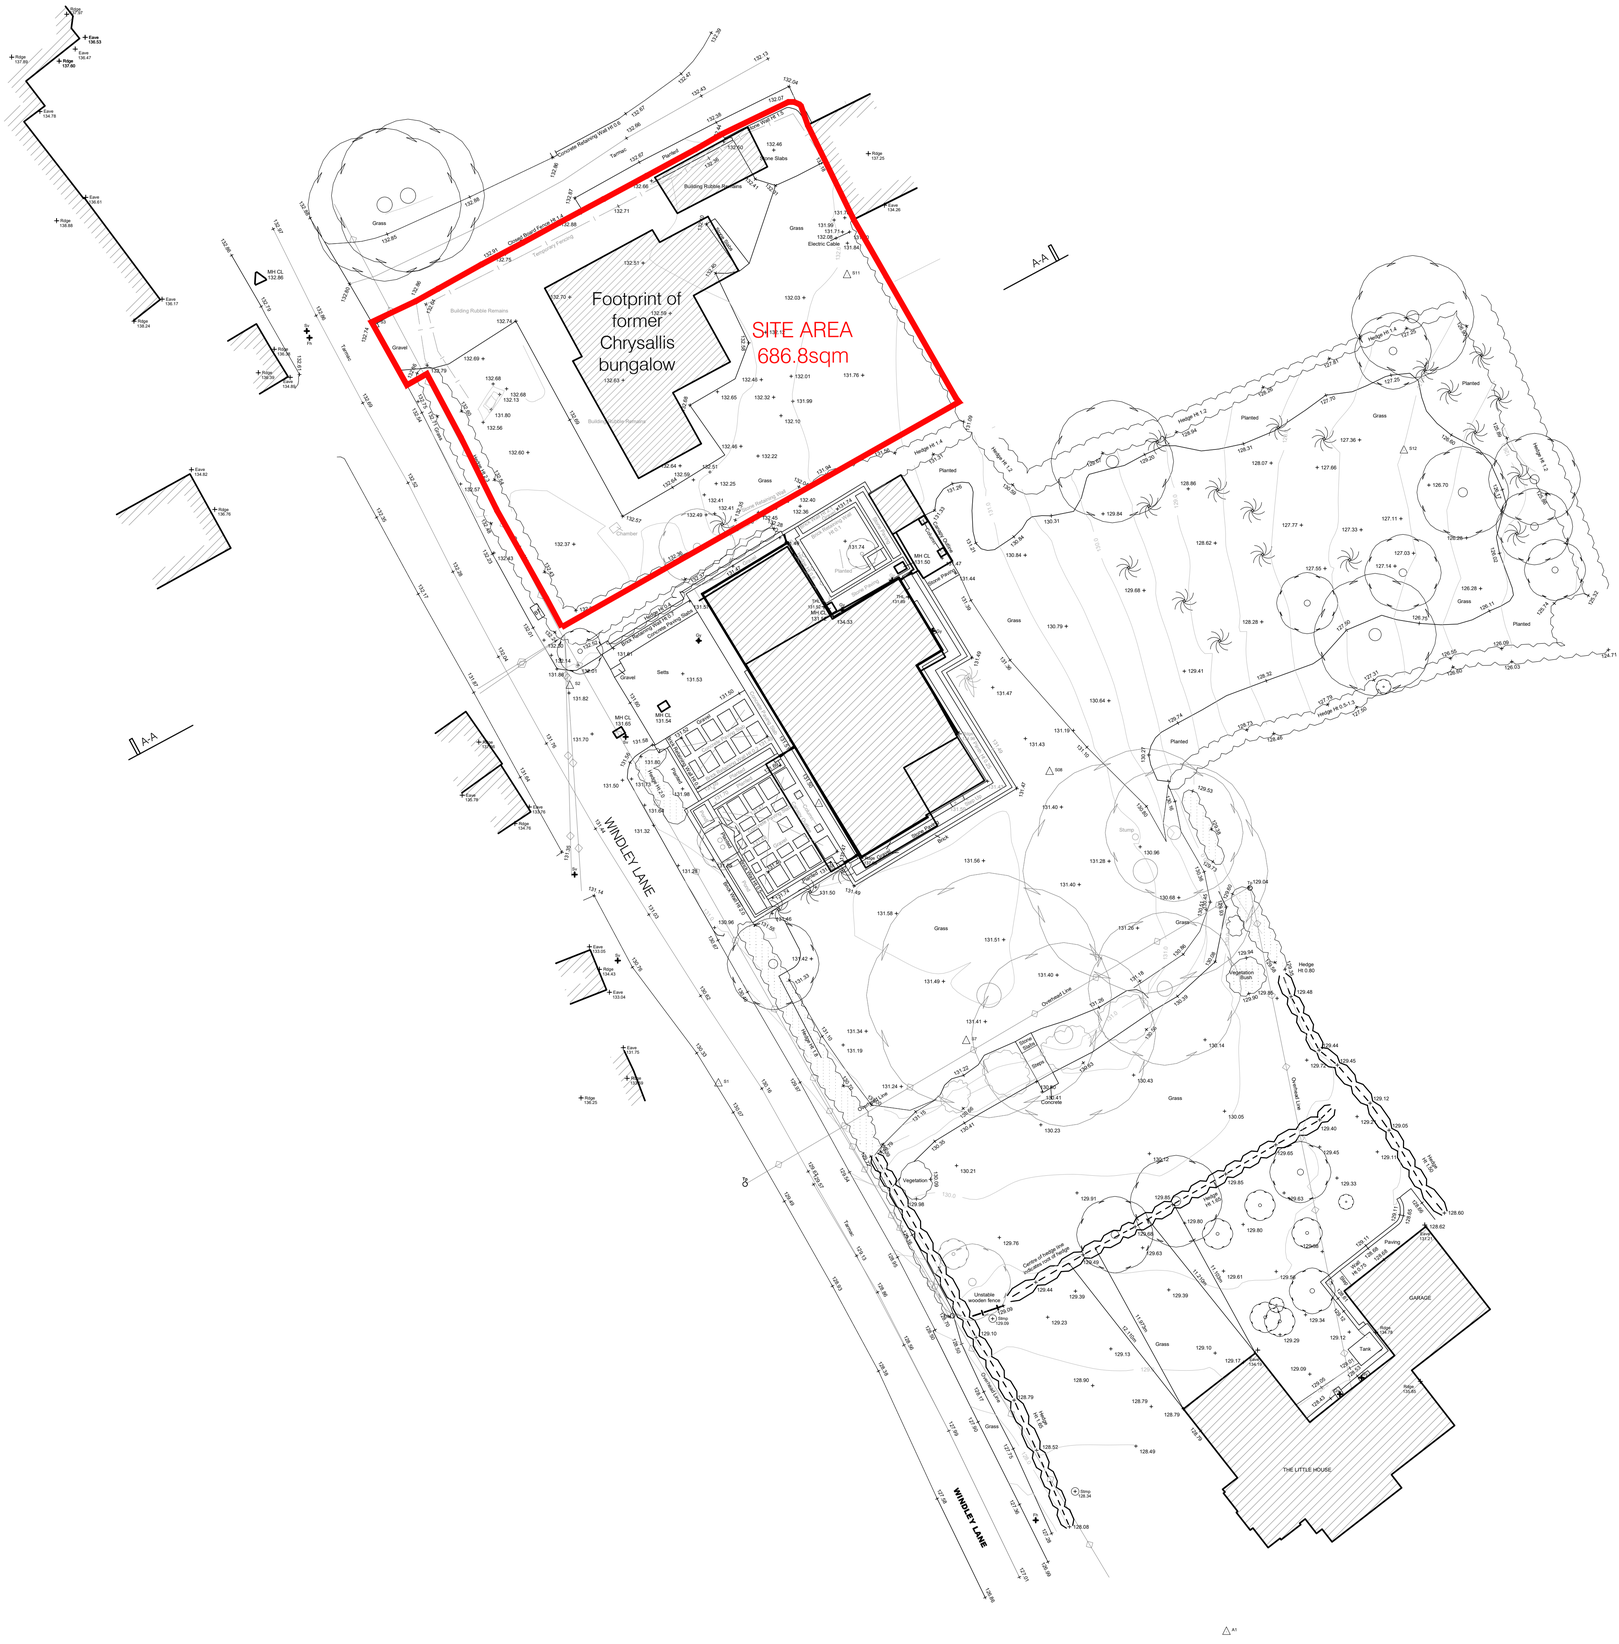
Footprint of former Chrysallis bungalow
SITE AREA 686.8sqm
A-A
A-A
WINDLEY LANE
WINDLEY LANE
THE LITTLE HOUSE
GARAGE
Grass
Planted
Gravel
Setts
Tarmac
Building Rubble Remains
Concrete Retaining Wall
Hedge
Fence
Ridge
Eave
Trees
Vegetation
Stump
Tank
Paving
Unstable wooden fence
Overhead Line
Electric Cable
Stone Slab
