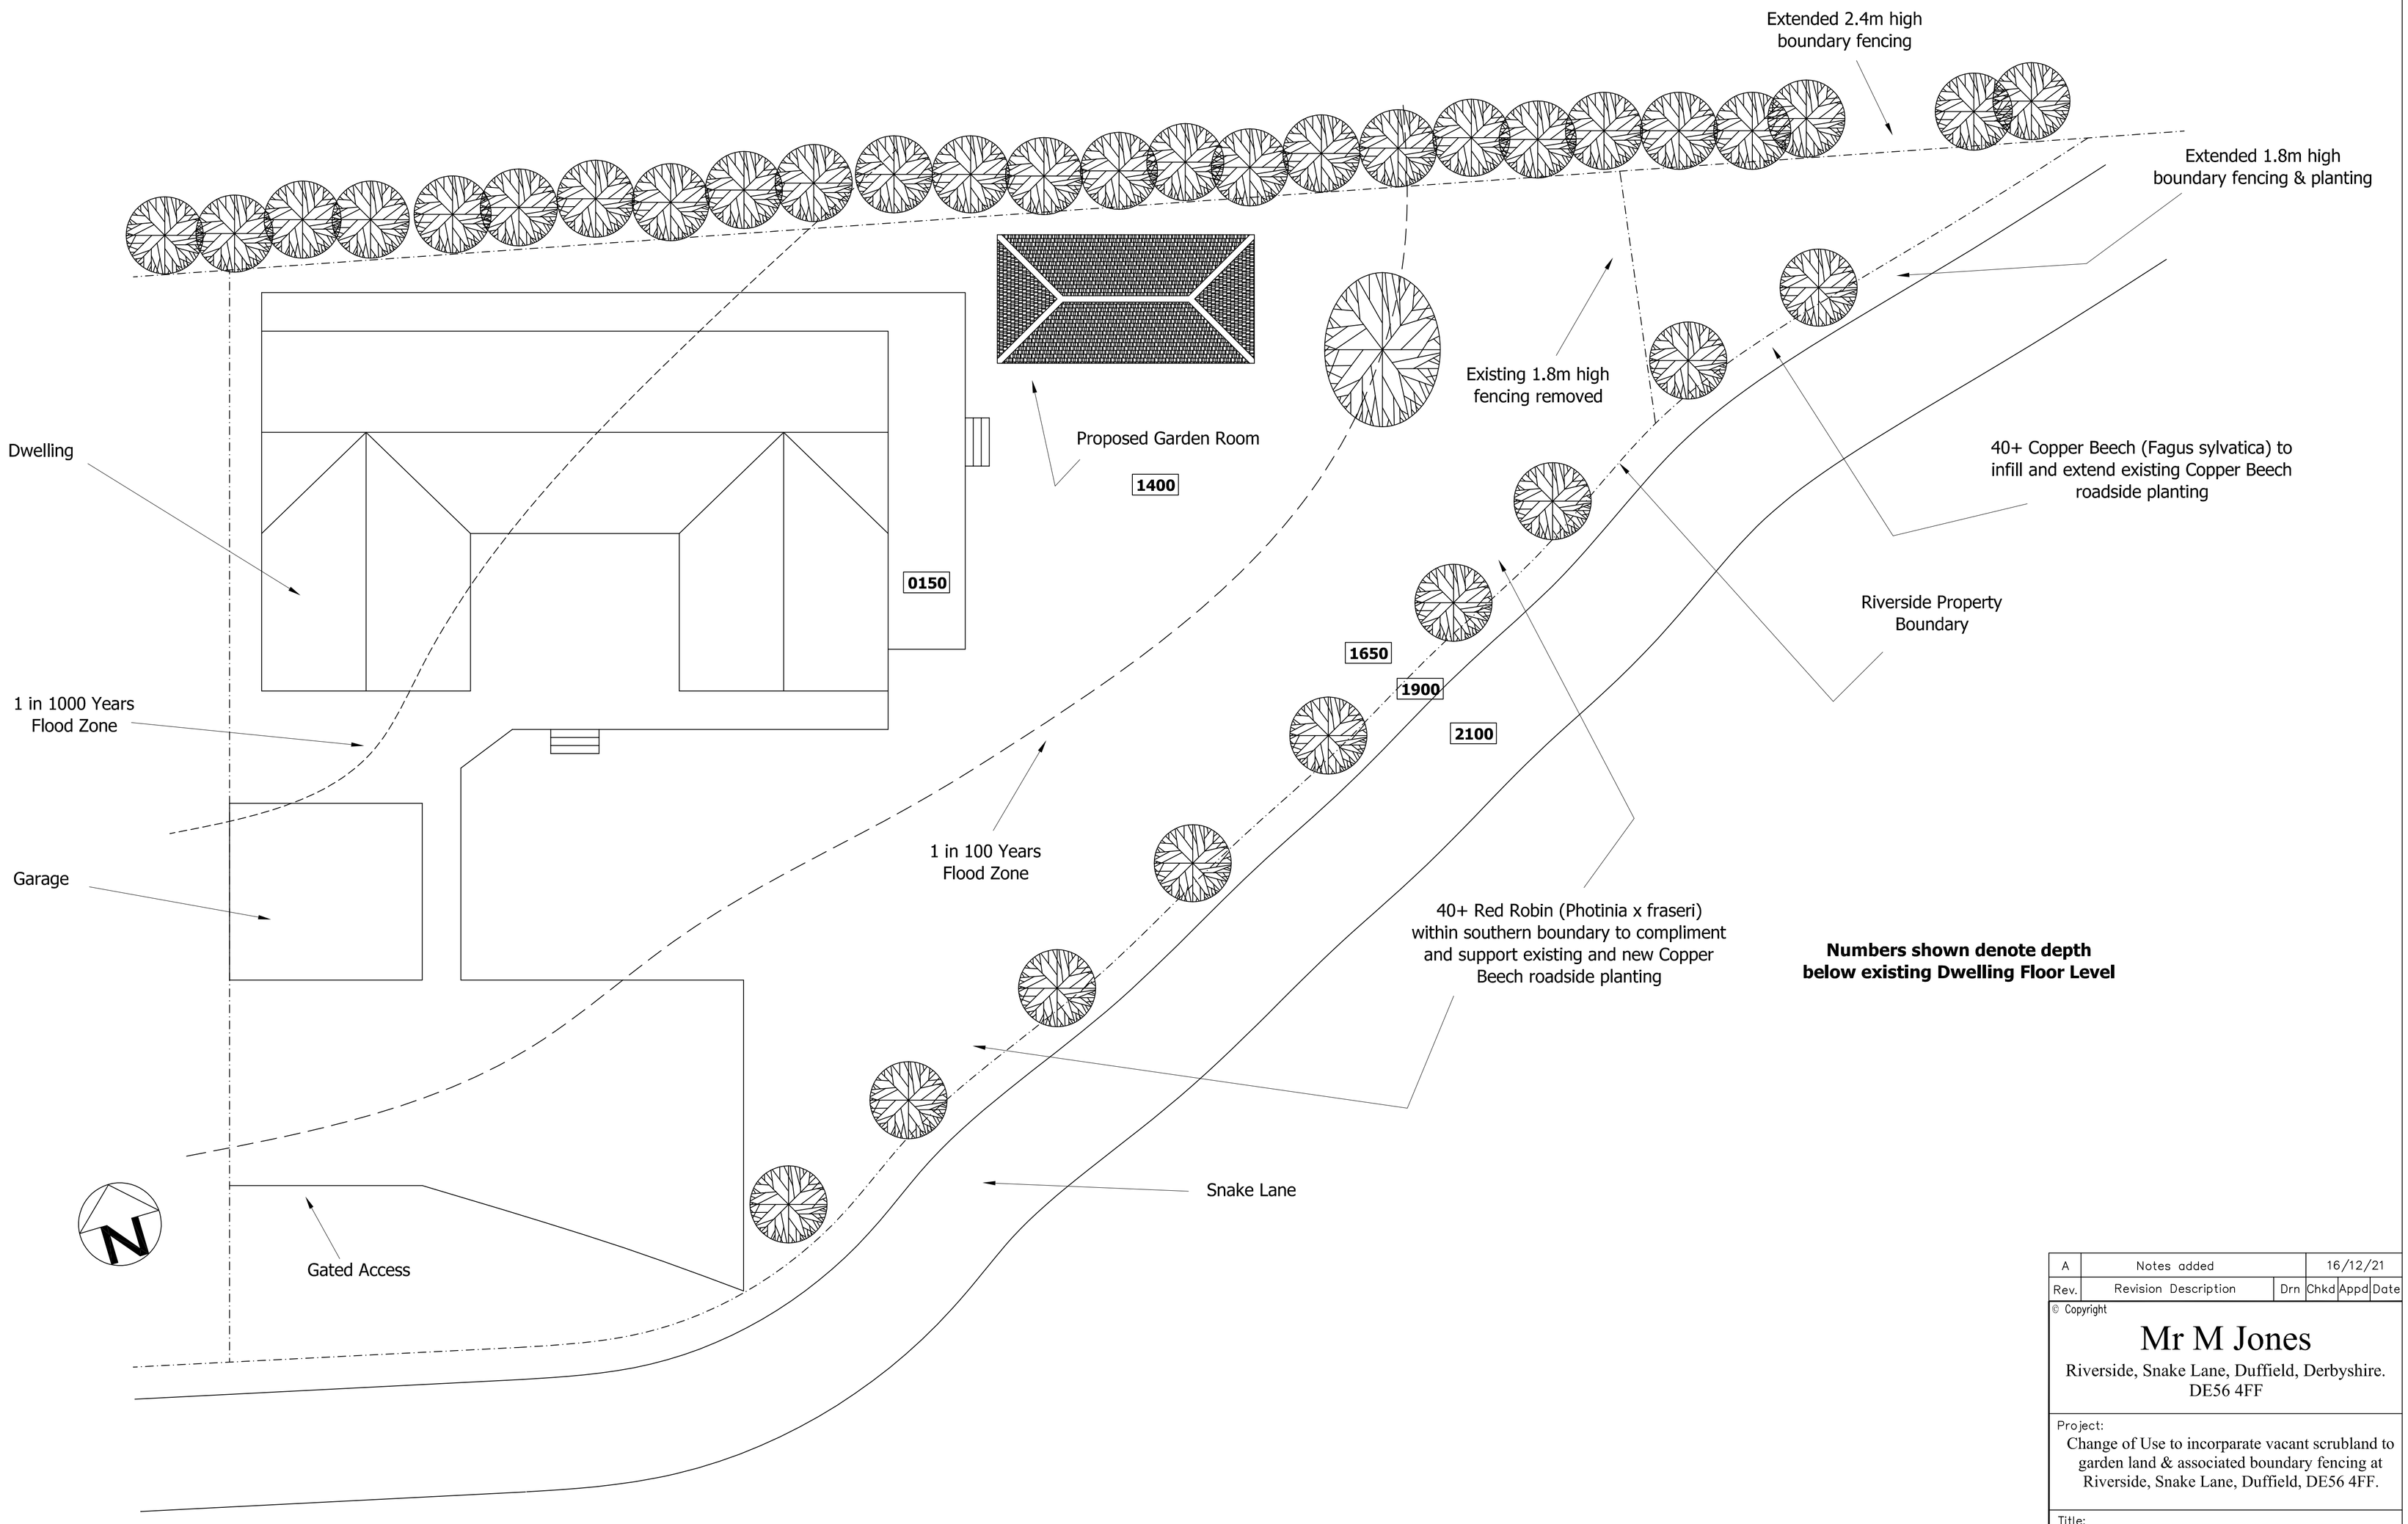

Numbers shown denote depth below existing Dwelling Floor Level

0.0 2.0 4.0 6.0 8.0 10.0

Scale Bar 1:100

Rev.	Revision Description	Drn	Chkd	Appd	Date
A	Notes added				16/12/21

© Copyright

Mr M Jones

Riverside, Snake Lane, Duffield, Derbyshire. DE56 4FF

Project:
Change of Use to incorparate vacant scrubland to garden land & associated boundary fencing at Riverside, Snake Lane, Duffield, DE56 4FF.

Title:
Site Block Plan for Local Authority Reference/Approval

Drawn by:	Designed by:	Checked:
M Jones	M Jones	
Date: December 2021	Index No.:	Approved: Amber Valley B C
Scales: 1:100 @ A1		

Drawing No: MJ/1221/748/001 Revision A