

All levels and dimensions are approximate and are to be checked on site.


All drawings and engineers details are to be read together.

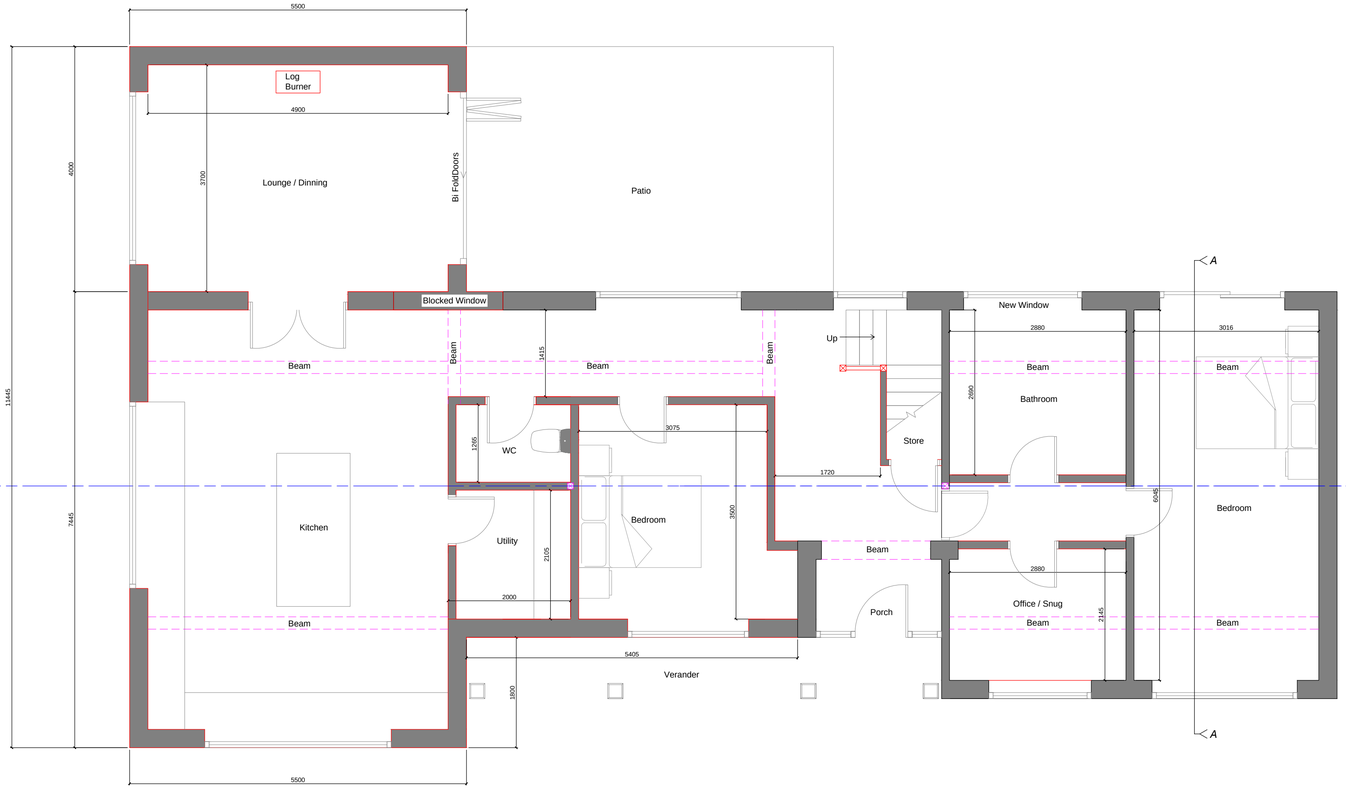

Proposed Ground Floor Layout - 1:50

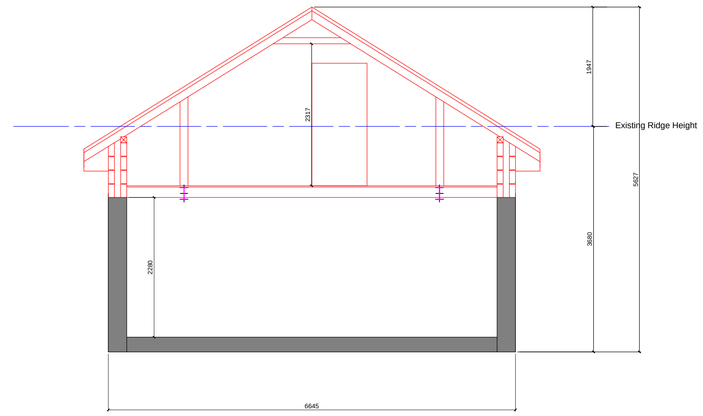


Section A-A - 1:50

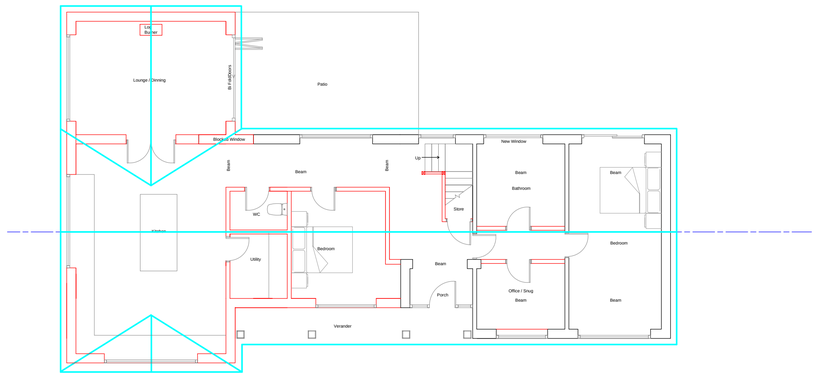


Proposed Roof Plan - 1:100



Proposed Site Plan 1:1250

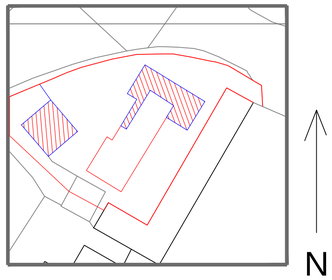

Proposed Block Plan 1:500

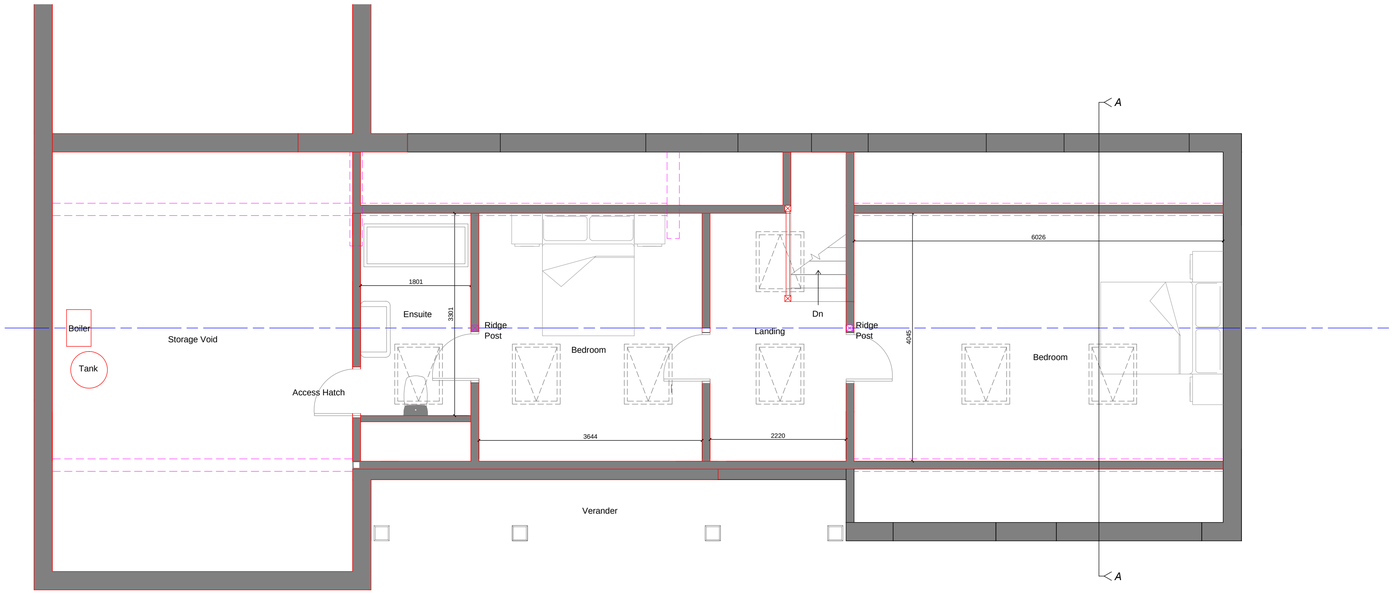

Proposed First Floor Layout - 1:50

Drawing Issue Notes:

Rev Issue Date Revision Notes:

Project

1 Cutler Lane

Client

Ken Tansley

Drawing Title

Proposed Layouts / Section / Roof Plan / Site Plans

Revision	***Date*** Nov 21
Drawing No. 21-004-02-C	***Scale*** Varies @ A1
	Drawn

Preliminary		For Approval	
Planning Issue		Building Reg. Issue	
Tender Issue		Construction Issue	
As Built			

© copyright