© Crown Copyright. All rights reserved. License no. 100019980
Obtained from www.centremapslive.com



EXISTING TOPOGRAPHICAL SURVEY

SCALE 1:200

© Crown Copyright. All rights reserved. License no. 100019980
Obtained from www.centremapslive.com

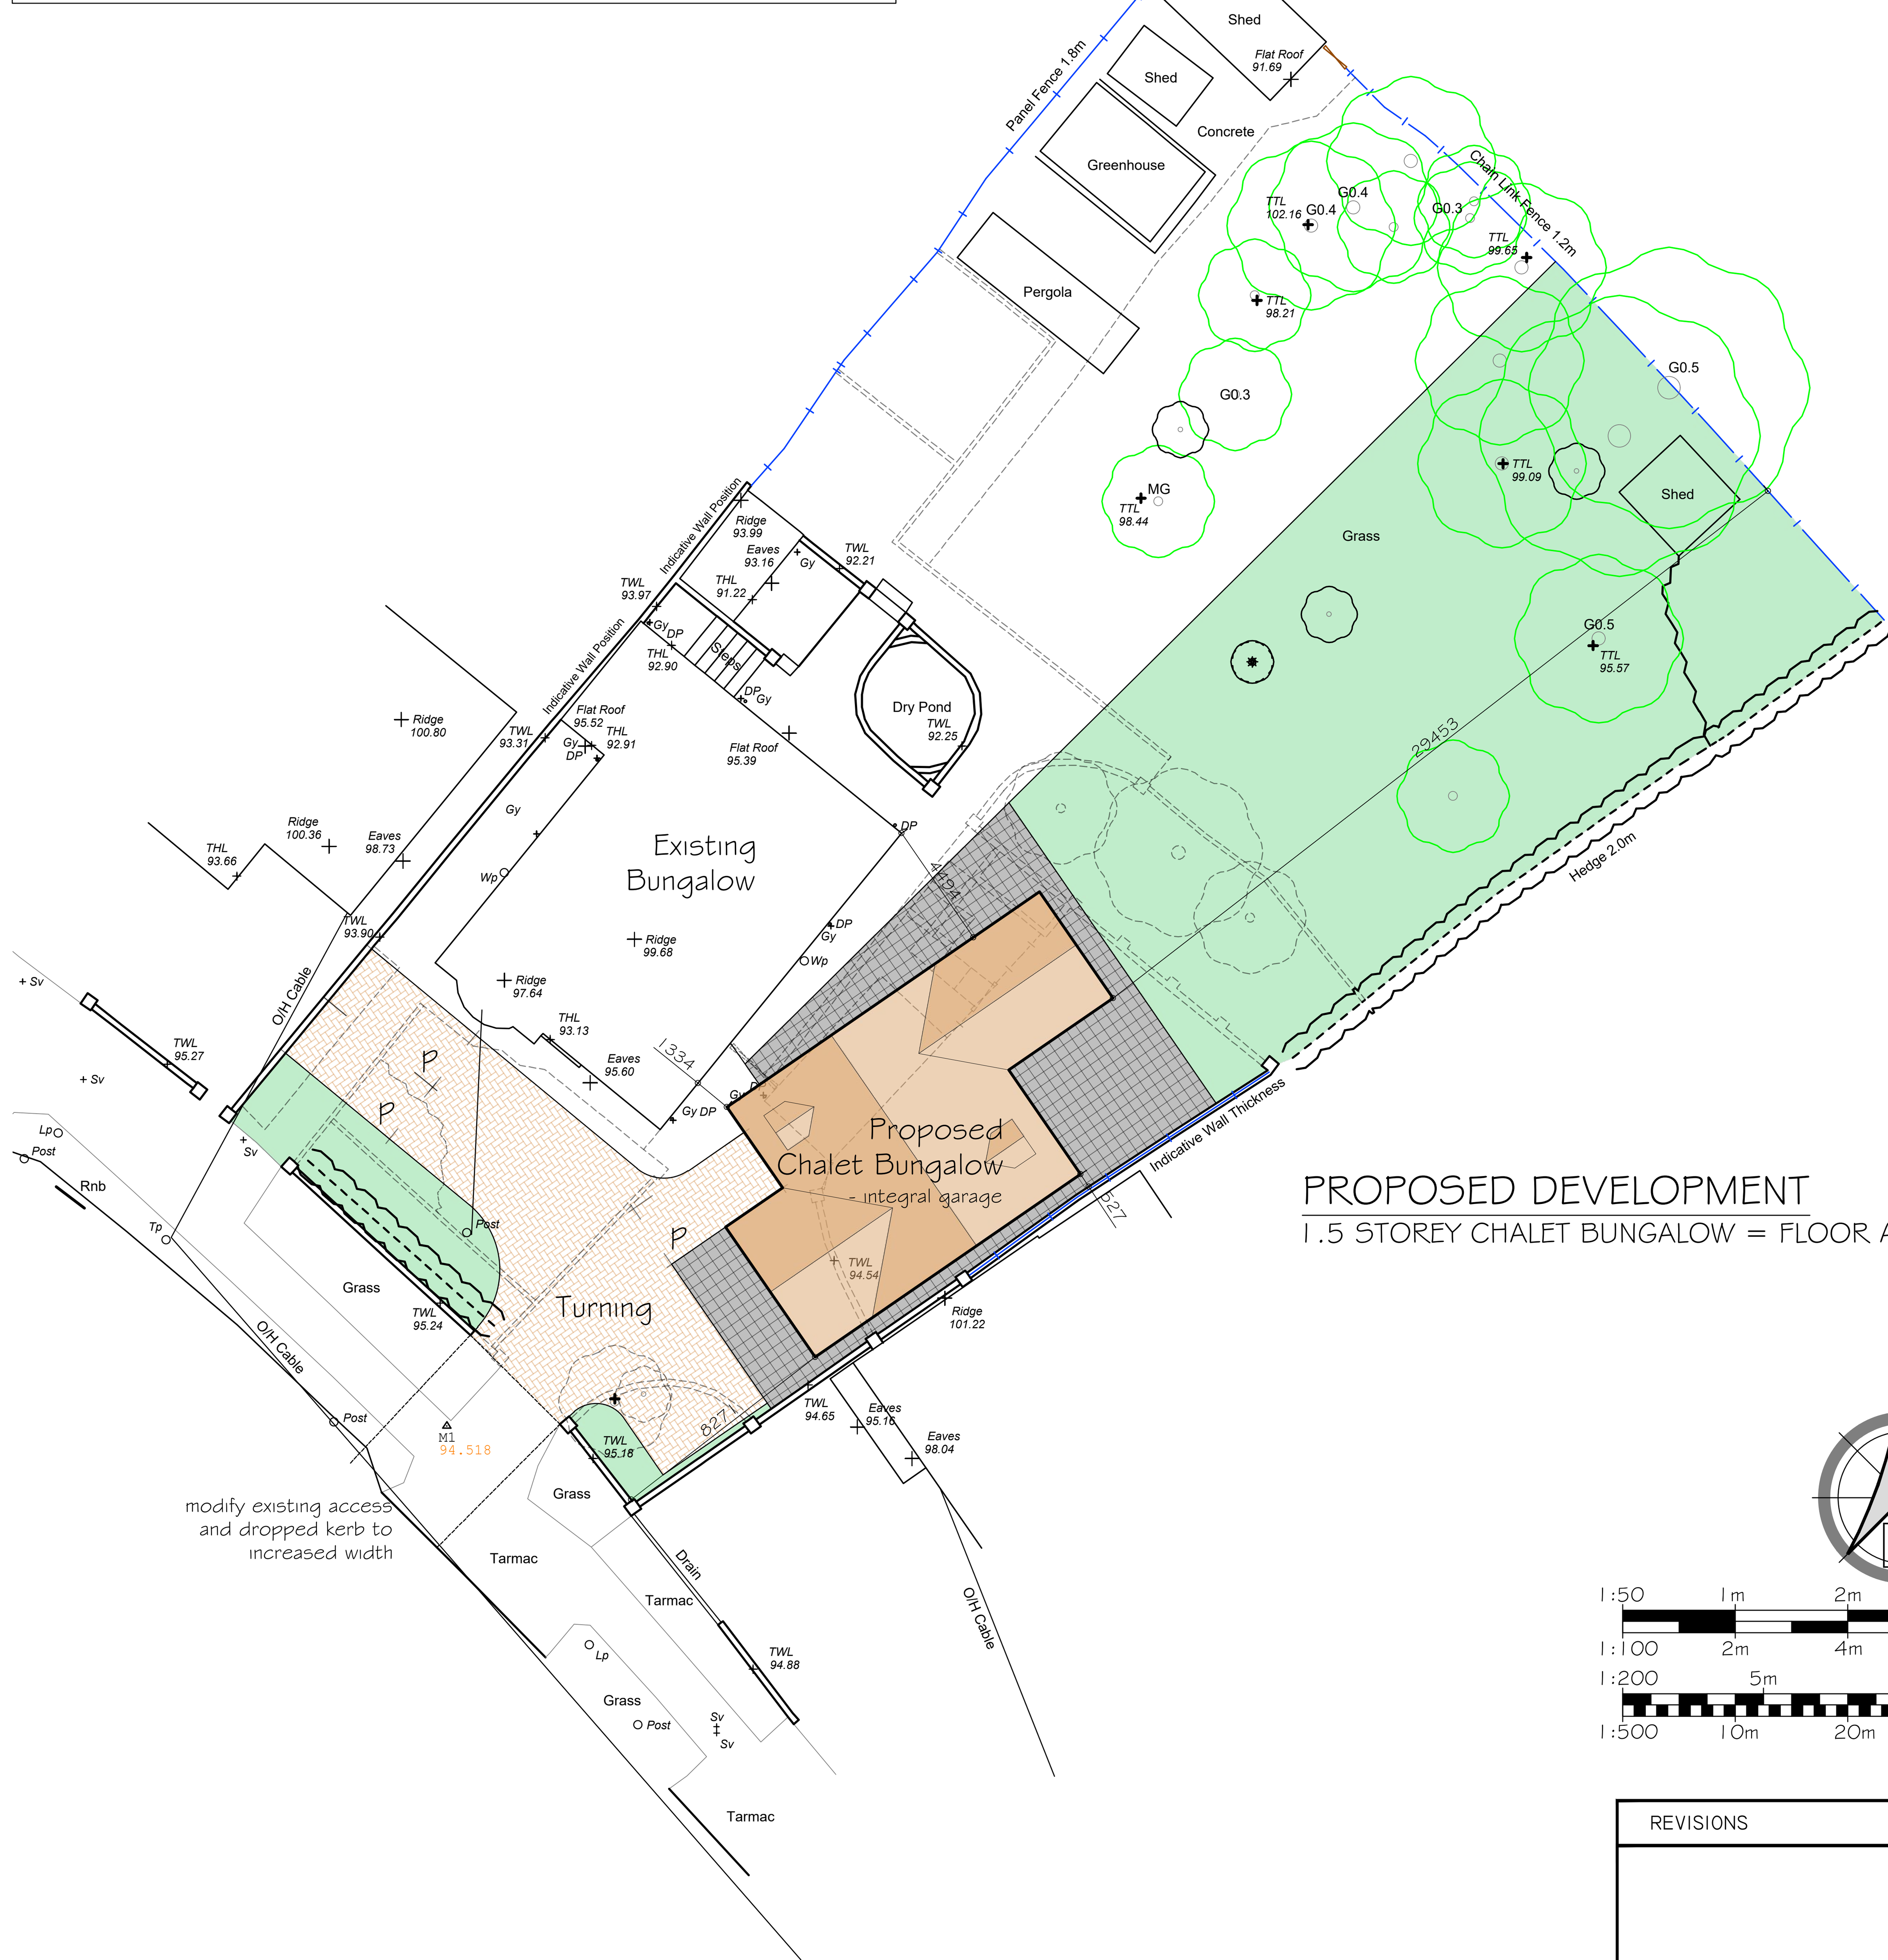

PROPOSED BLOCK PLAN - OUTLINE

SCALE 1:200

PROPOSED DEVELOPMENT

1.5 STOREY CHALET BUNGALOW = FLOOR AREA 168 sqm

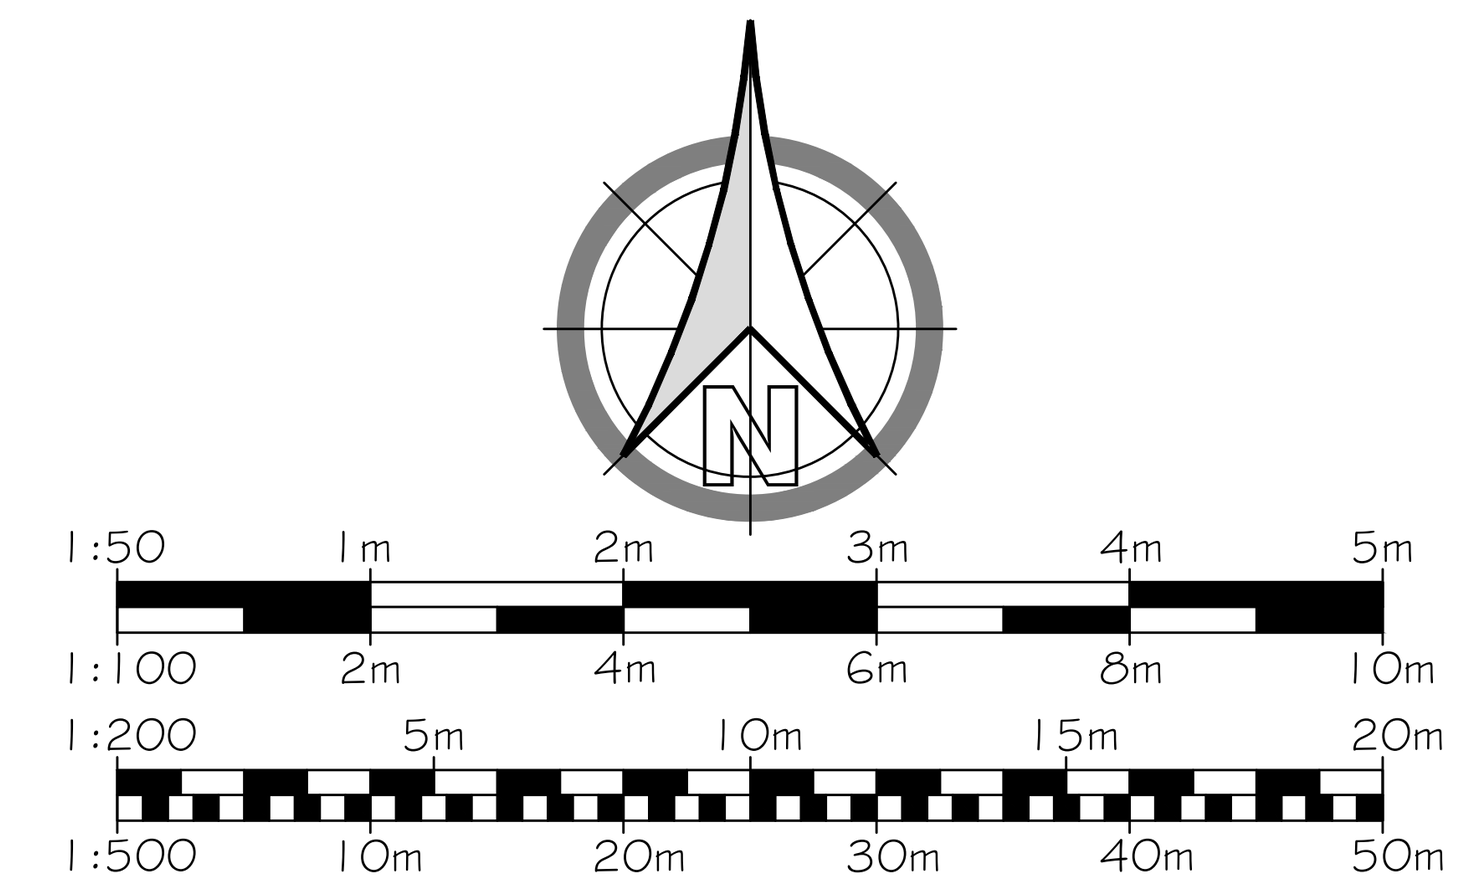

REVISIONS

GAUGHAN DESIGN

Unit E14, Langham Park Industrial Estate, Lows Lane
Stanton by Dale, Ilkeston DE7 4RJ
Phone 0115 9324010
E-mail: gaughandesign@gmail.com

CLIENT

LOCATION
3 Hassock Lane North, Derbyshire, DE75 7JB

PROJECT
Proposed New Dwelling

TITLE
Outline Planning
Existing Topographical Survey & Proposed Block Plan

PAPER SIZE	SCALE	DATE
ISO A1 (594.00 x 841.00 MM)	1:200	Jan 2022

DRAWING NUMBER	REVISION
GD/RK/21/57/02	-

Scales are correct at time of plotting however please note that distortion can occur during copying. This drawing is copyright and may not be altered, traced, photographed, electronically copied or used for any purpose other than for which it is issued, without written permission from Mrs. Gaughan.
Check all dimensions on site. Any discrepancies should be reported to the designer before works proceed. Hatching is a representation of materials only.