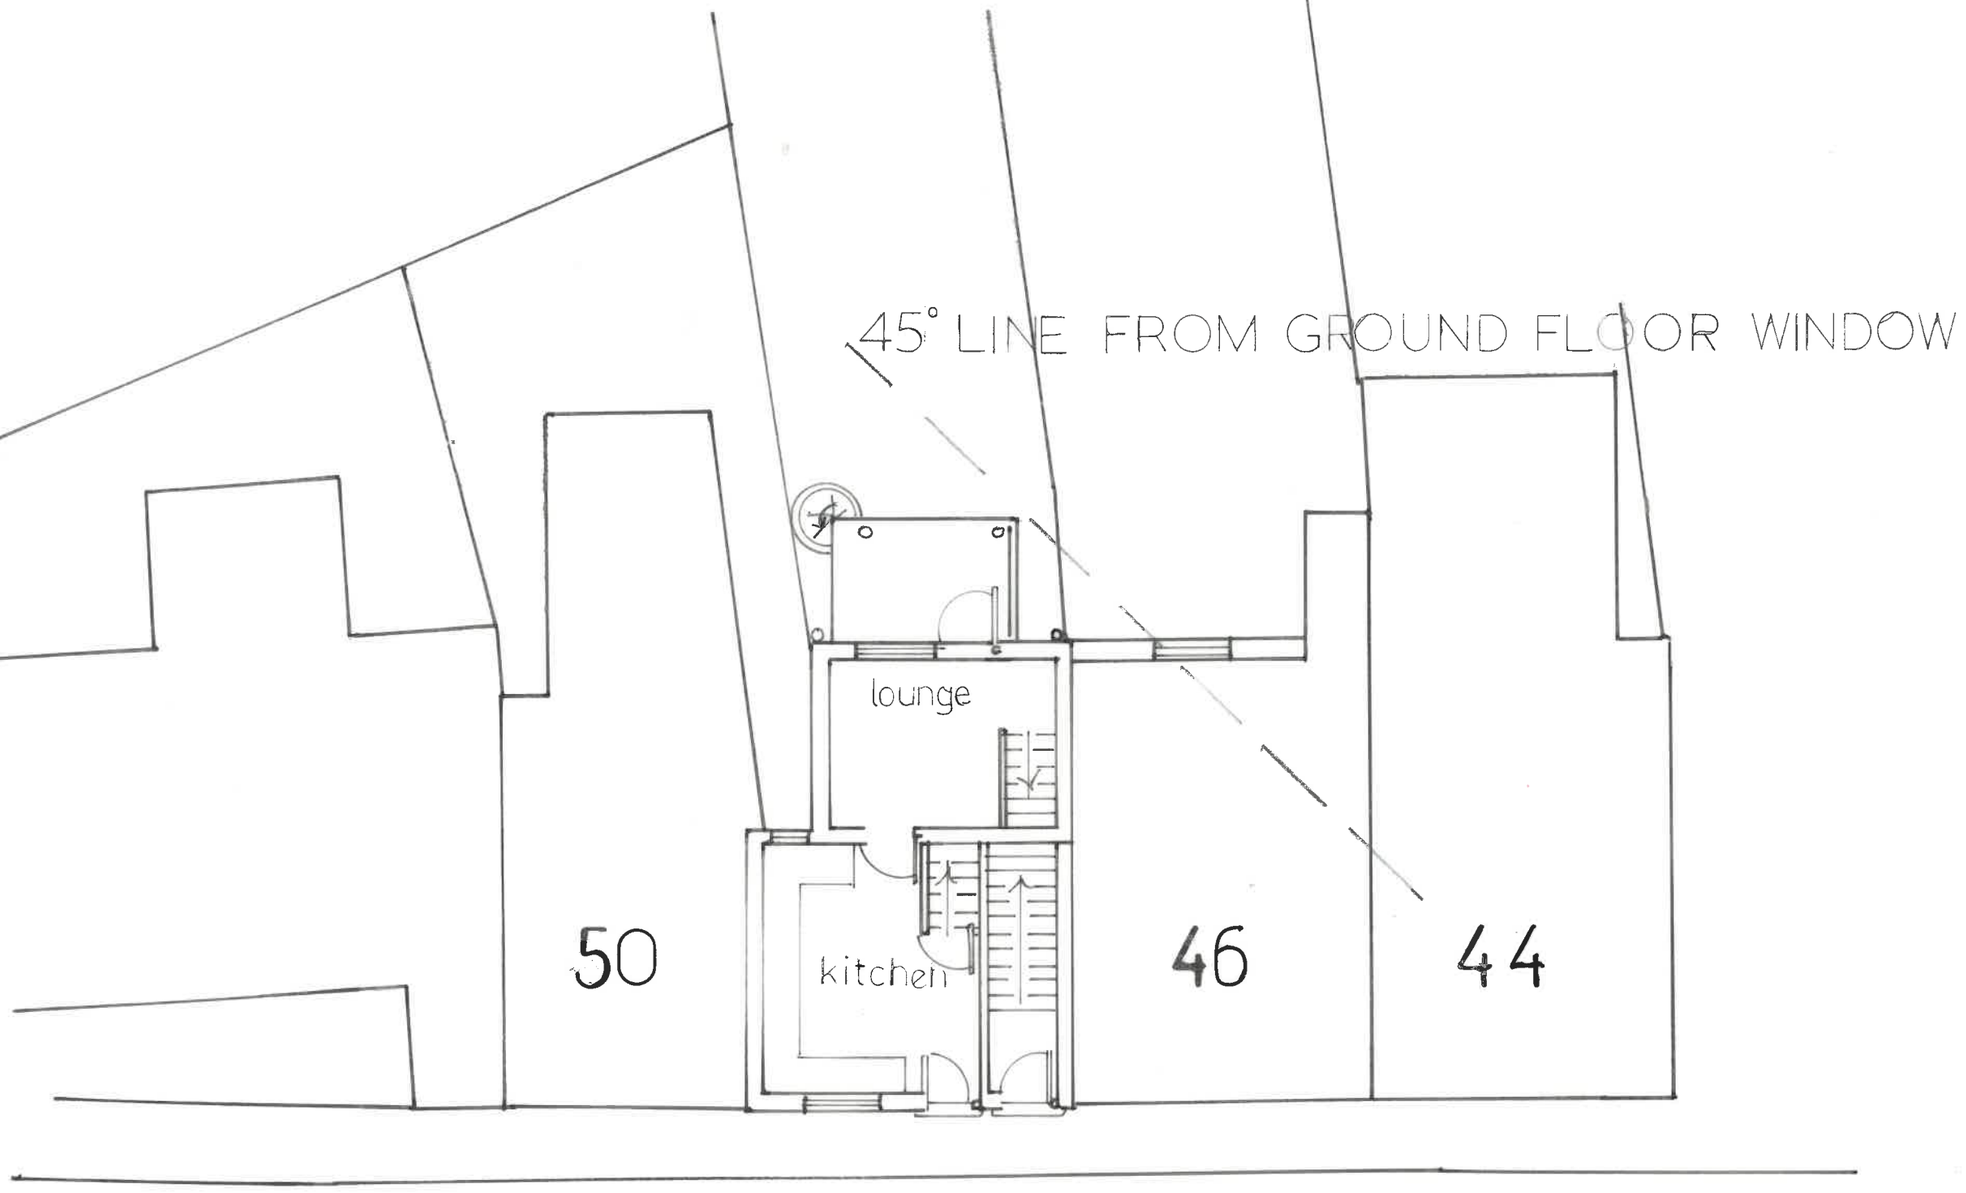


PROPOSED REAR BALCONY & SPIRAL STAIRCASE

ADRIAN DUNSTAN
48 THE FLEET BELPER
DERBYSHIRE

SCALE 1:100 @ A3 FEB 2022

DR Nº BAL 01 AVA/2022/0080