

FRONT VIEW

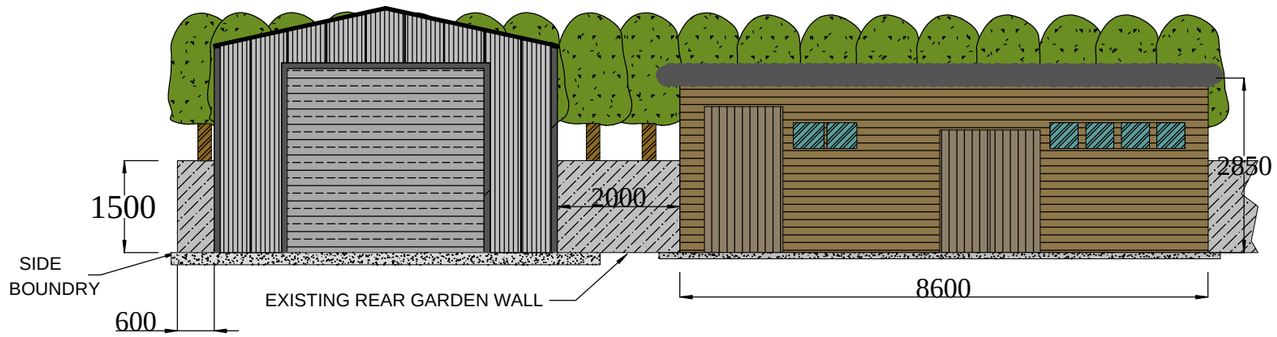

RIGHT SIDE VIEW

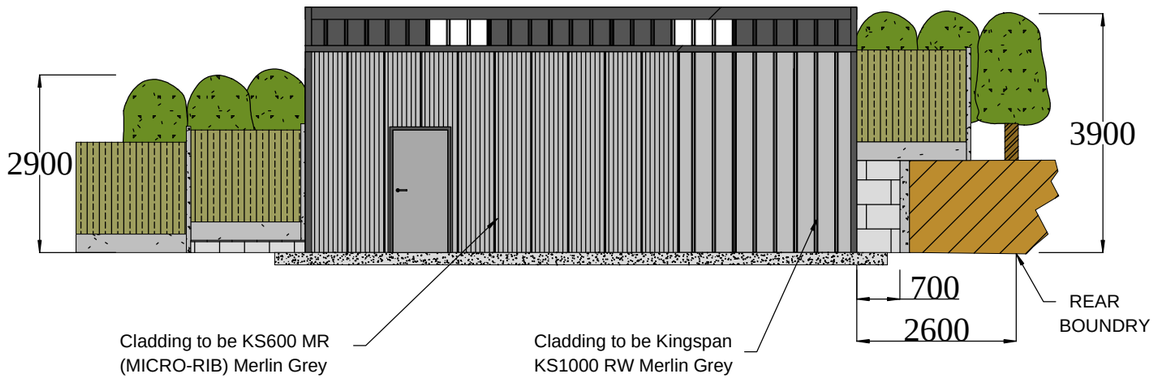

APPLICATION

AVA/2022/0123

Shuckstone Lodge, Shuckstone Lane
Tansley, Matlock, DE4 5GT

TITLE

GARAGE FRONT AND SIDE VIEW

DATE: 28/02/2022	SIZE A3	CAGE CODE	DWG NO DRG022204	REV C
DRAWN: J.Turner	SCALE 1:100		SHEET 4 of 7	