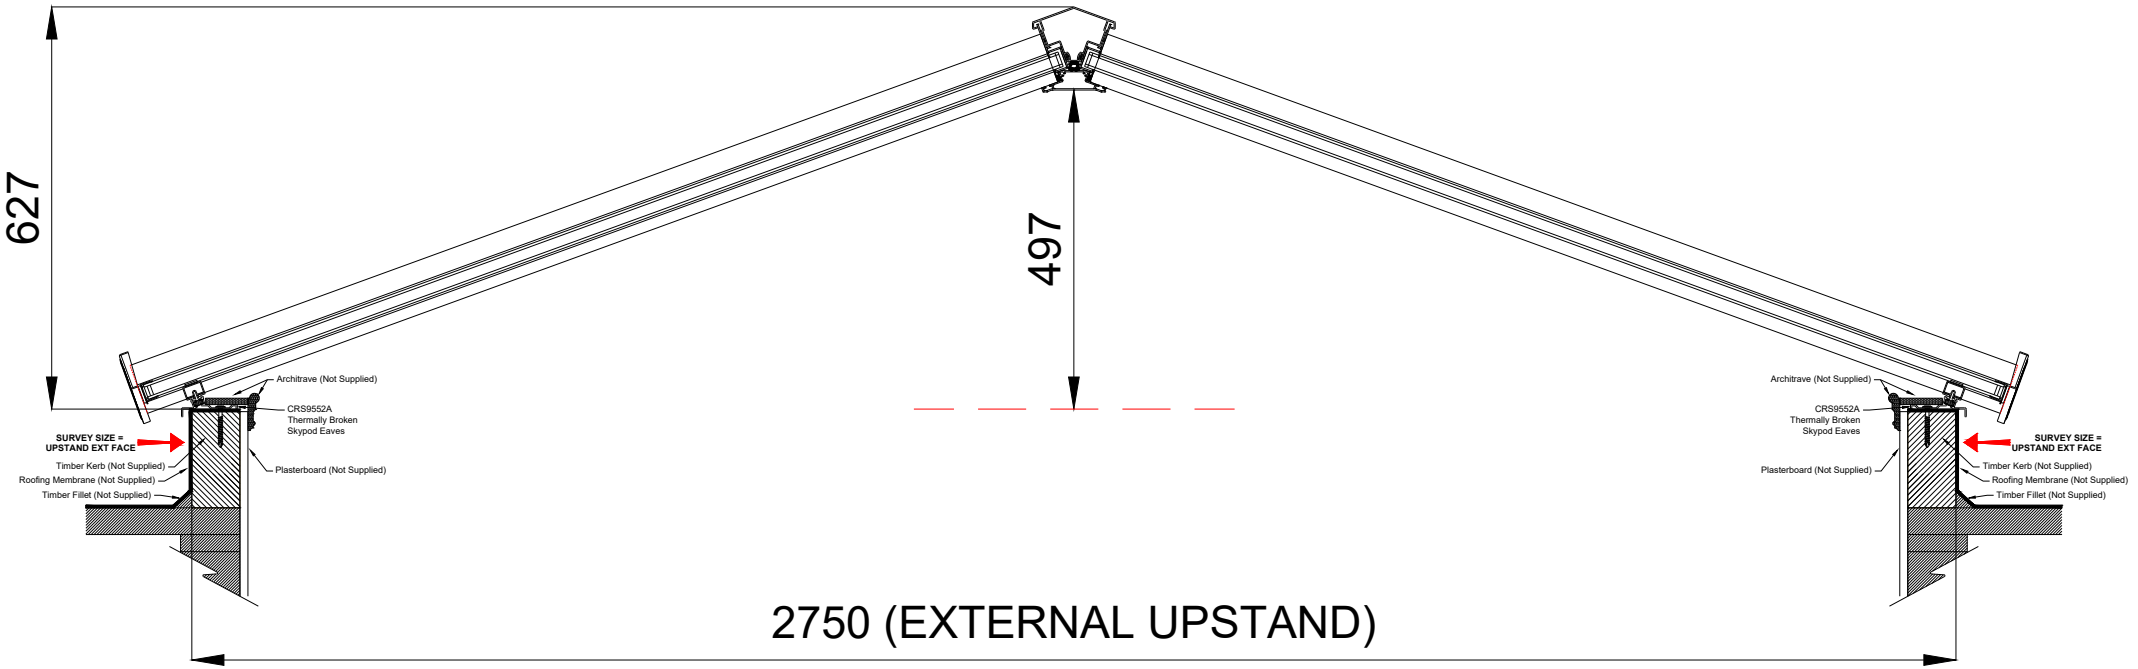

627
497
Architrave (Not Supplied)
CRS9552A
Thermally Broken
Skypod Eaves
SURVEY SIZE =
UPSTAND EXT FACE
Timber Kerb (Not Supplied)
Roofing Membrane (Not Supplied)
Timber Fillet (Not Supplied)
Plasterboard (Not Supplied)
Architrave (Not Supplied)
CRS9552A
Thermally Broken
Skypod Eaves
SURVEY SIZE =
UPSTAND EXT FACE
Plasterboard (Not Supplied)
Timber Kerb (Not Supplied)
Roofing Membrane (Not Supplied)
Timber Fillet (Not Supplied)
2750 (EXTERNAL UPSTAND)