SAFETY, HEALTH AND ENVIRONMENTAL INFORMATION
In addition to the hazards/risks normally associated with the types of work detailed on this drawing, note the following risks and information:
i: ii: iii: iv: v:
For information relating to Use, Cleaning and Maintenance, see the Health & Safety File It is assumed that all works will be carried out by a competent contractor working, where appropriate, to an approved method statement.

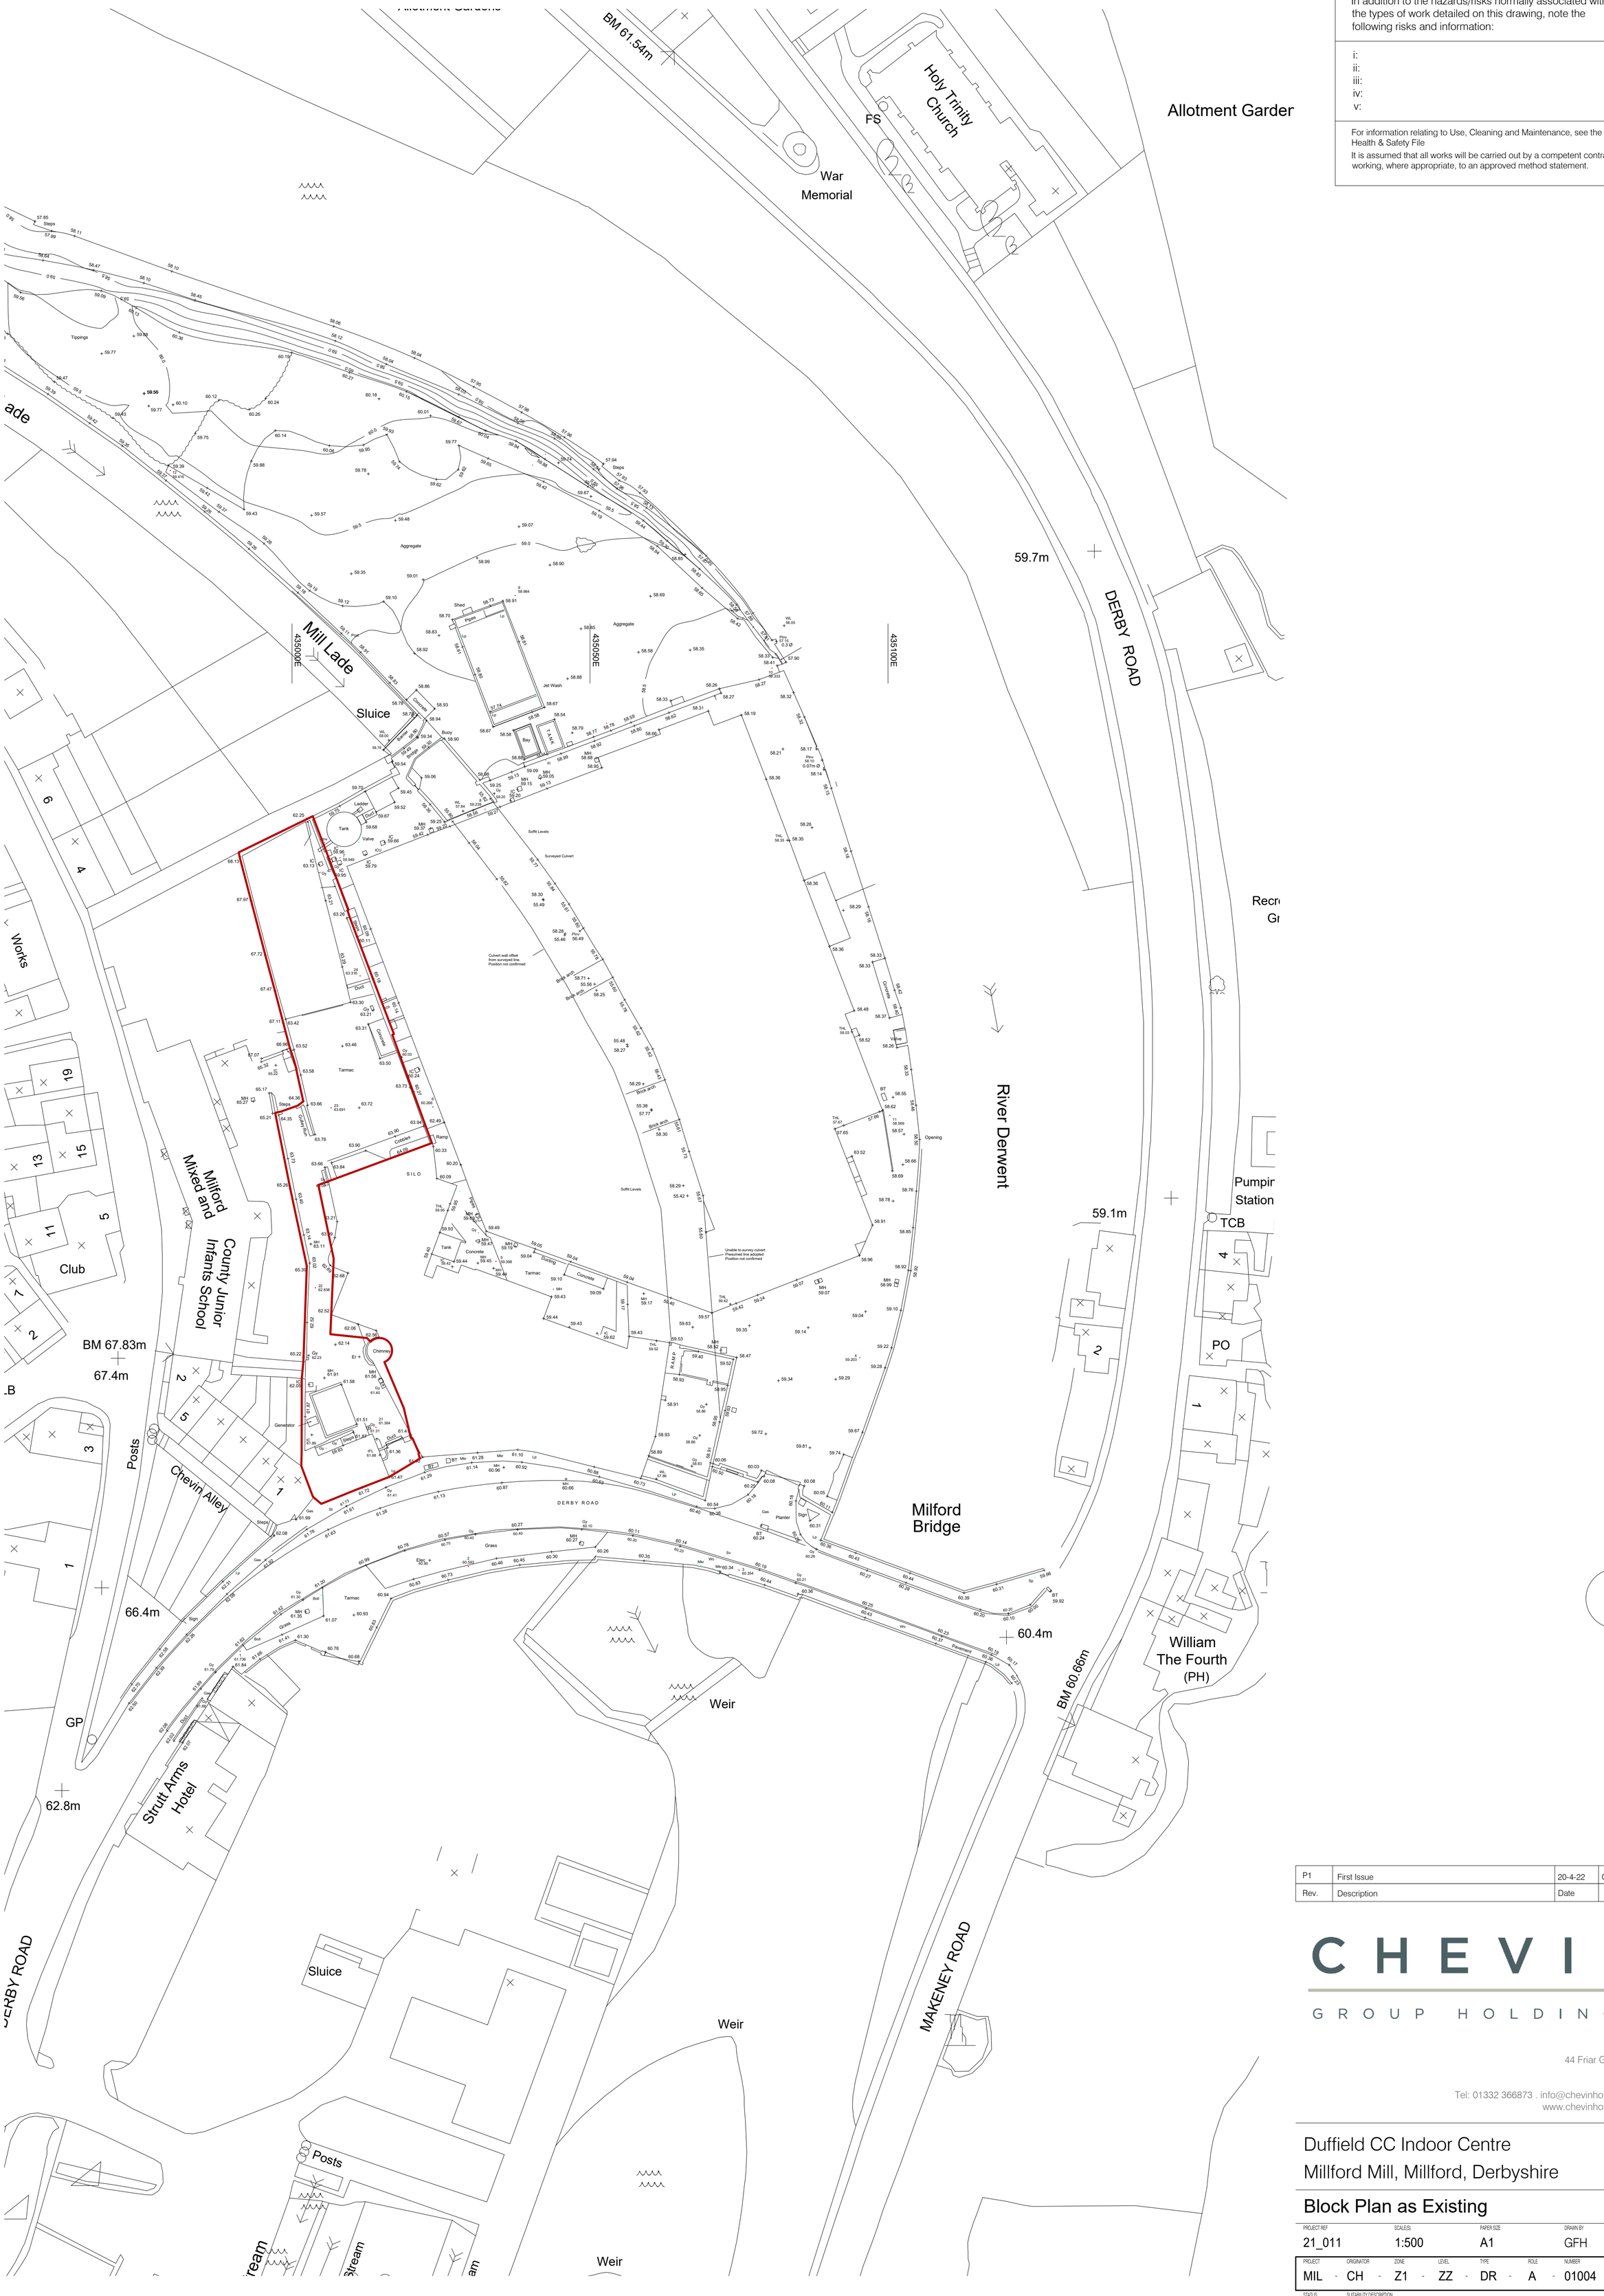

N

Rev.	Description	Date	By	Chk'd
P1	First Issue	20-4-22	GFH	

CHEVIN GROUP HOLDINGS

44 Friar Gate Derby
DE1 1DA

Tel: 01332 366873 . info@chevinhomes.com .
www.chevinhomes.com .

Duffield CC Indoor Centre

Millford Mill, Millford, Derbyshire

Block Plan as Existing

PROJECT REF	SCALE(S)	PAPER SIZE	DRAWN BY
21_011	1:500	A1	GFH

PROJECT	ORIGINATOR	ZONE	LEVEL	TYPE	ROLE	NUMBER
MIL	CH	Z1	ZZ	DR	A	01004

STATUS	SUITABILITY DESCRIPTION
S0	WORK IN PROGRESS

REVISION	REVISION DESCRIPTION
P1	PRELIMINARY

This document is copyright of Chevin Group Holdings Ltd. If in doubt ASK. Drawing measurements shall not be obtained by scaling. Verify all dimensions prior to construction. Immediately report any discrepancies on this document to the Architect. This document shall be read in conjunction with associated models, specifications and related consultant's documents.