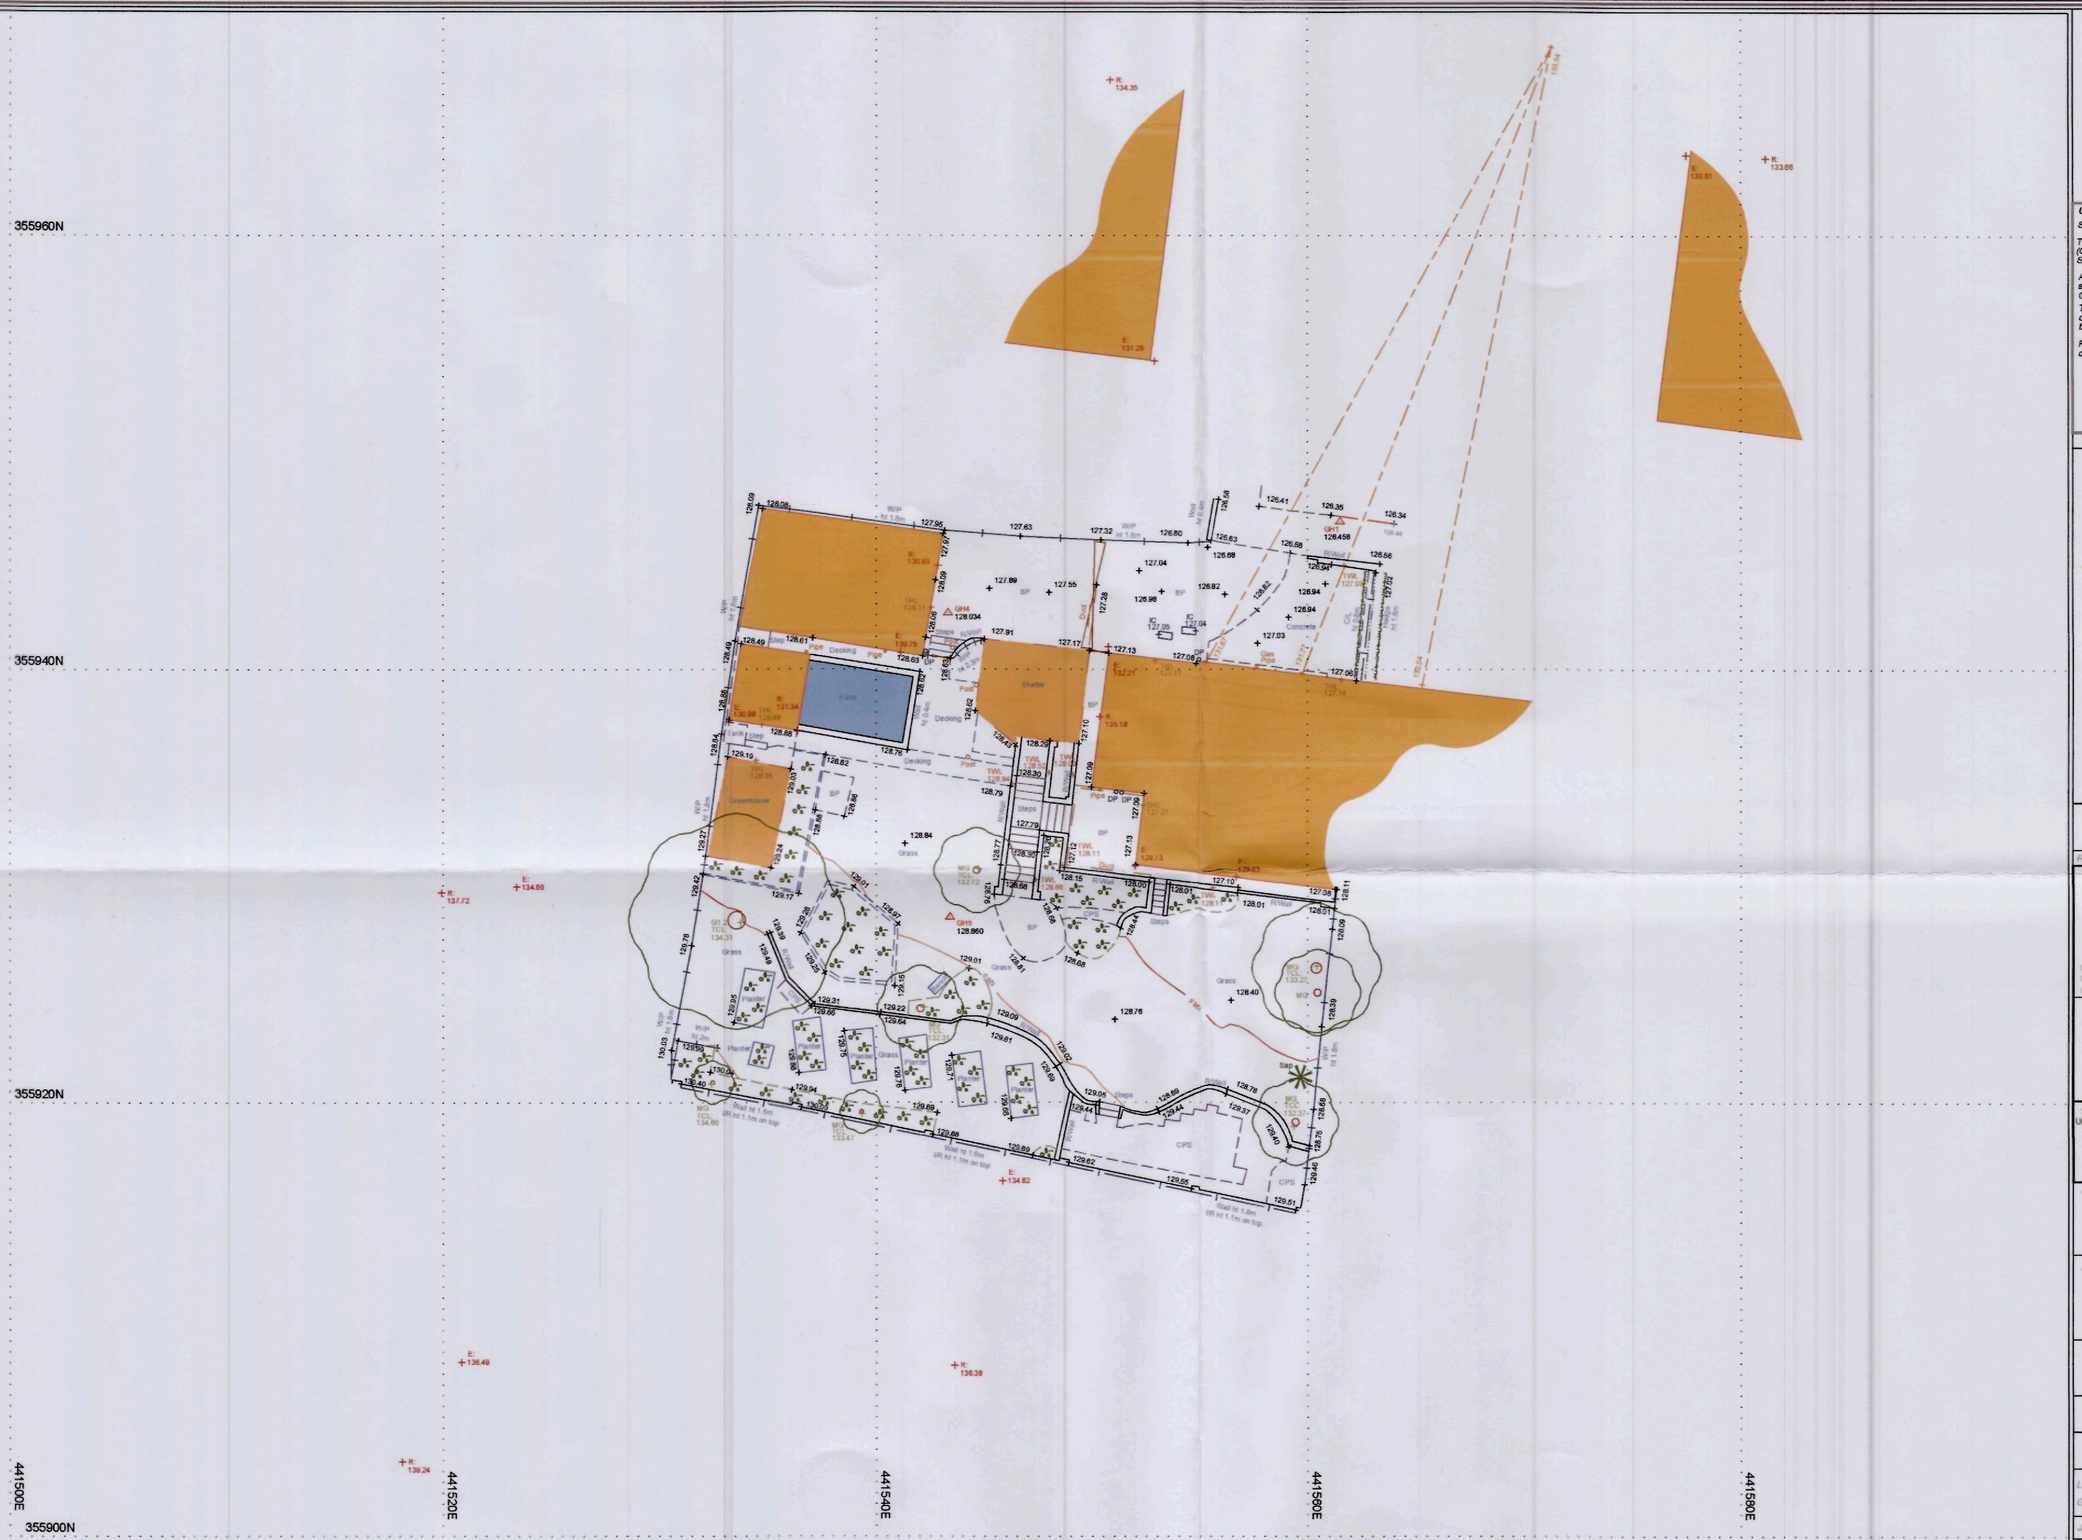
355960N
355940N
355920N
355900N
441500E
441520E
441540E
441560E
441580E
N
Paved
Shelter
Decking
Grass
Steps
Planter
Greenhouse
Hedge
Wall ht 1.8m
Wall ht 1.1m on top
Fence
Post
Gate
Pipe
Tank
Sleep
Depth
Dust
Slope
CPS
