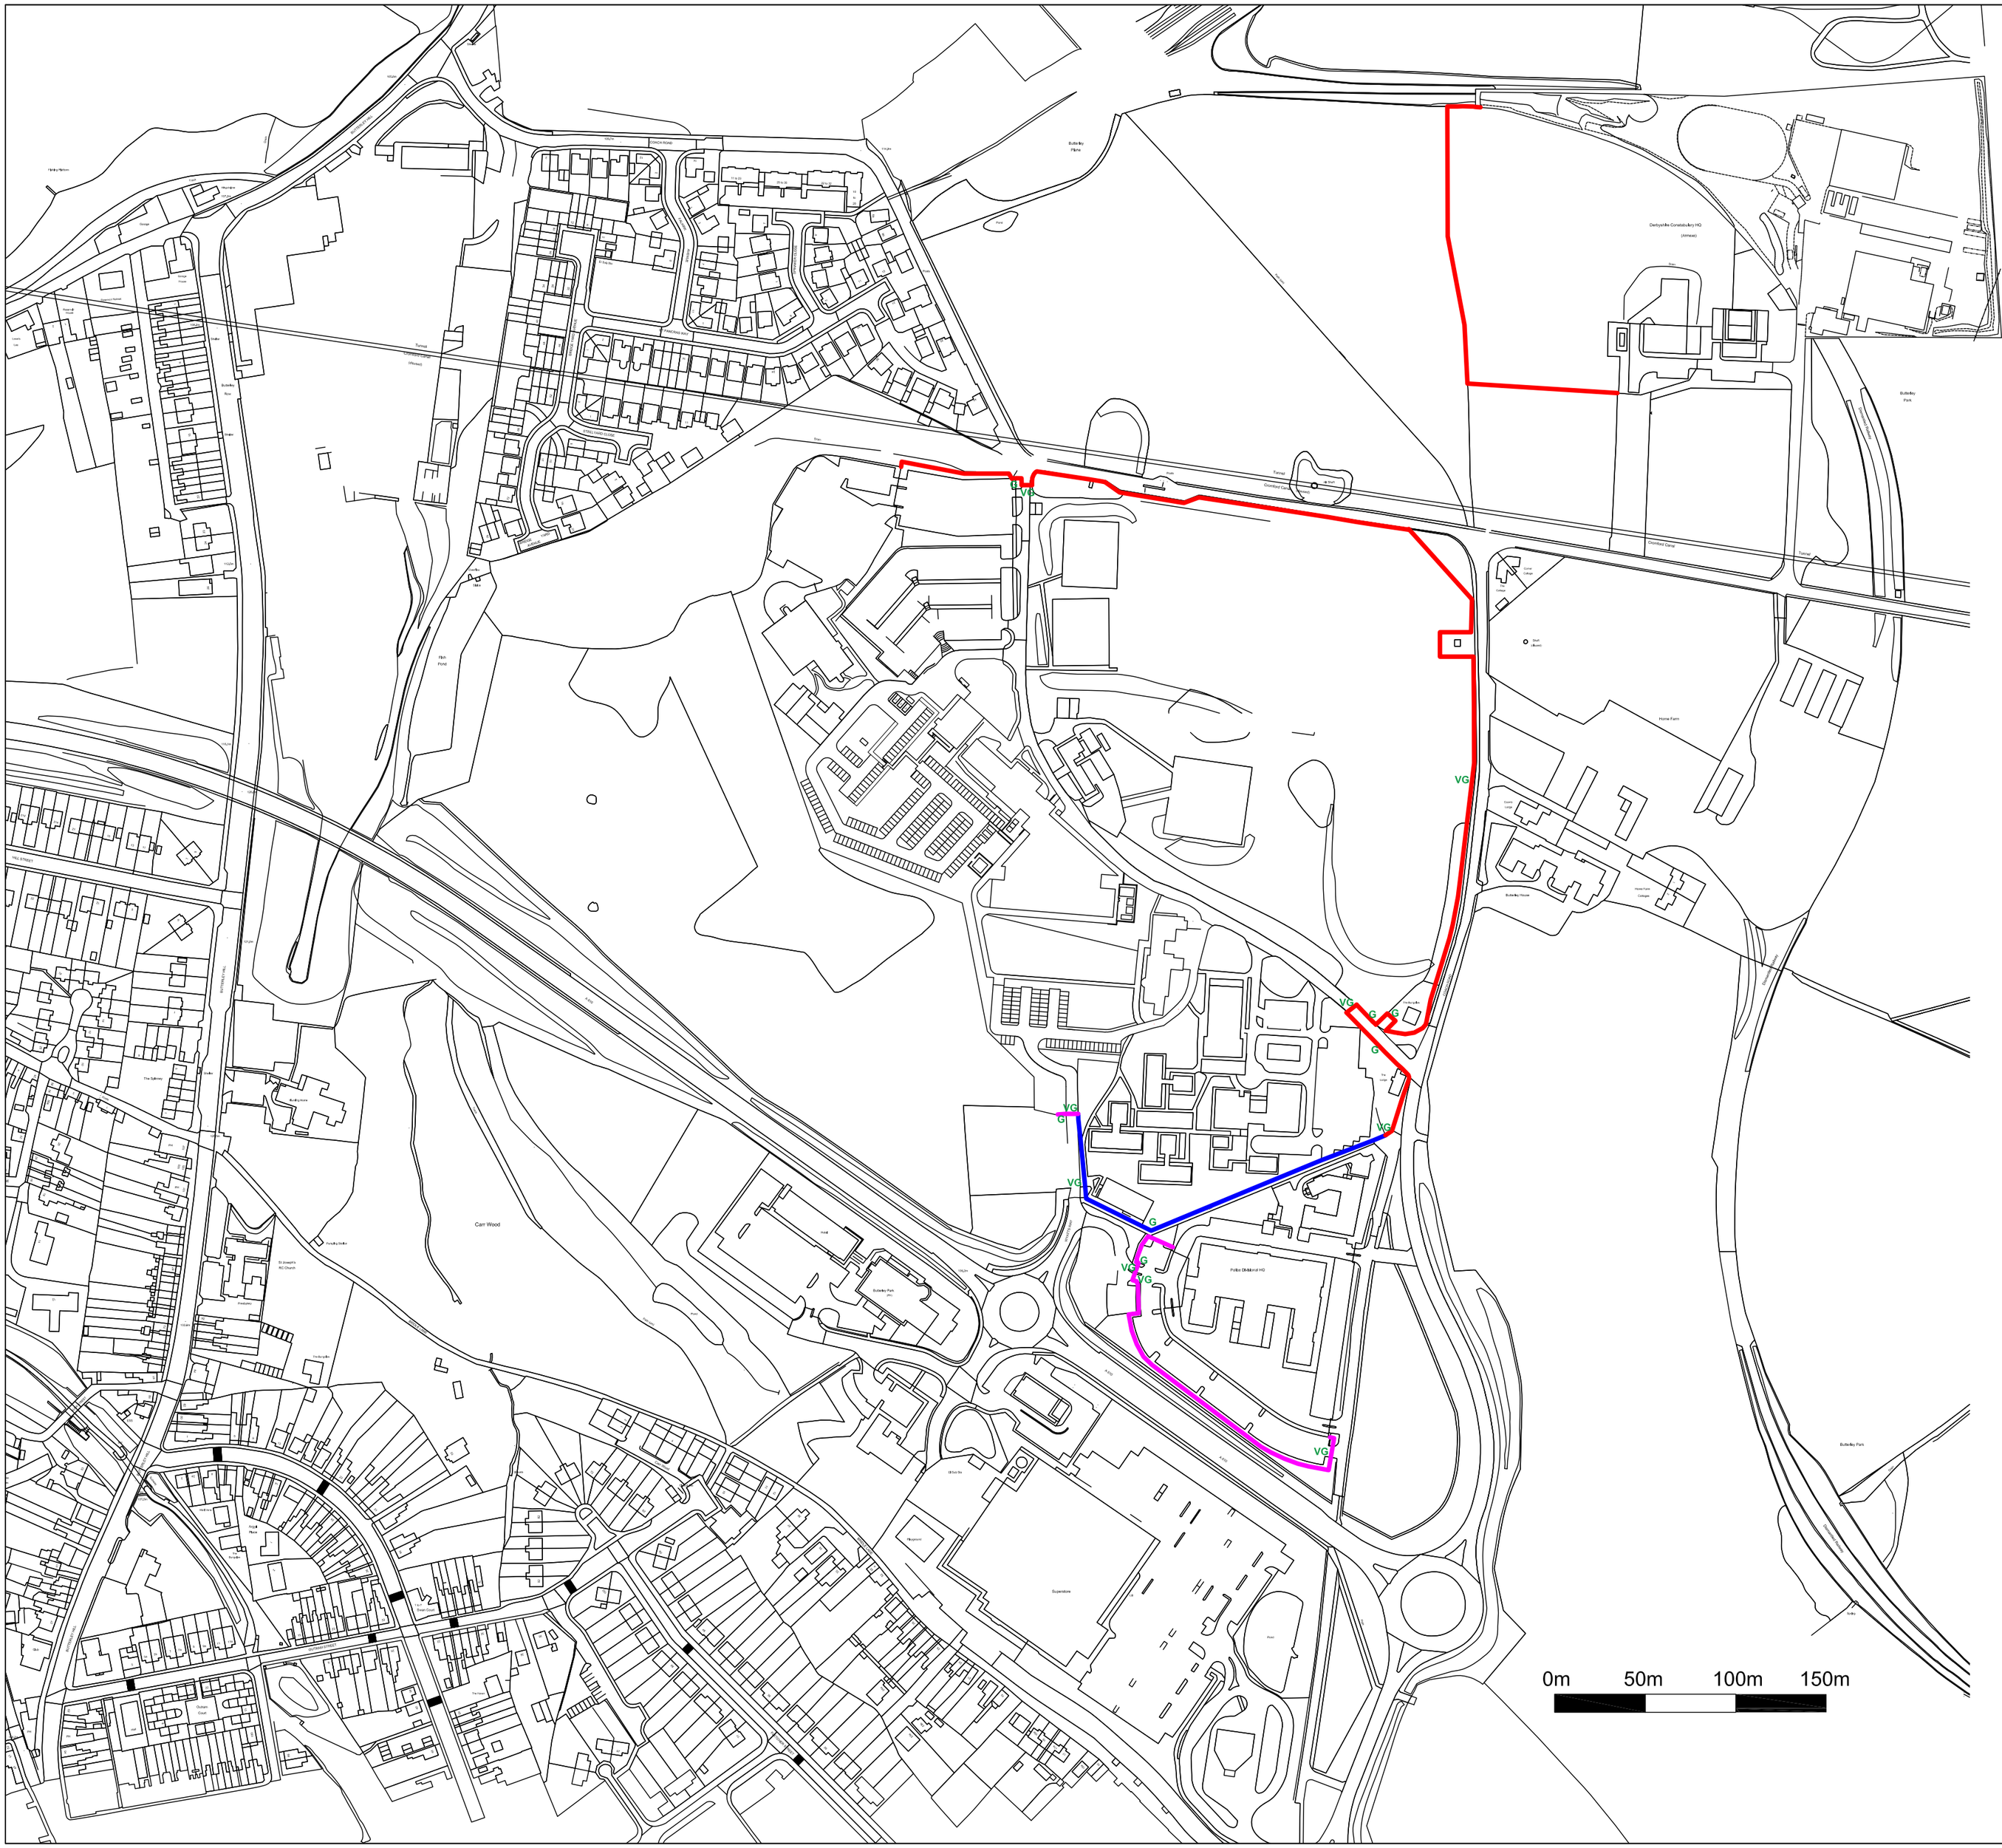

Notes:-

G Pedestrian Gate

VG Bi-Fold Vehicle Gate

VERTICAL BAR FENCING
3.0m high Anti Climb vertical bar fencing with angled top section to match existing on site installation. Dug in posts positioned as per manufacturers instructions. Galvanised finish. Minimum security rating to be LPS1175 SR1 (Jacksons Barbican Defender Extreme A1 or equal equivalent)

VERTICAL BAR FENCING
Anti Climb vertical bar fencing with angled top section. To be installed to wall to provide a minimum height of 3.0m. Cranked posts to be secured to inside of secure perimeter to support fencing panels. Galavanised finish to match existing fencing in adjacent areas. Minimum security rating to be LPS1175 SR1 - certification will be required (Jacksons Barbican Defender Extreme A1 or equal equivalent)

MESH FENCING
3.0m high Anti Climb mesh fencing panels with dug in posts positioned as per manufacturers instructions. Finish to be Black (RAL 9005). Minimum security rating of entire installation to be LPS1175 SR1 - certification will be required. (Jacksons Securi Mesh SR1 or equal equivalent)

Rev	By	Date	Description

Assets Department
Derbyshire Constabulary Police HQ
Butterley Hall
Ripley
Derbyshire
DE5 3RS

Web: www.derbyshire.police.uk

Site Address

Derbyshire Police HQ
Butterley Hall
Ripley
DE5 3RS

Title

Block Plan

Drawn By	Date	Scale
PB	23.05.22	1:2500 @ A2

Drawing Number	Revision
DC/002	