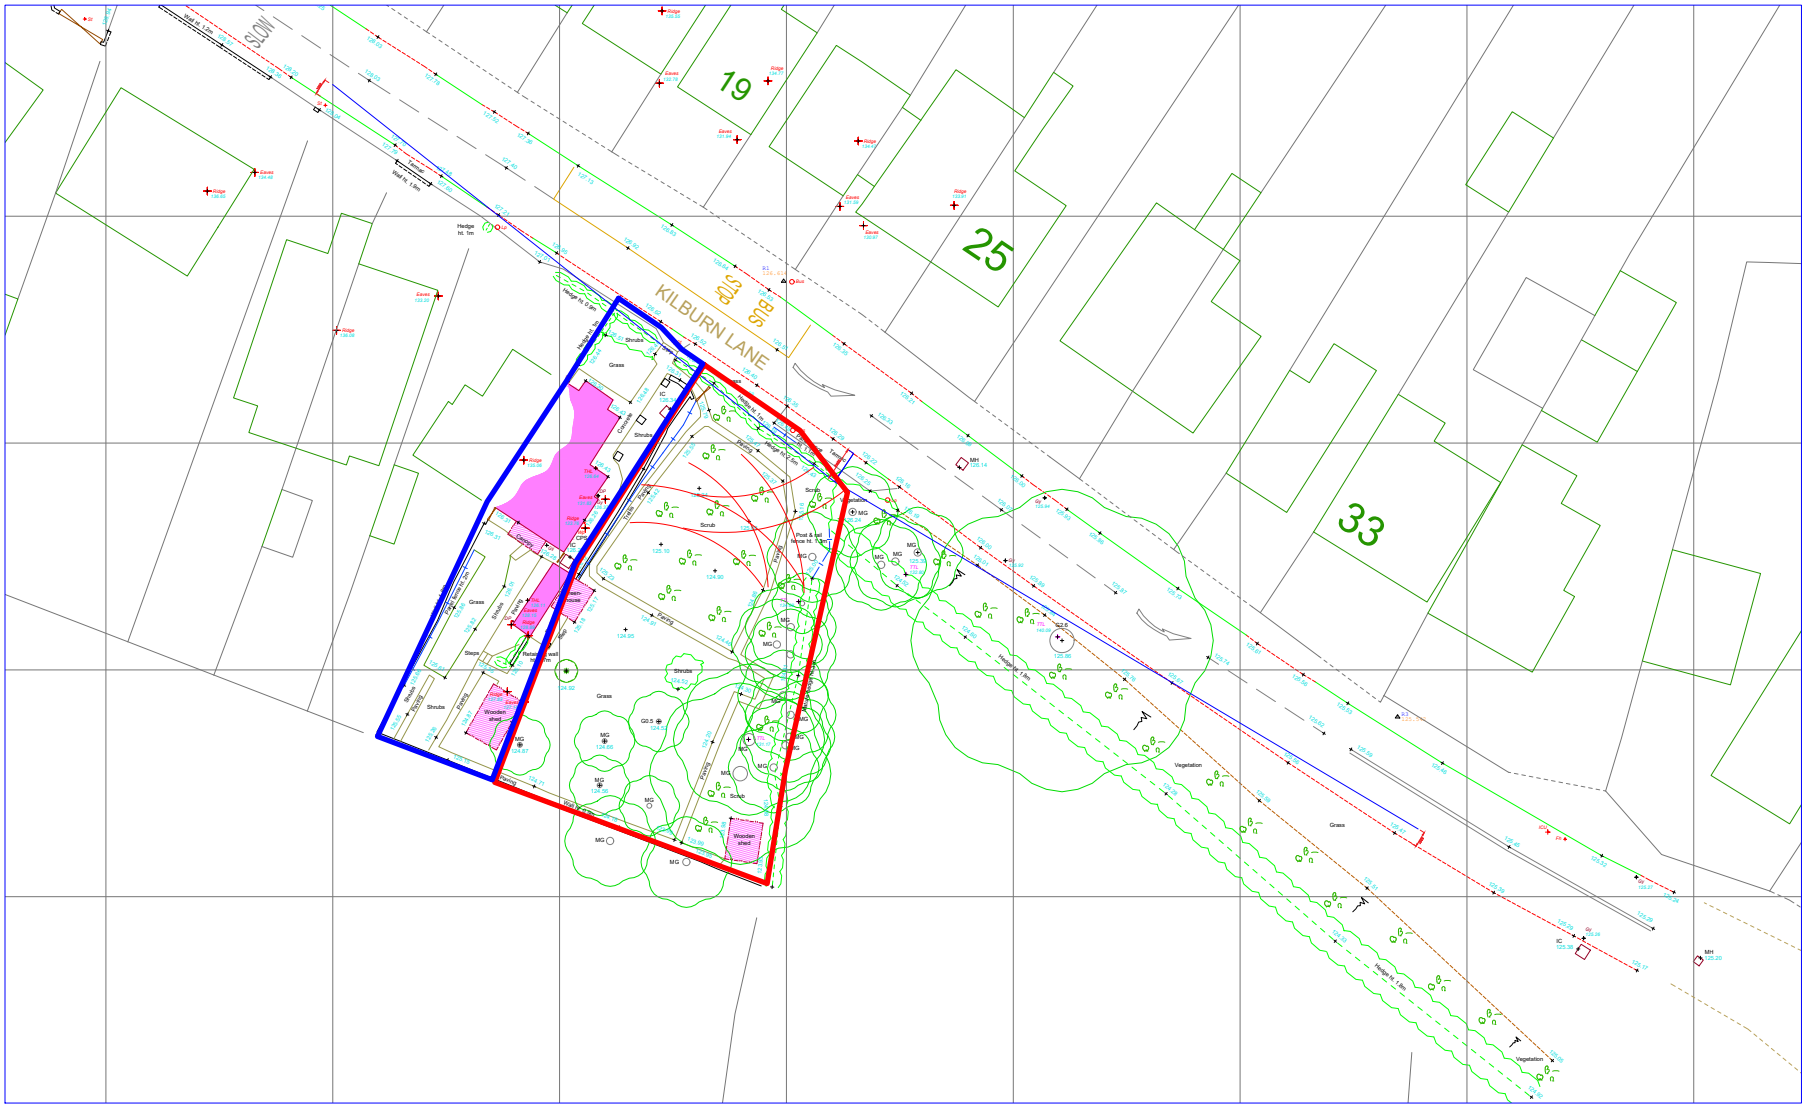

26 Kilburn Lane, Belper
Topographical Survey
Scale 1:500

43m x 2.4m visibility splays
Drawing 002 Revision A