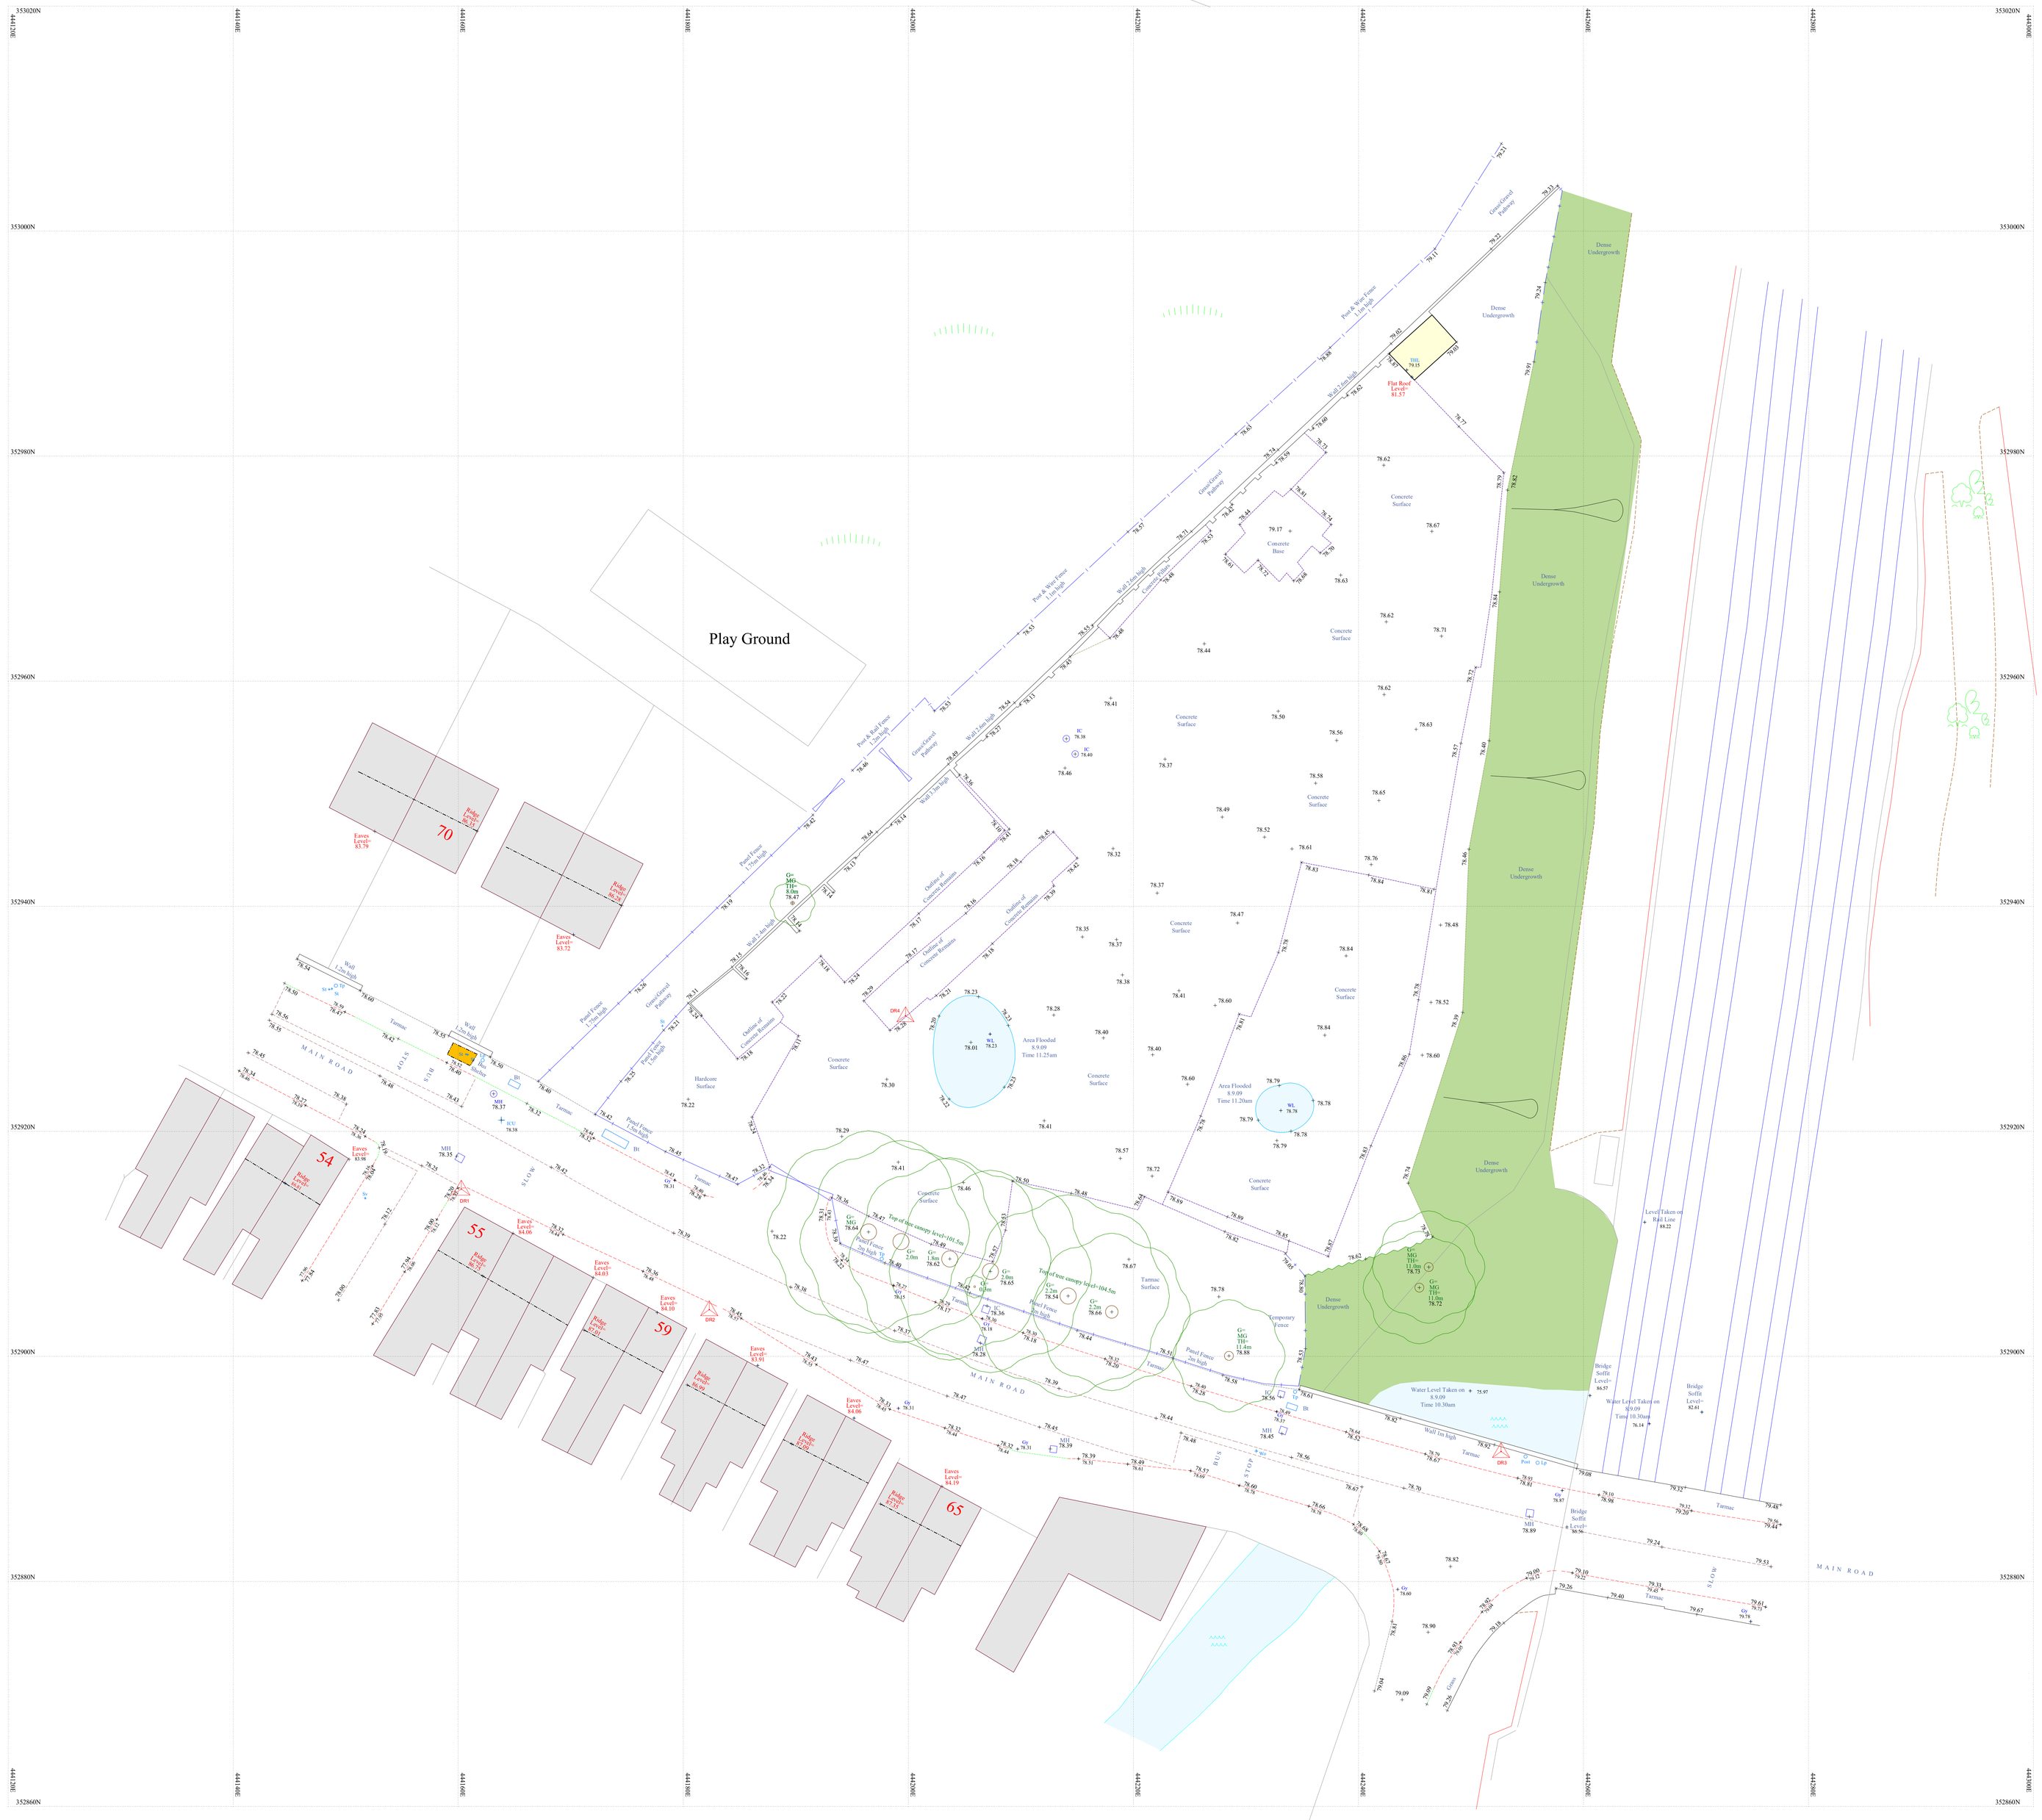
Play Ground
MAIN ROAD
SLOW
Dense Undergrowth
Concrete Surface
Hardcore Surface
Tarmac
Area Flooded 8.9.09 Time 11.20am
Area Flooded 8.9.09 Time 11.25am
Water Level Taken on 8.9.09 Time 10.30am
Level Taken on Bed Line 88.22
Bridge Soffit Level= 86.57
Bridge Soffit Level= 87.84
Flat Roof Level= 81.57
Eaves Level= 83.79
Eaves Level= 83.72
Eaves Level= 83.98
Eaves Level= 84.06
Eaves Level= 84.03
Eaves Level= 84.10
Eaves Level= 83.91
Eaves Level= 84.00
Eaves Level= 84.19
Ridge Level= 86.79
Ridge Level= 86.72
Ridge Level= 86.98
Ridge Level= 87.06
Ridge Level= 87.13
Ridge Level= 87.20
70
54
55
59
65
Post & Wire Fence 1.1m high
Post & Wire Fence 1.2m high
Wall 1.1m high
Wall 1.2m high
Wall 1.5m high
Ground Level Pathway
Top of tree canopy level=101.5m
Top of tree canopy level=104.5m
Temporary Fence
Outline of Concrete Bunkers
Gr= MG TH= 78.47 R
Gr= MG TH= 78.54 U/ground
Gr= MG TH= 78.73 U/ground
Gr= MG TH= 78.72 U/ground
Gr= MG TH= 11.4m 78.88
Gr= 2.0m 78.62
Gr= 1.8m 78.62
Gr= 2.0m 78.54
Gr= 2.0m 78.65
Gr= 2.0m 78.66
Gr= 78.60
Gr= 78.31
Gr= 78.39
Gr= 78.37
Gr= 78.87
Gr= 78.60
Gr= 78.74
Gr= 78.87
Gr= 78.90
Gr= 79.09
Gr= 79.25
Gr= 79.74
Gr= 79.61
Gr= 79.72
Post O.U.P
Post O.U.P
Post O.U.P