This document shall not be reproduced in whole or in part or relied upon by third parties for any use whatsoever without the written authority of F. P. McCann Ltd.

DO NOT SCALE, IF IN DOUBT PLEASE ASK.

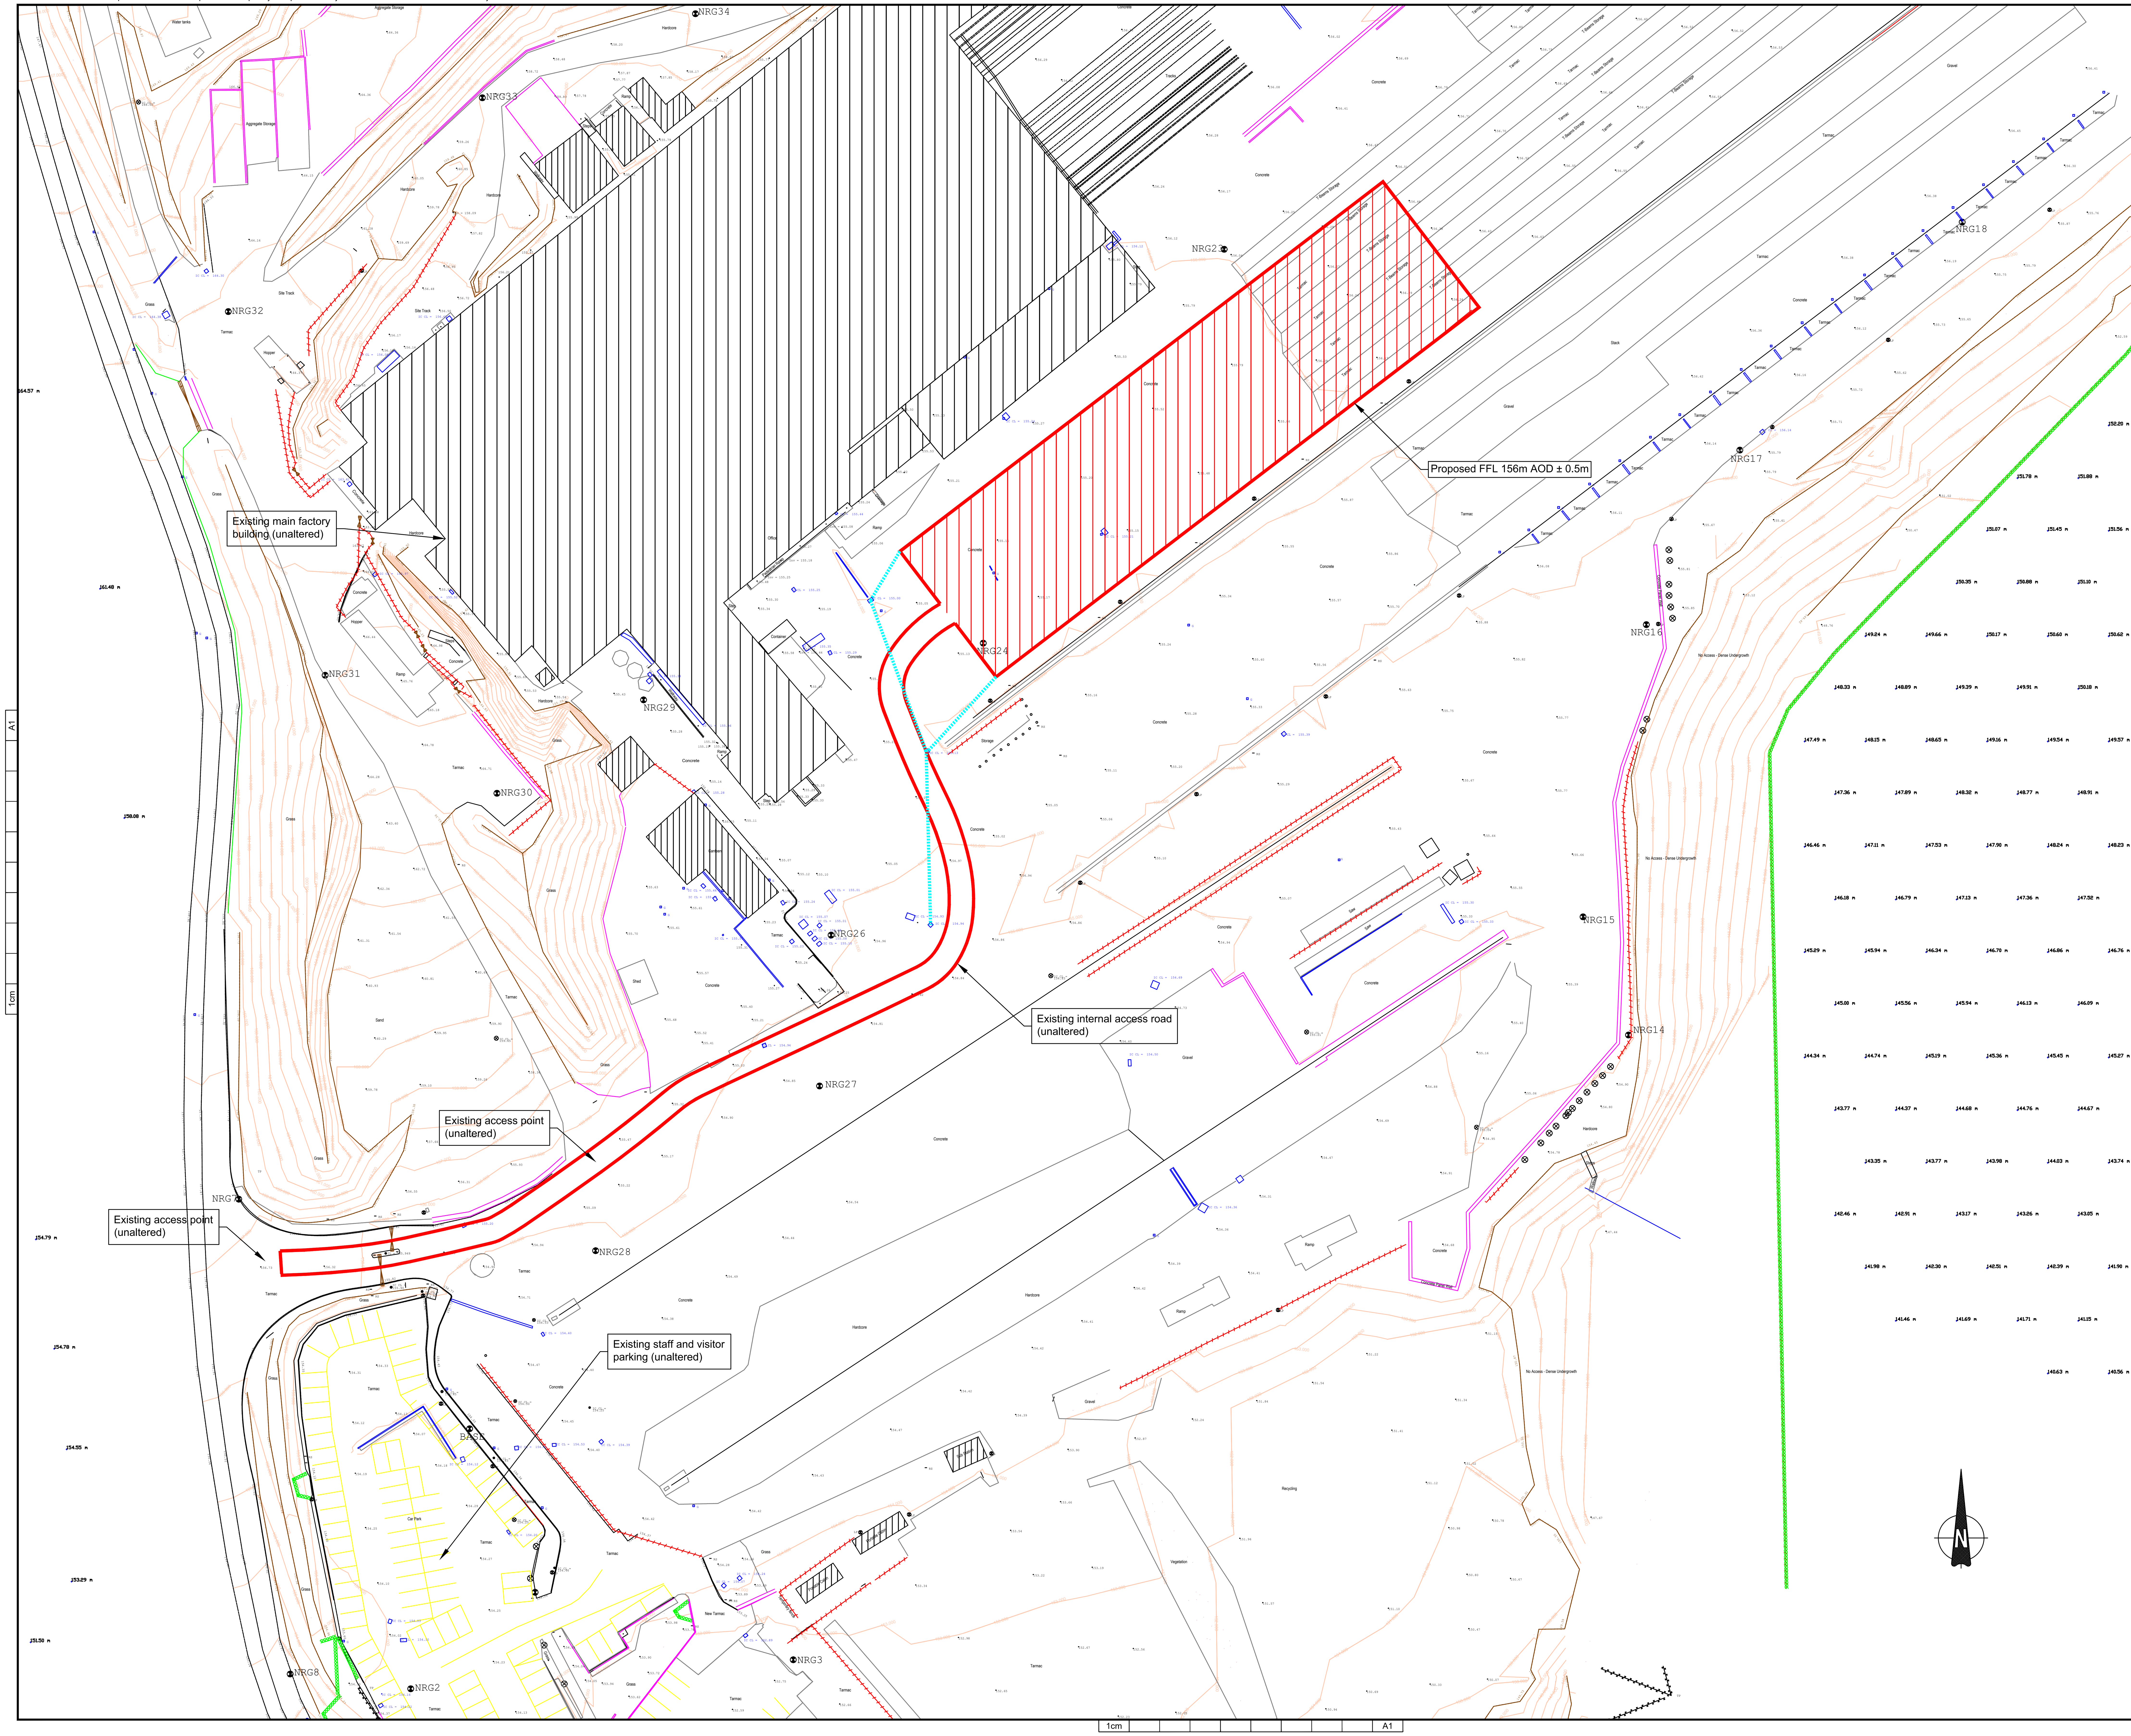

Notes:

- Position of proposed building
- Existing factory building
- Existing spot level
- Existing car parking
- Existing drainage infrastructure
- Proposed connection to existing drainage infrastructure
- Existing contours
- Existing hedgerow

Rev	Date	Revision detail	By	Chk'd
O	00/00/10	Original issue	-	-

FP McCann
Knockloughrim Quarry, 3 Drumard Road, Magherafelt, BT45 8QA
Tel: +44 (0)28 7964 2558
Fax: +44 (0)28 7964 4224
www.fpmccann.co.uk

Contract: Internal

Title: Retention of T-Beam Manufacturing building Bullhurst Lane Weston Underwood

Scale: 1:500
Date: 15/07/2022
Drawn: PH
Checked: NO

Status: Planning 15/07/2022

Drawing no: 2022/WU/TB/DP-02

Rev: 0