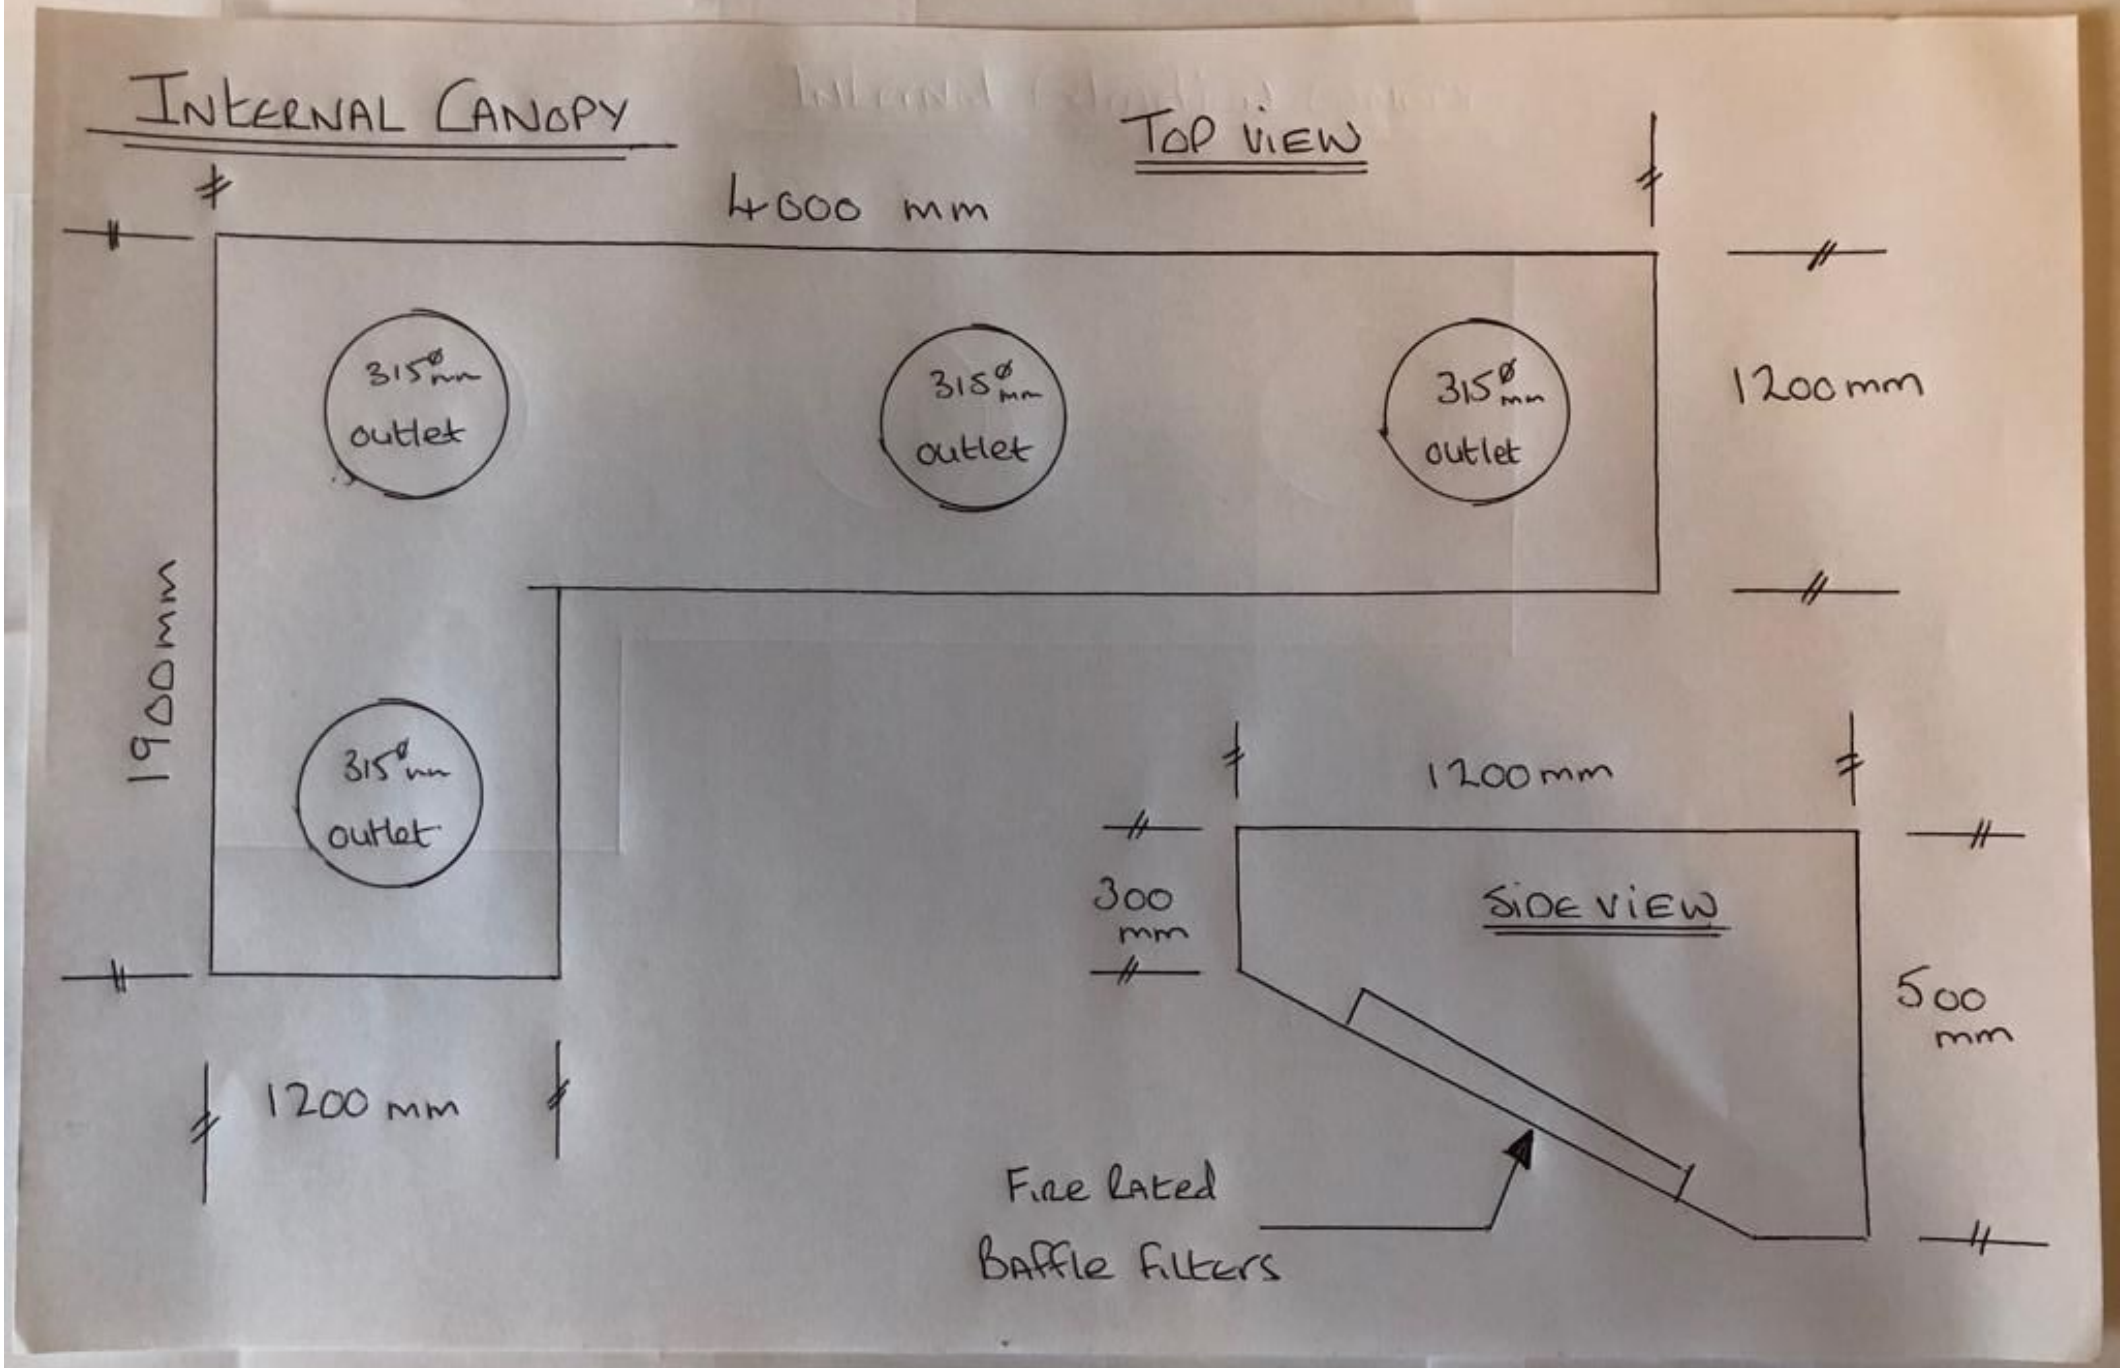
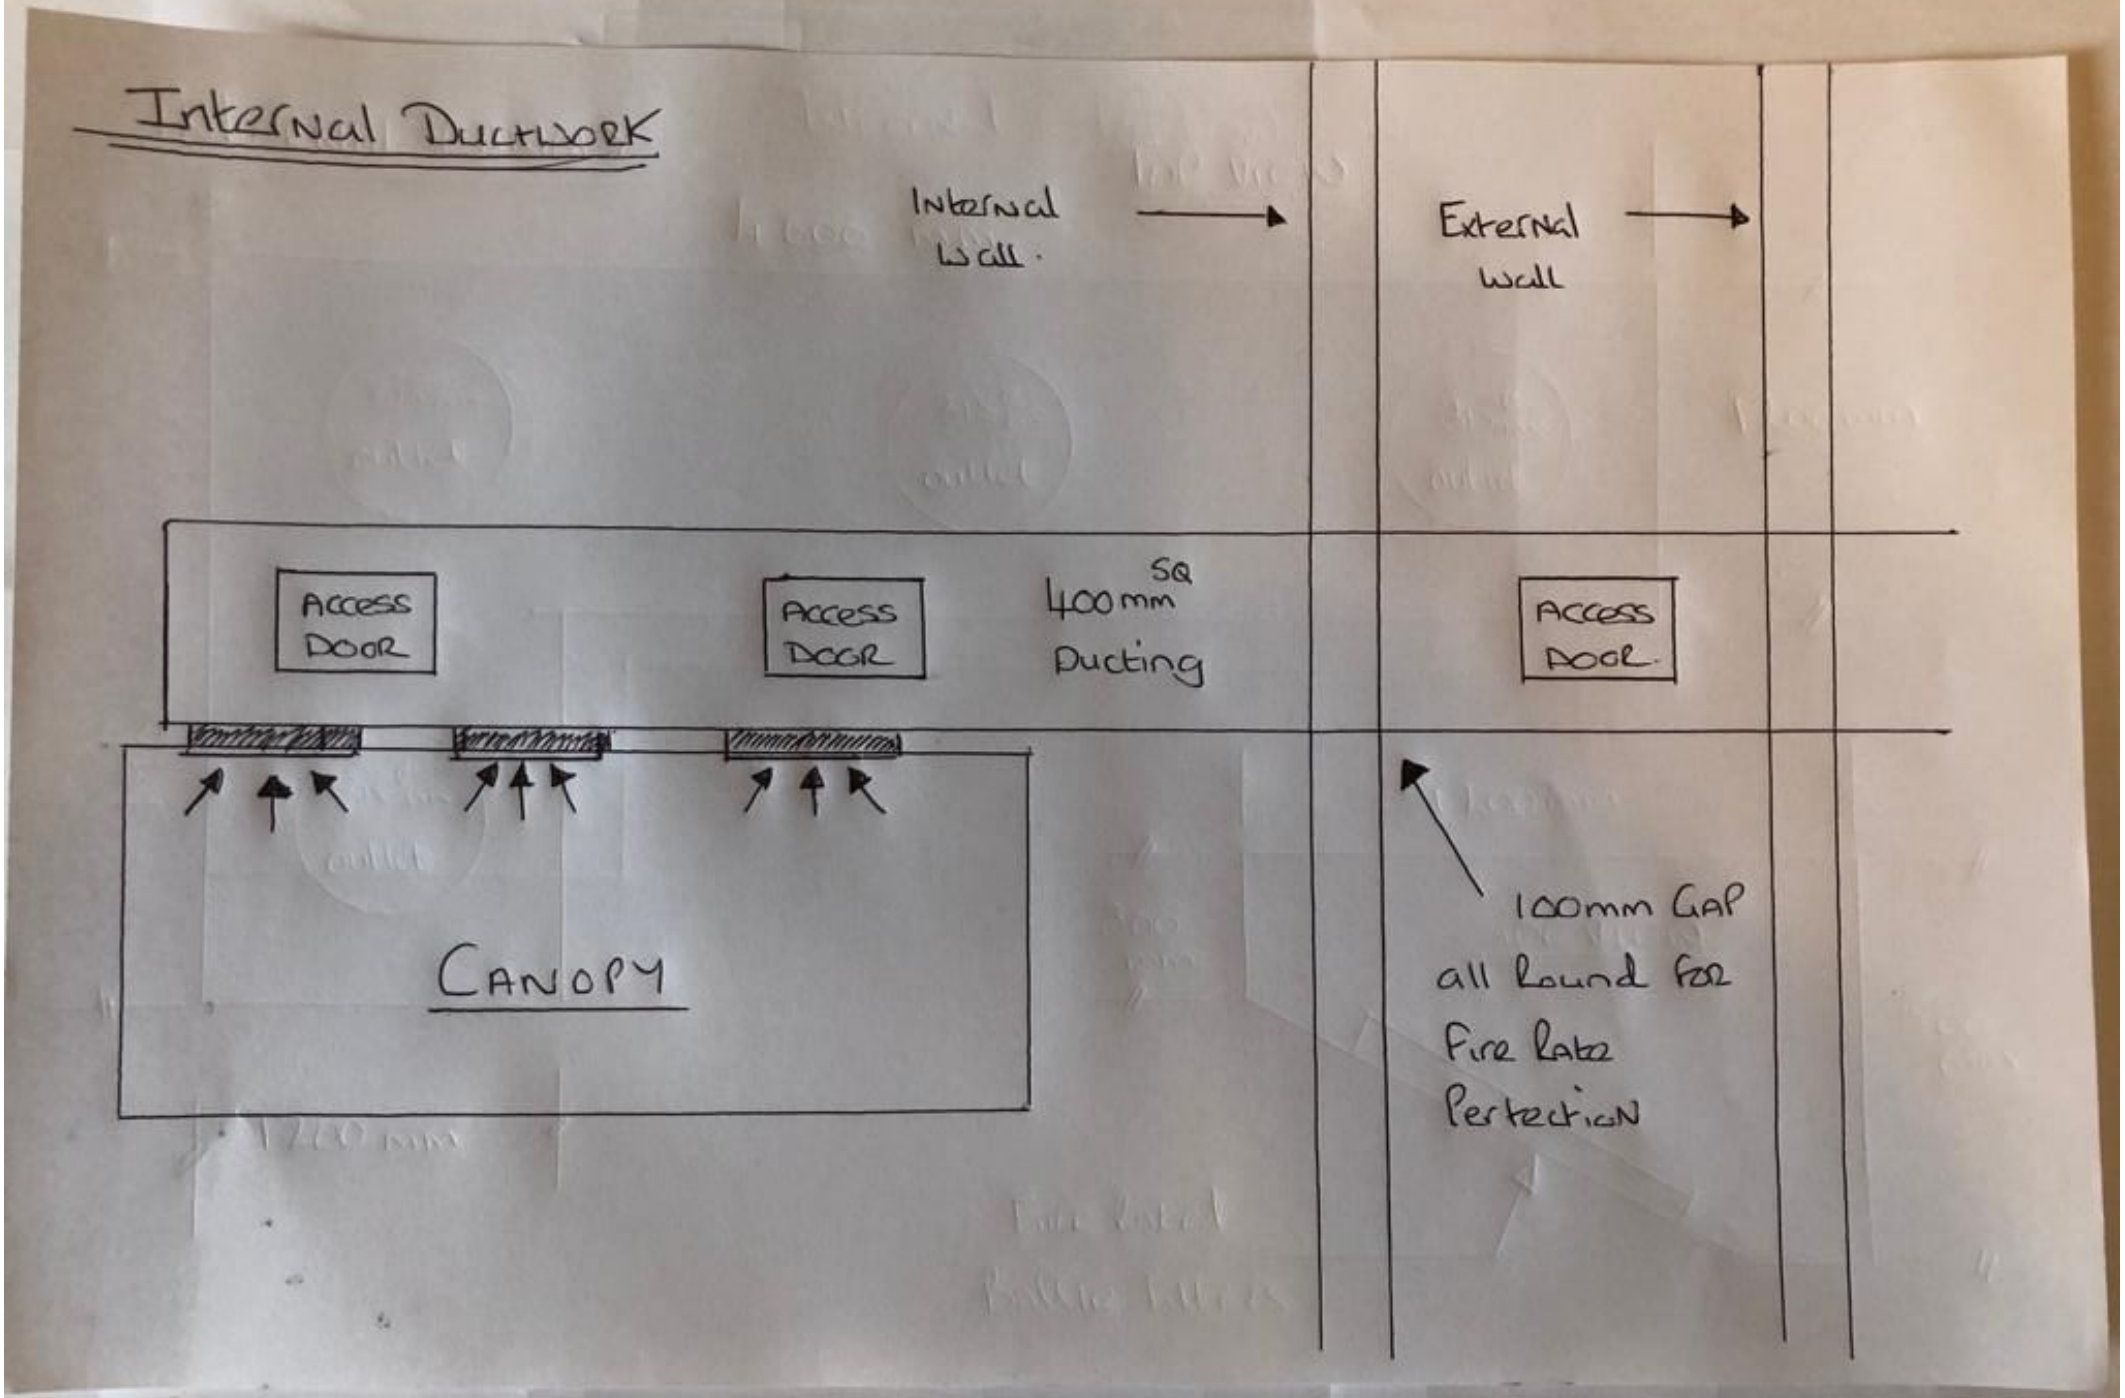
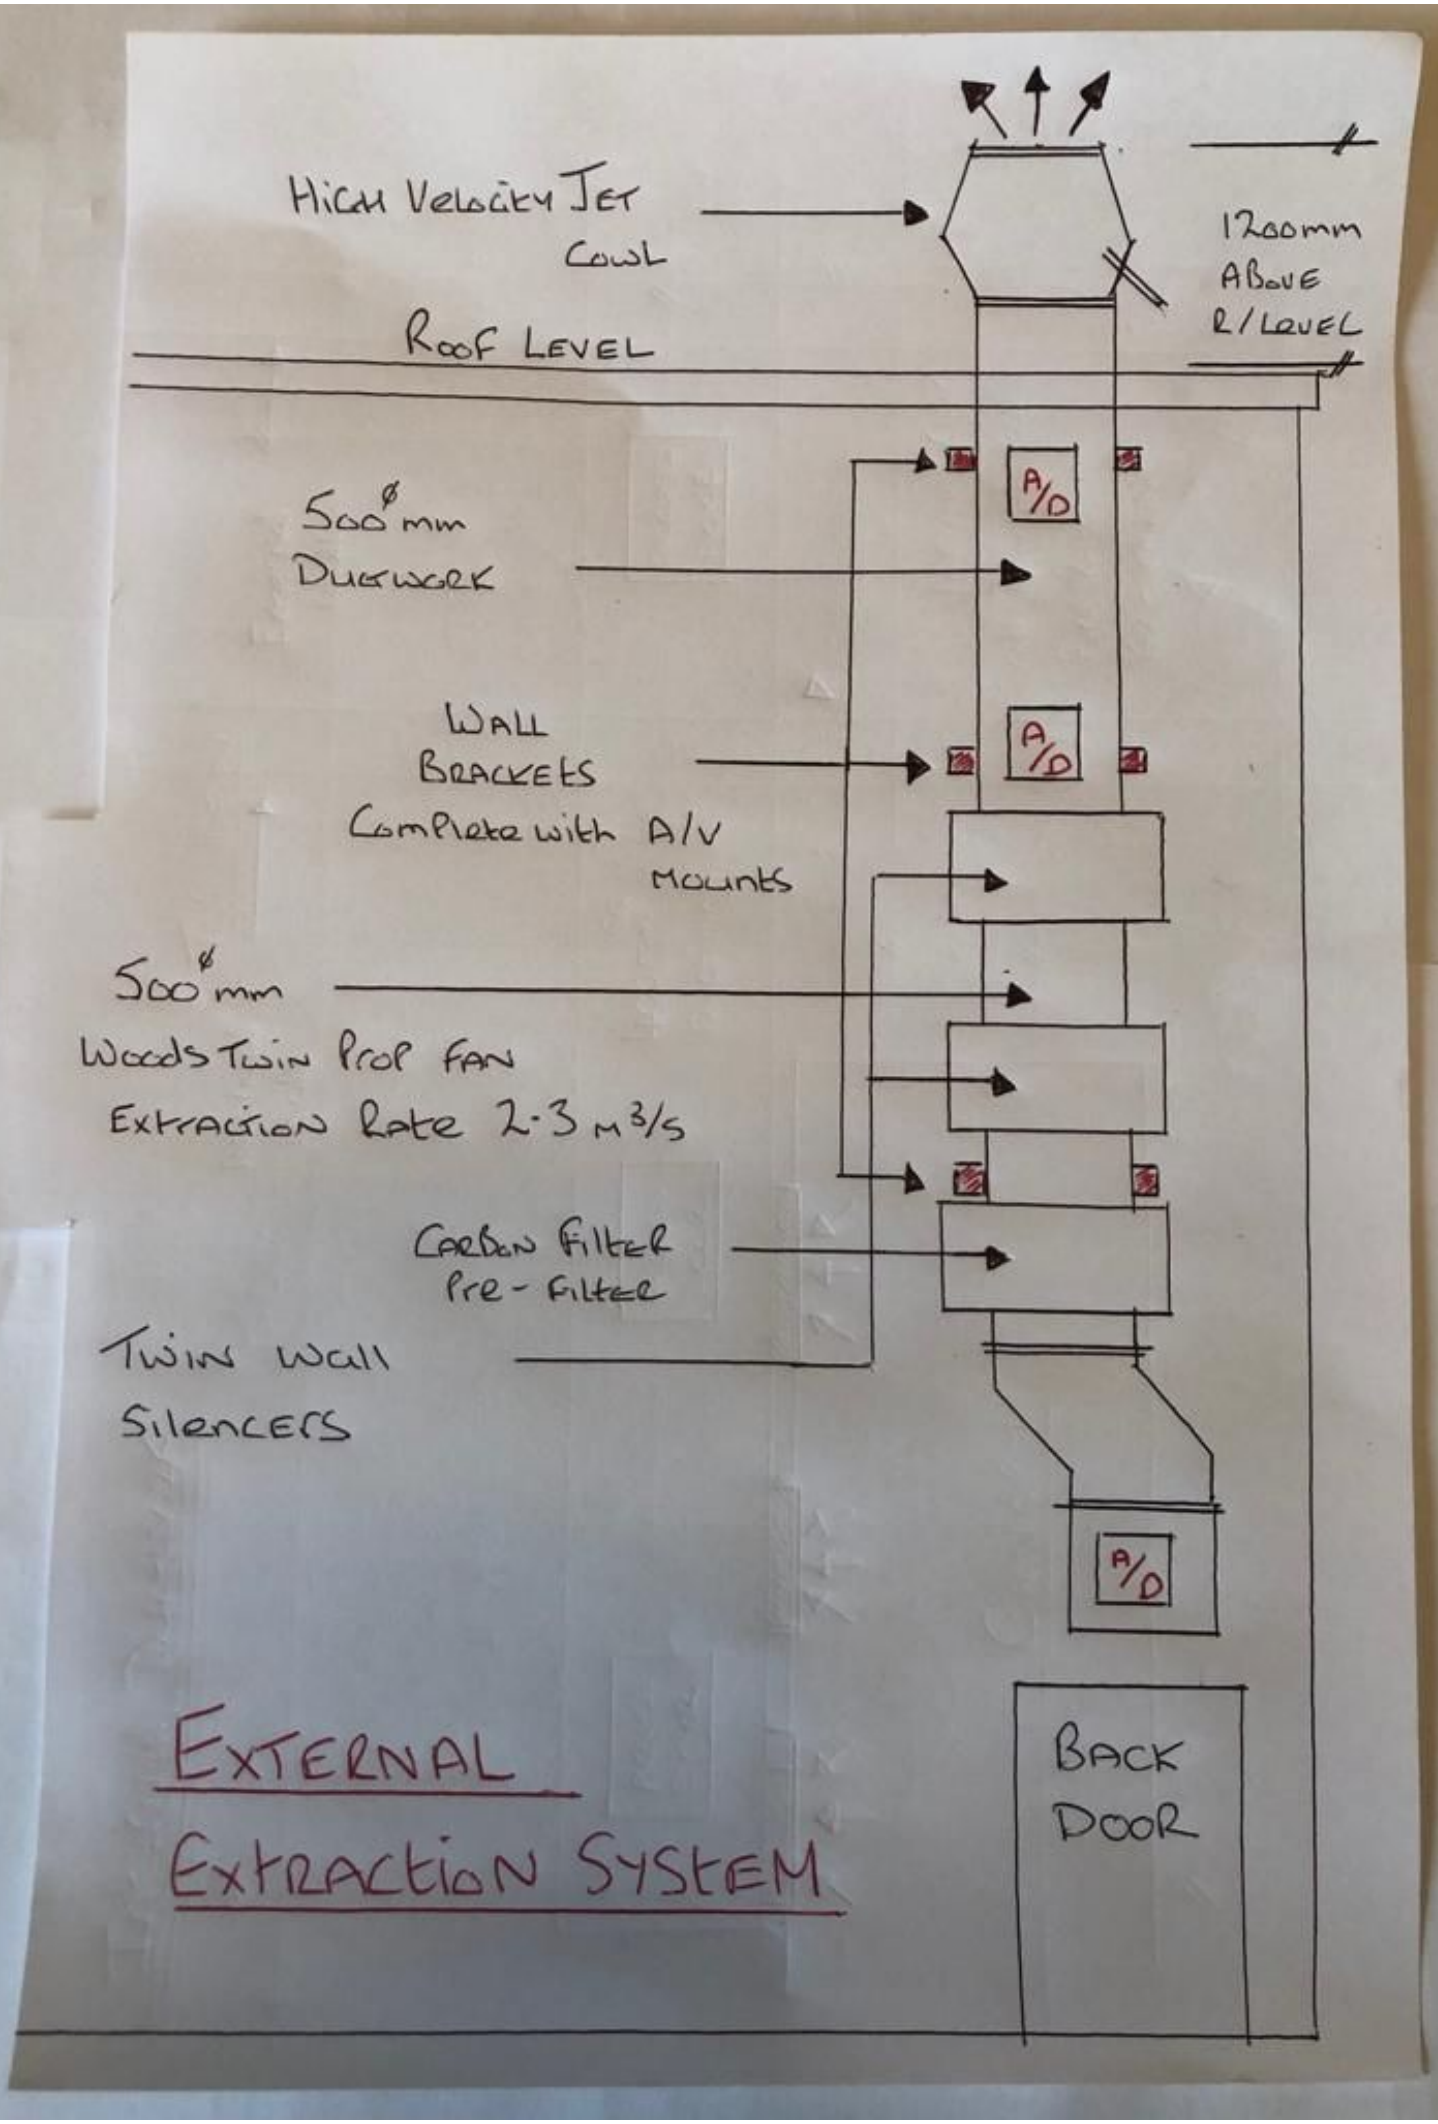
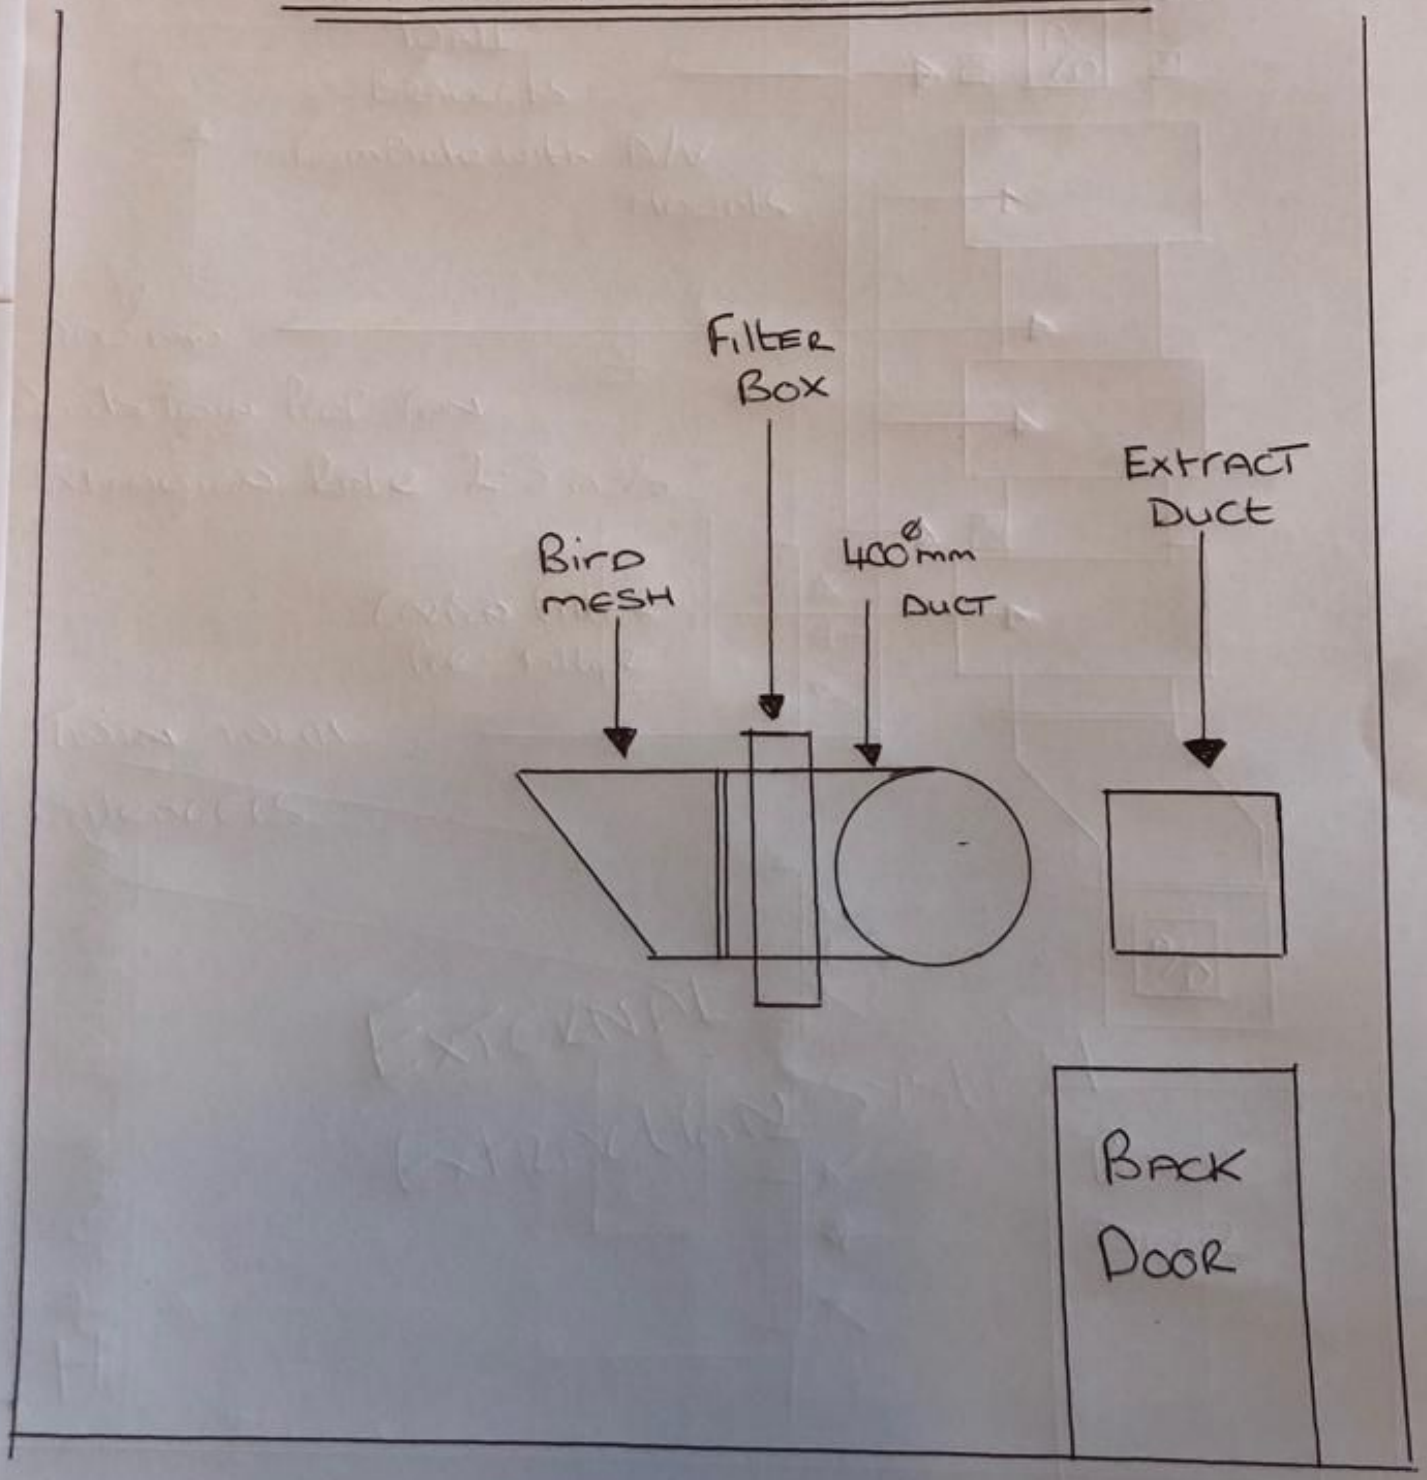
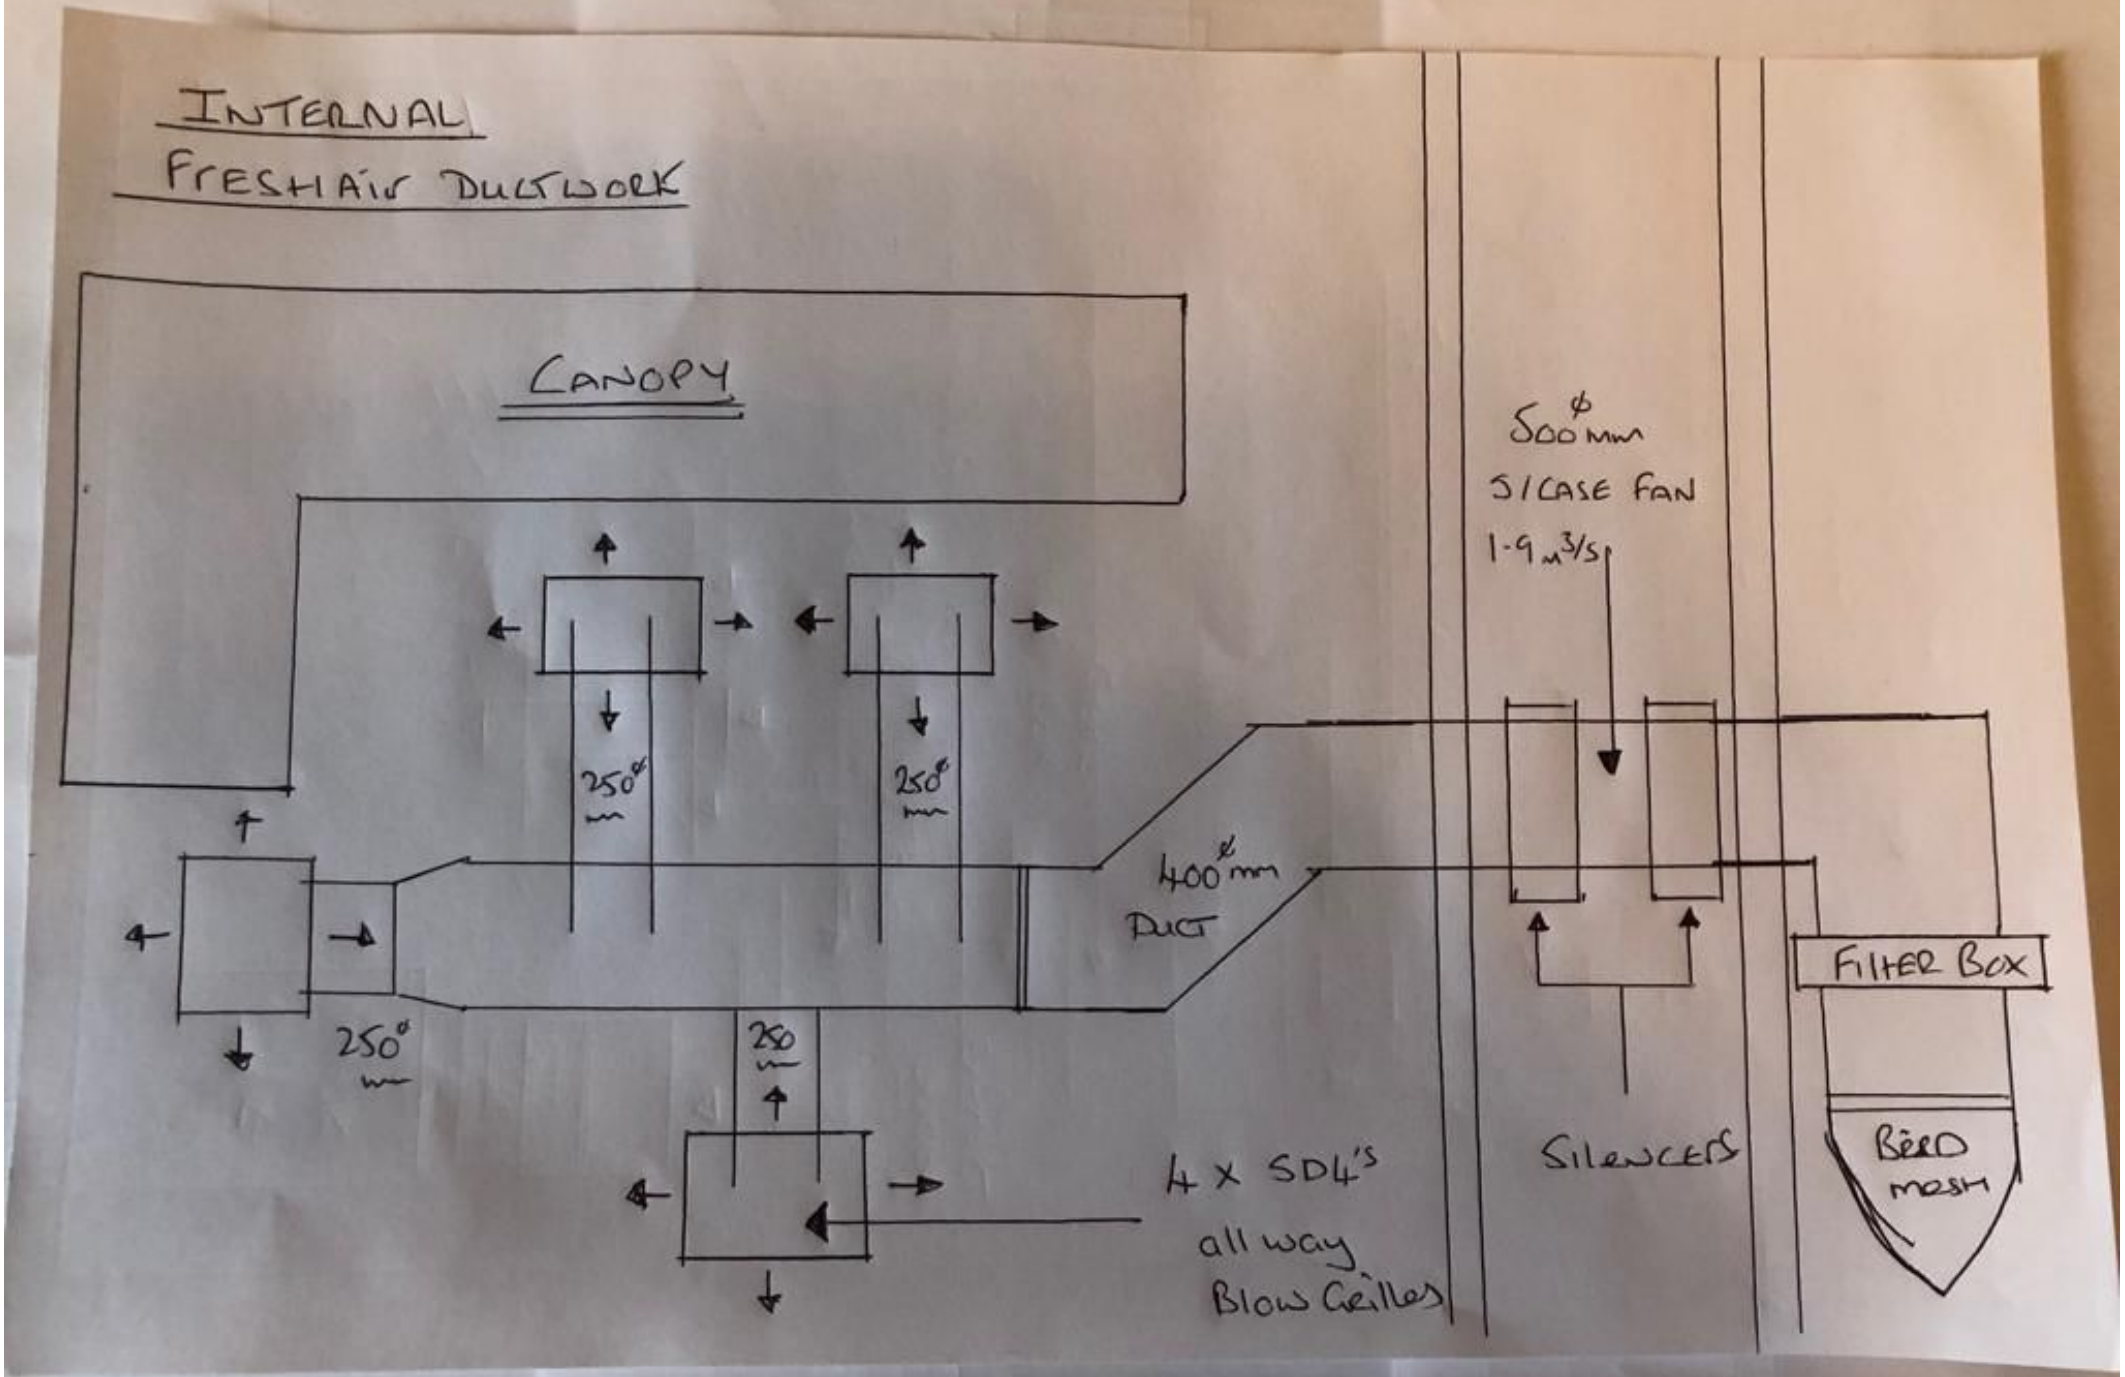

INTERNAL CANOPY
TOP VIEW
4000 mm
315ø mm outlet
315ø mm outlet
315ø mm outlet
1200 mm
1900 mm
315ø mm outlet
1200 mm
1200 mm
300 mm
SIDE VIEW
500 mm
Fire Rated Baffle Filters


Internal Ductwork
Internal Wall
External Wall
Access Door
Access Door
400mm SQ Ducting
Access Door
Canopy
100mm Gap all Round for Fire Rated Perfection


High Velocity Jet
Cowl
1200mm
Above
R/Level
Roof Level
500ø mm
Ductwork
A/D
Wall
Brackets
Complete with A/V
Mounts
500ø mm
Woods Twin Prop Fan
Extraction Rate 2·3 m³/s
Carbon Filter
Pre-Filter
Twin Wall
Silencers
A/D
A/D
External
Extraction System
Back
Door

External Fresh Air System




INTERNAL
FRESH AIR DUCTWORK
CANOPY
250ø mm
250ø mm
250ø mm
250ø mm
400ø mm
DUCT
500ø mm
S/CASE FAN
1-9 m3/s
FILTER BOX
BIRD MESH
SILENCERS
4 x SD4's
all way
Blow Grilles