The OS Map show's the location of the property within the surrounding area.
The demise of the leased property is shown on the main, larger plan.

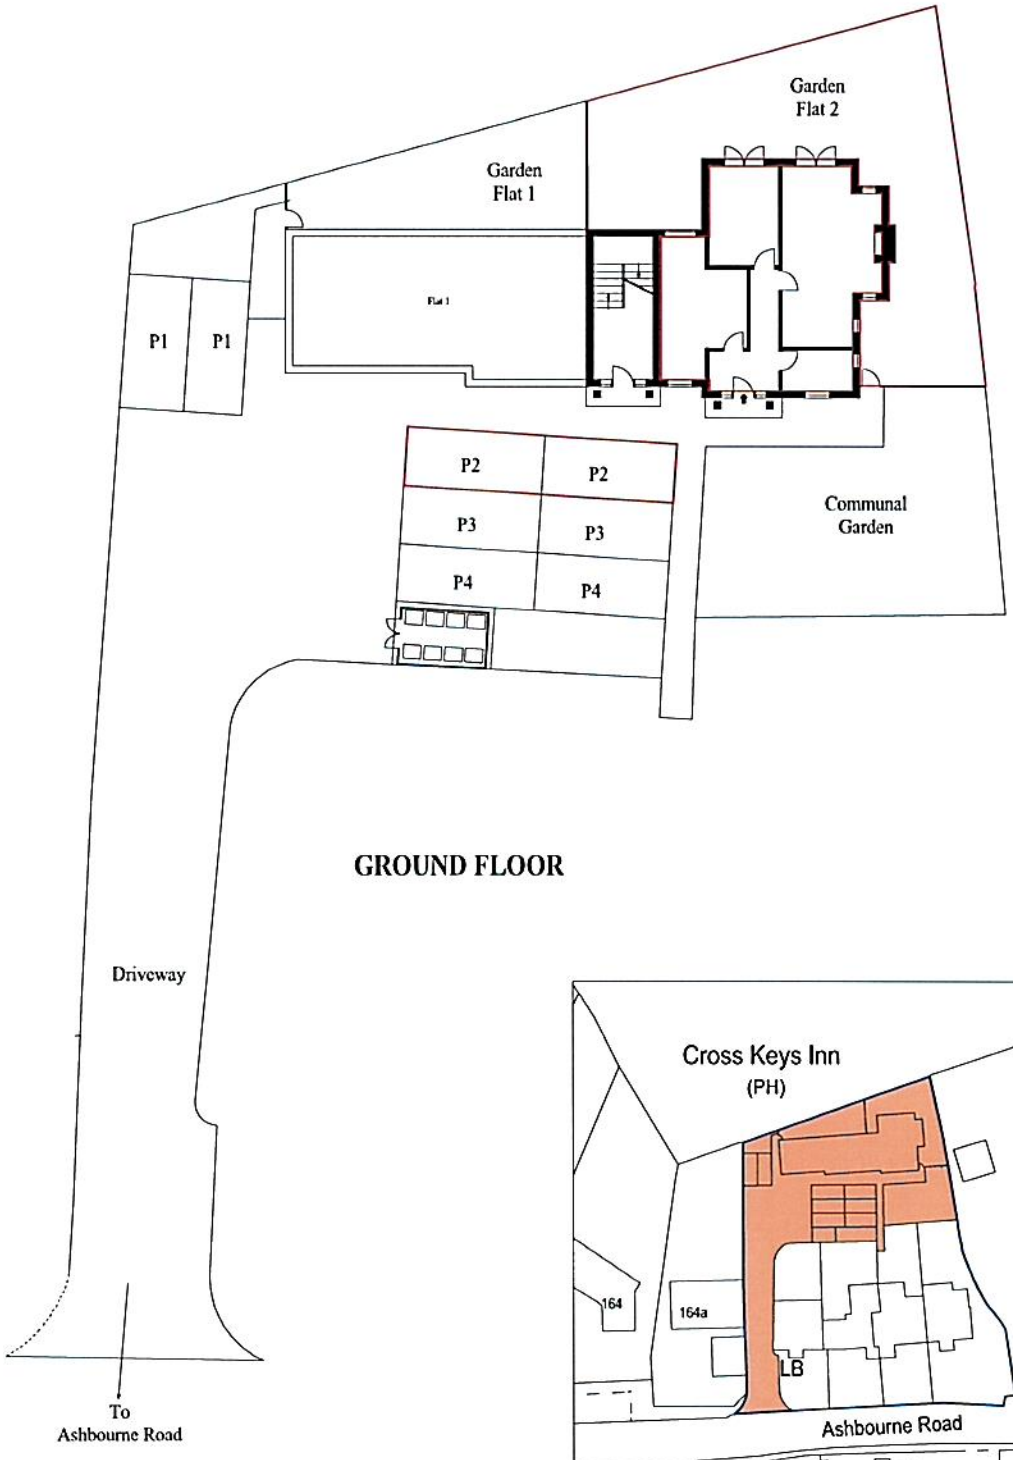

GROUND FLOOR

Ordnance Survey (c) Crown Copyright 2021. All rights reserved. Scale 1:1250

London Lease Plan
LAND REGISTRY COMPLIANT PLANS
Tel - 0208 248 1789
Email - info@londonleaseplan.com

FLAT 2, CROSS KEYS
162 ASHBOURNE ROAD, TURNDITCH
BELPER, DERBYSHIRE, DE56 2LH

0 2 4 6 8 10 SCALE (METRES)

Print Guide : when printed correctly the line below will measure 5cm
0 1 2 3 4 5

LEASE PLAN

SCALE 1:300
PRINT AT A4

PLANS DRAWN:
SEP 2021

V7

N