PROPOSED RESIDENTIAL DEVELOPMENT MANSFIELD ROAD / SALCOMBE ROAD ALFRETON DERBYSHIRE

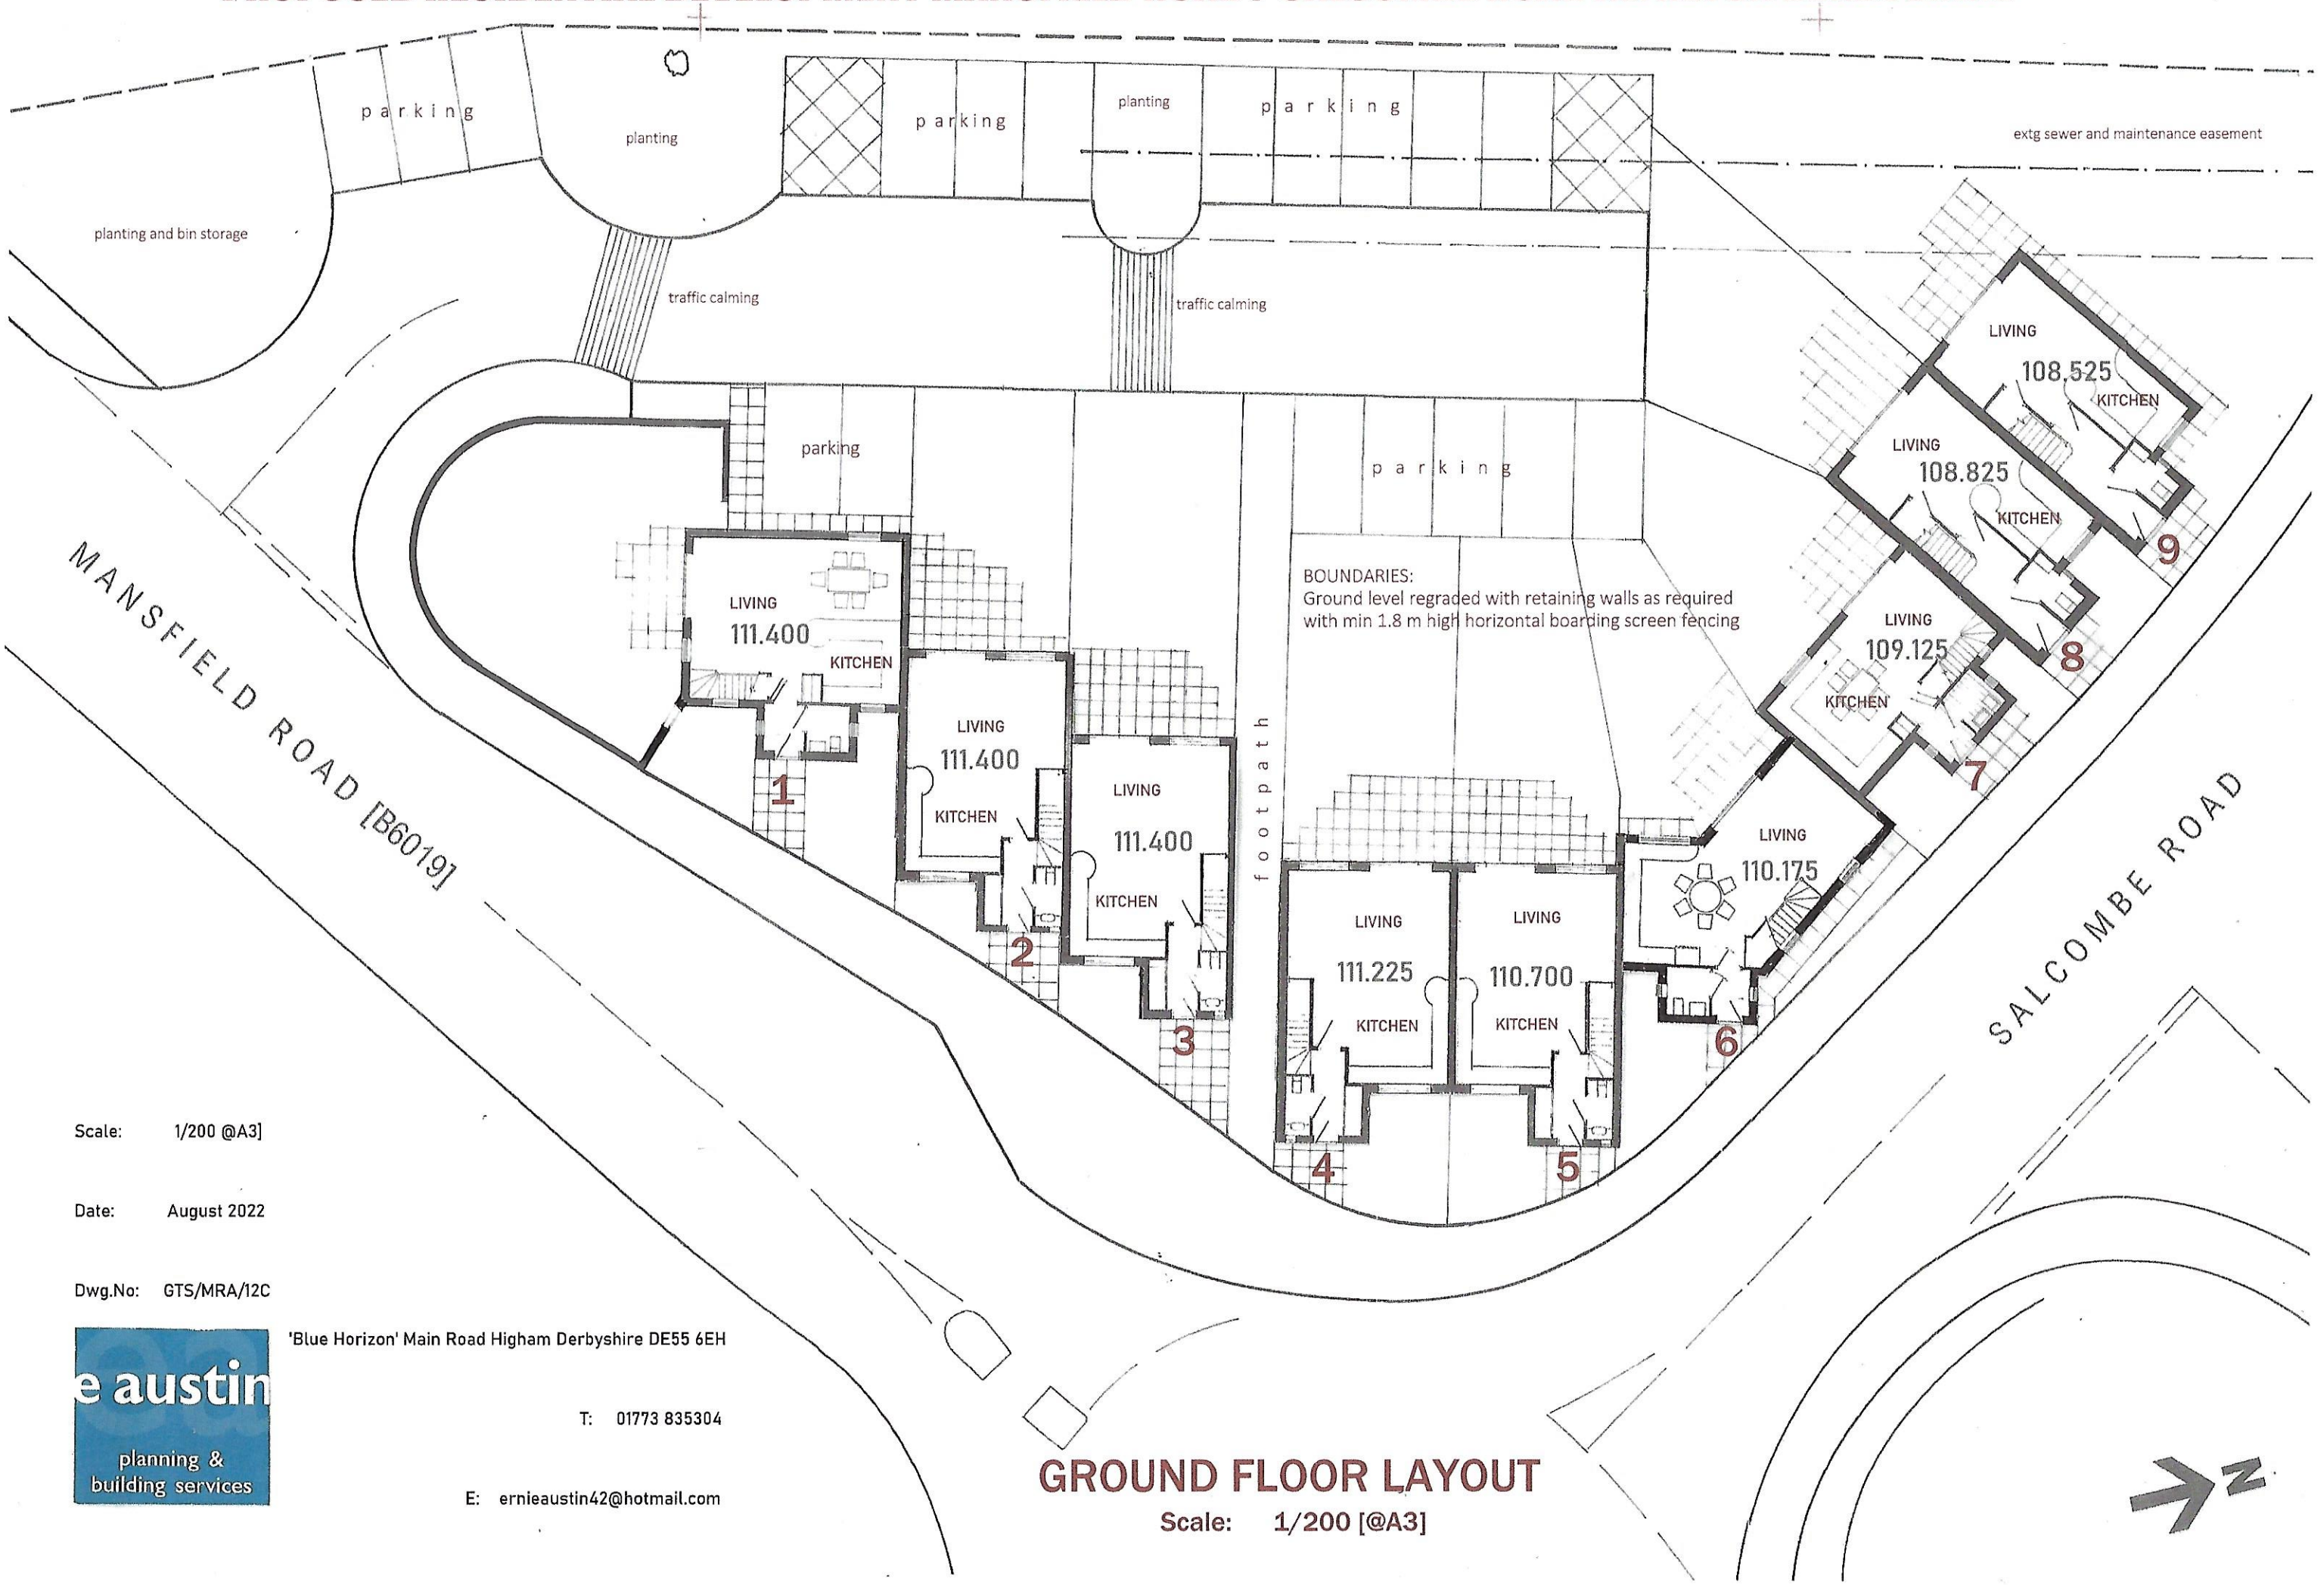

GROUND FLOOR LAYOUT

Scale: 1/200 [@A3]

Scale: 1/200 @A3]

Date: August 2022

Dwg.No: GTS/MRA/12C

e austin
planning & building services

'Blue Horizon' Main Road Higham Derbyshire DE55 6EH

T: 01773 835304

E: ernieaustin42@hotmail.com