

GENERAL SECTION / ELEVATION OF PROPOSED
STONE-FACED GARDEN RETAINING WALLS, 1:20

ROOT PROTECTION
AREA OF TREES.

FLAT ROOF OF ATTACHED
OUTBUILDING

DASHED RED LINES
SHOW DEMOLITIONS.

SOLAR
PANELS ON
FLAT ROOF

STONE COTTAGE

GARDEN

GREEN ACRES

SOLAR
PANELS

SOLAR
PANELS

ACCESS DRIVE

EXISTING WALL TO BE
PARTIALLY DEMOLISHED.

WALL TO BE DEMOLISHED TO
ALLOW IMRPROVED ACCESS,
SURFACE TO BE MADE GOOD.

PARKING TURNING AREA
WITH LOOSE LAID
PERMEABLE SURFACING

PARKING / TURNING
AREA

NEW DWARF
STONE WALL

SHRUB PLANTING

'ALLOTMENT'

GARAGE

HORSLEY LANE

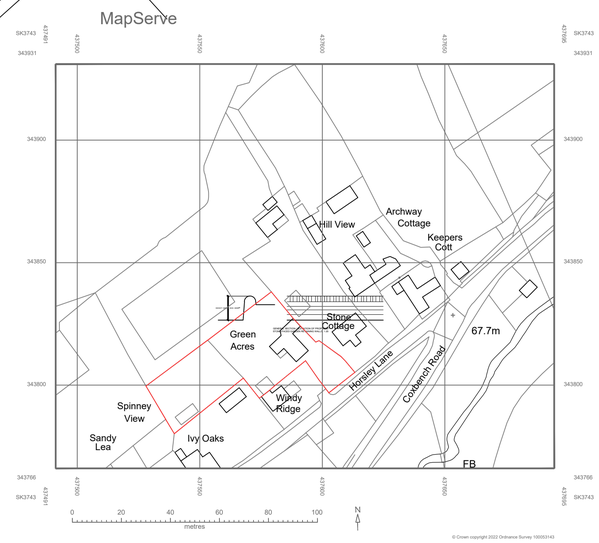

SITE LOCATION PLAN, 1:1250

Revisions:

Rev A, SITE LOCATION PLAN REV'D
Rev B, ROOT PROTECTION AREA OF TREES ADDED
Rev C, GARDEN WALL DETAILS ADDED

GREY RICHARDS TROWELL ARCHITECTURE

Address: 1-3 Greenhill, Wirksworth, Derbyshire, DE4 4EN
Tel: 01629 825491
Email: info@grtarchitecture.co.uk
Website: www.grtarchitecture.co.uk

Client:	Simon Bowmer
Project:	Extension & Internal Alterations
Address:	Green Acres, Horsley Lane, Coxbench
Drawing:	Proposed Site Plan
Dwg No: 003	Date: 16th September 2022
Scale: 1:100 UNLESS STATED	Paper size: A1
RIBA Stage:	003

Please Note:

Drawings up to RIBA Work Stage 4 are not sufficiently detailed for construction

DO NOT SCALE DRAWING

© Grey Richards Trowell Architecture all rights reserved