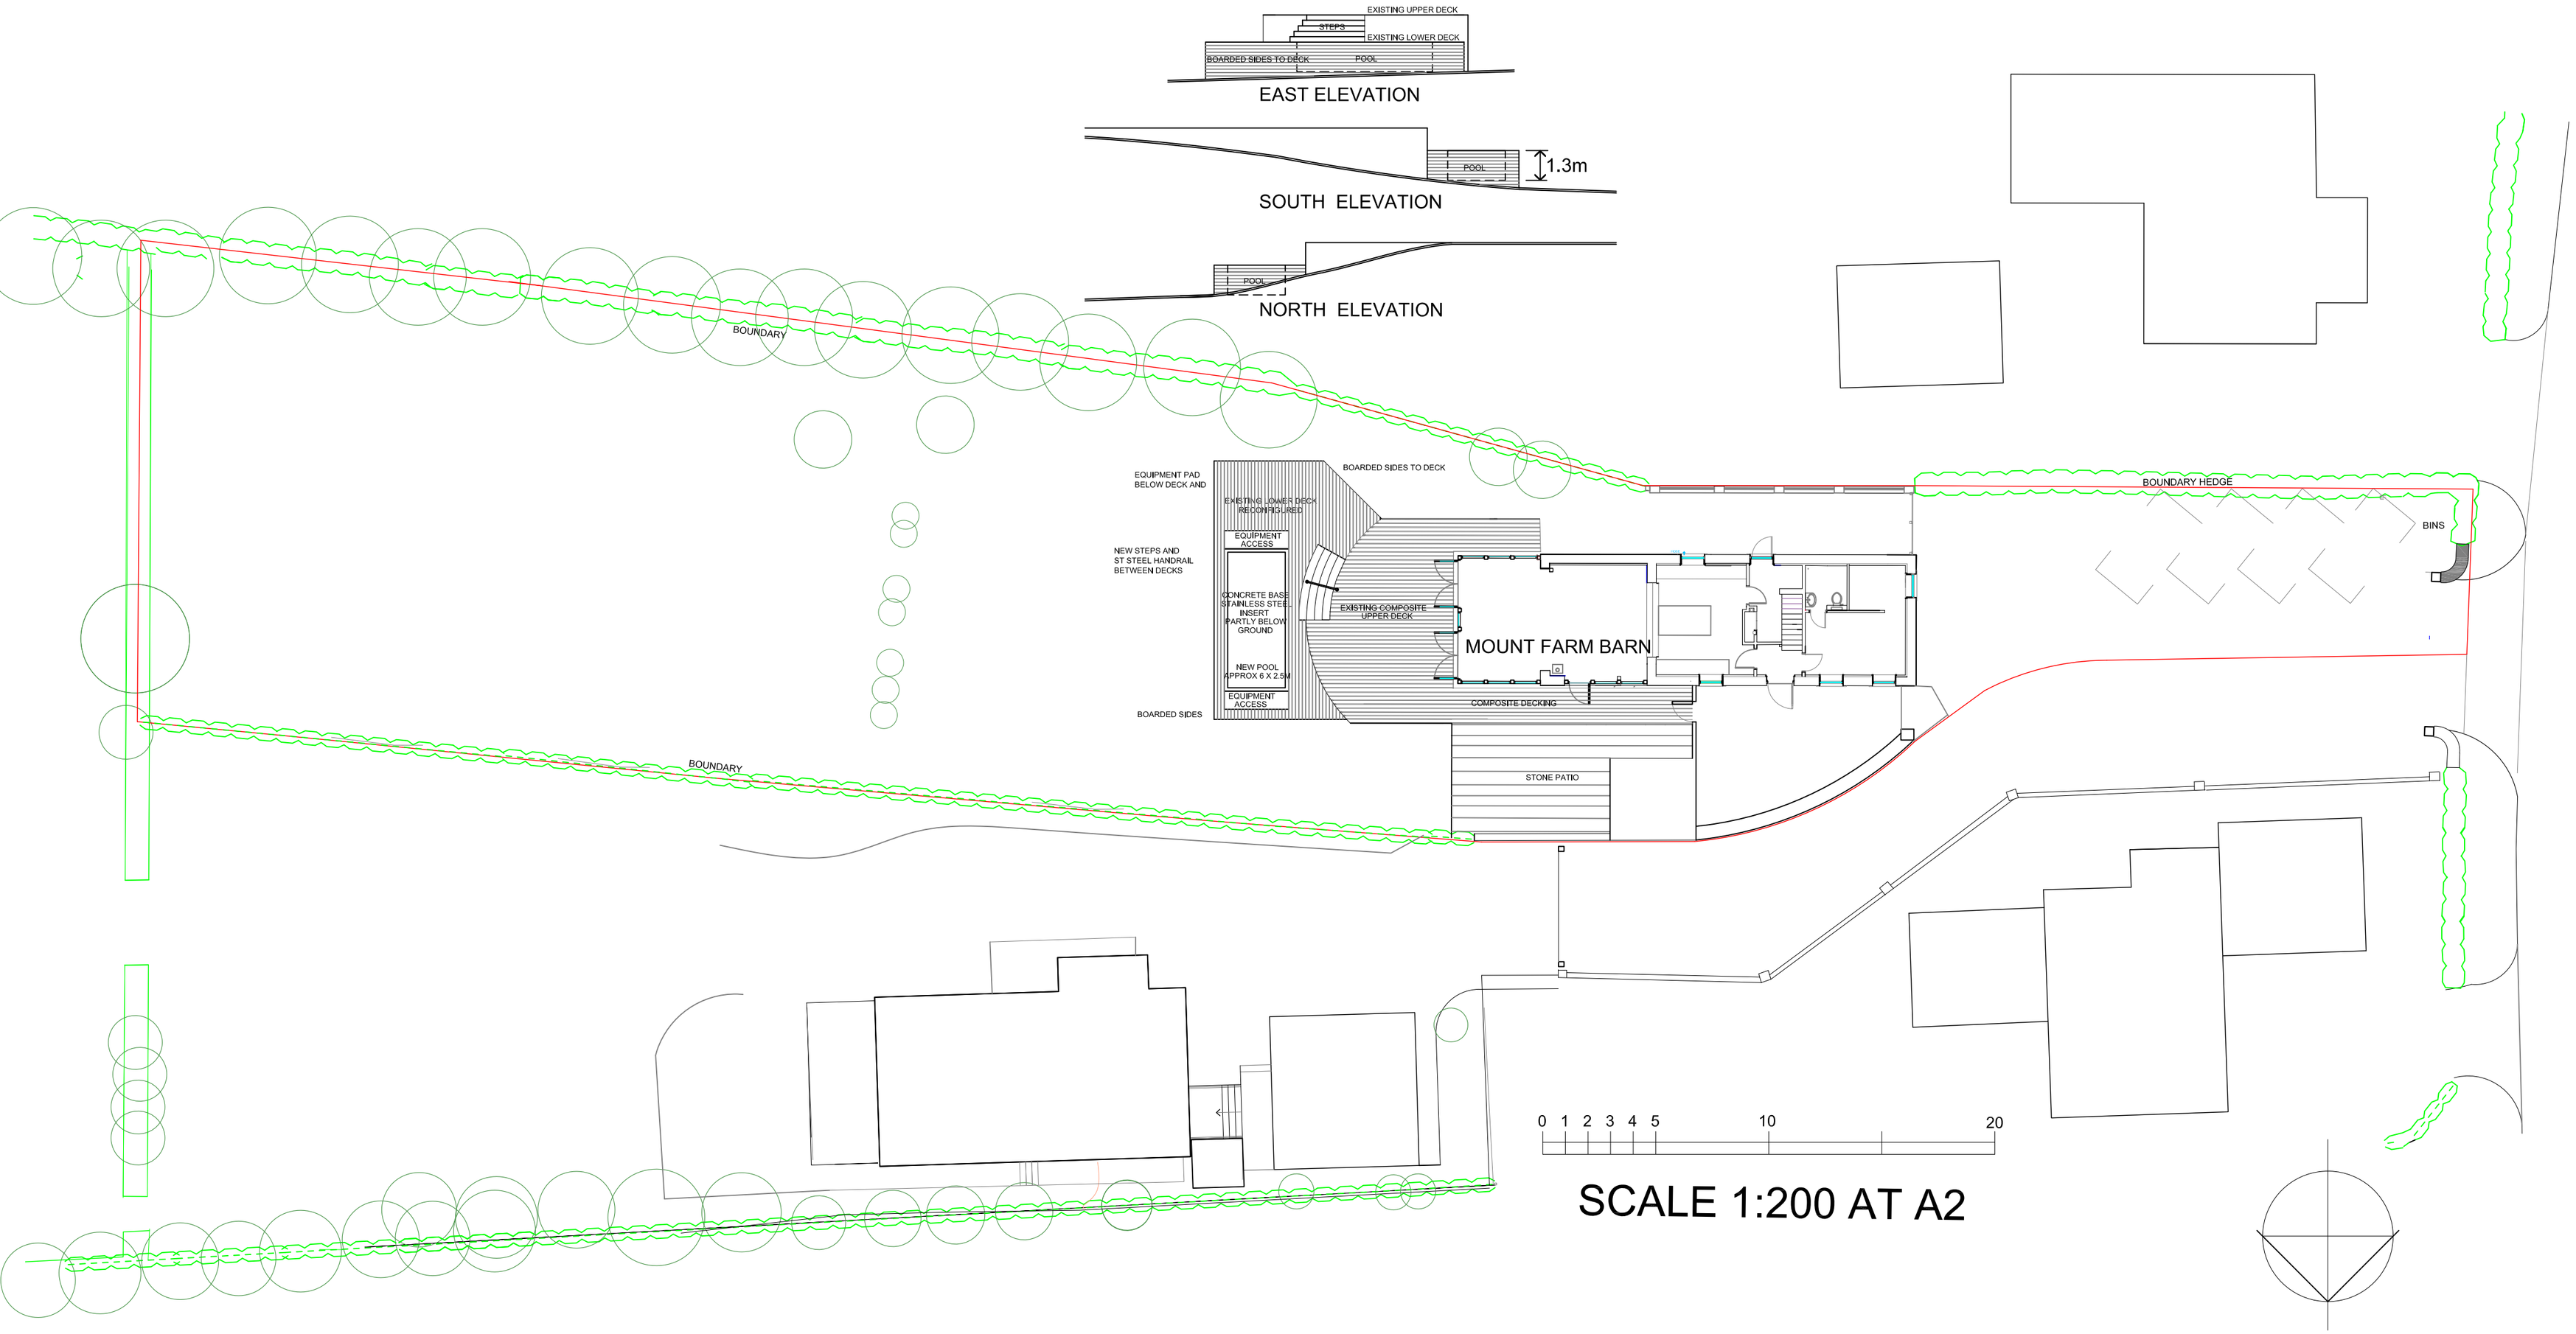

PROPOSED NEW GARDEN POOL AT MOUNT FARM BARN, HAZELWOOD

SITE PLAN & ELEVATIONS

DRWG 22/23-02

ADDC ARCHITECTS THE VIEW, HAZELWOOD HILL, HAZELWOOD DE56 4AD 01332 842120 www.addc-architects.co.uk
Architecture Planning Consultants Heritage Consultants