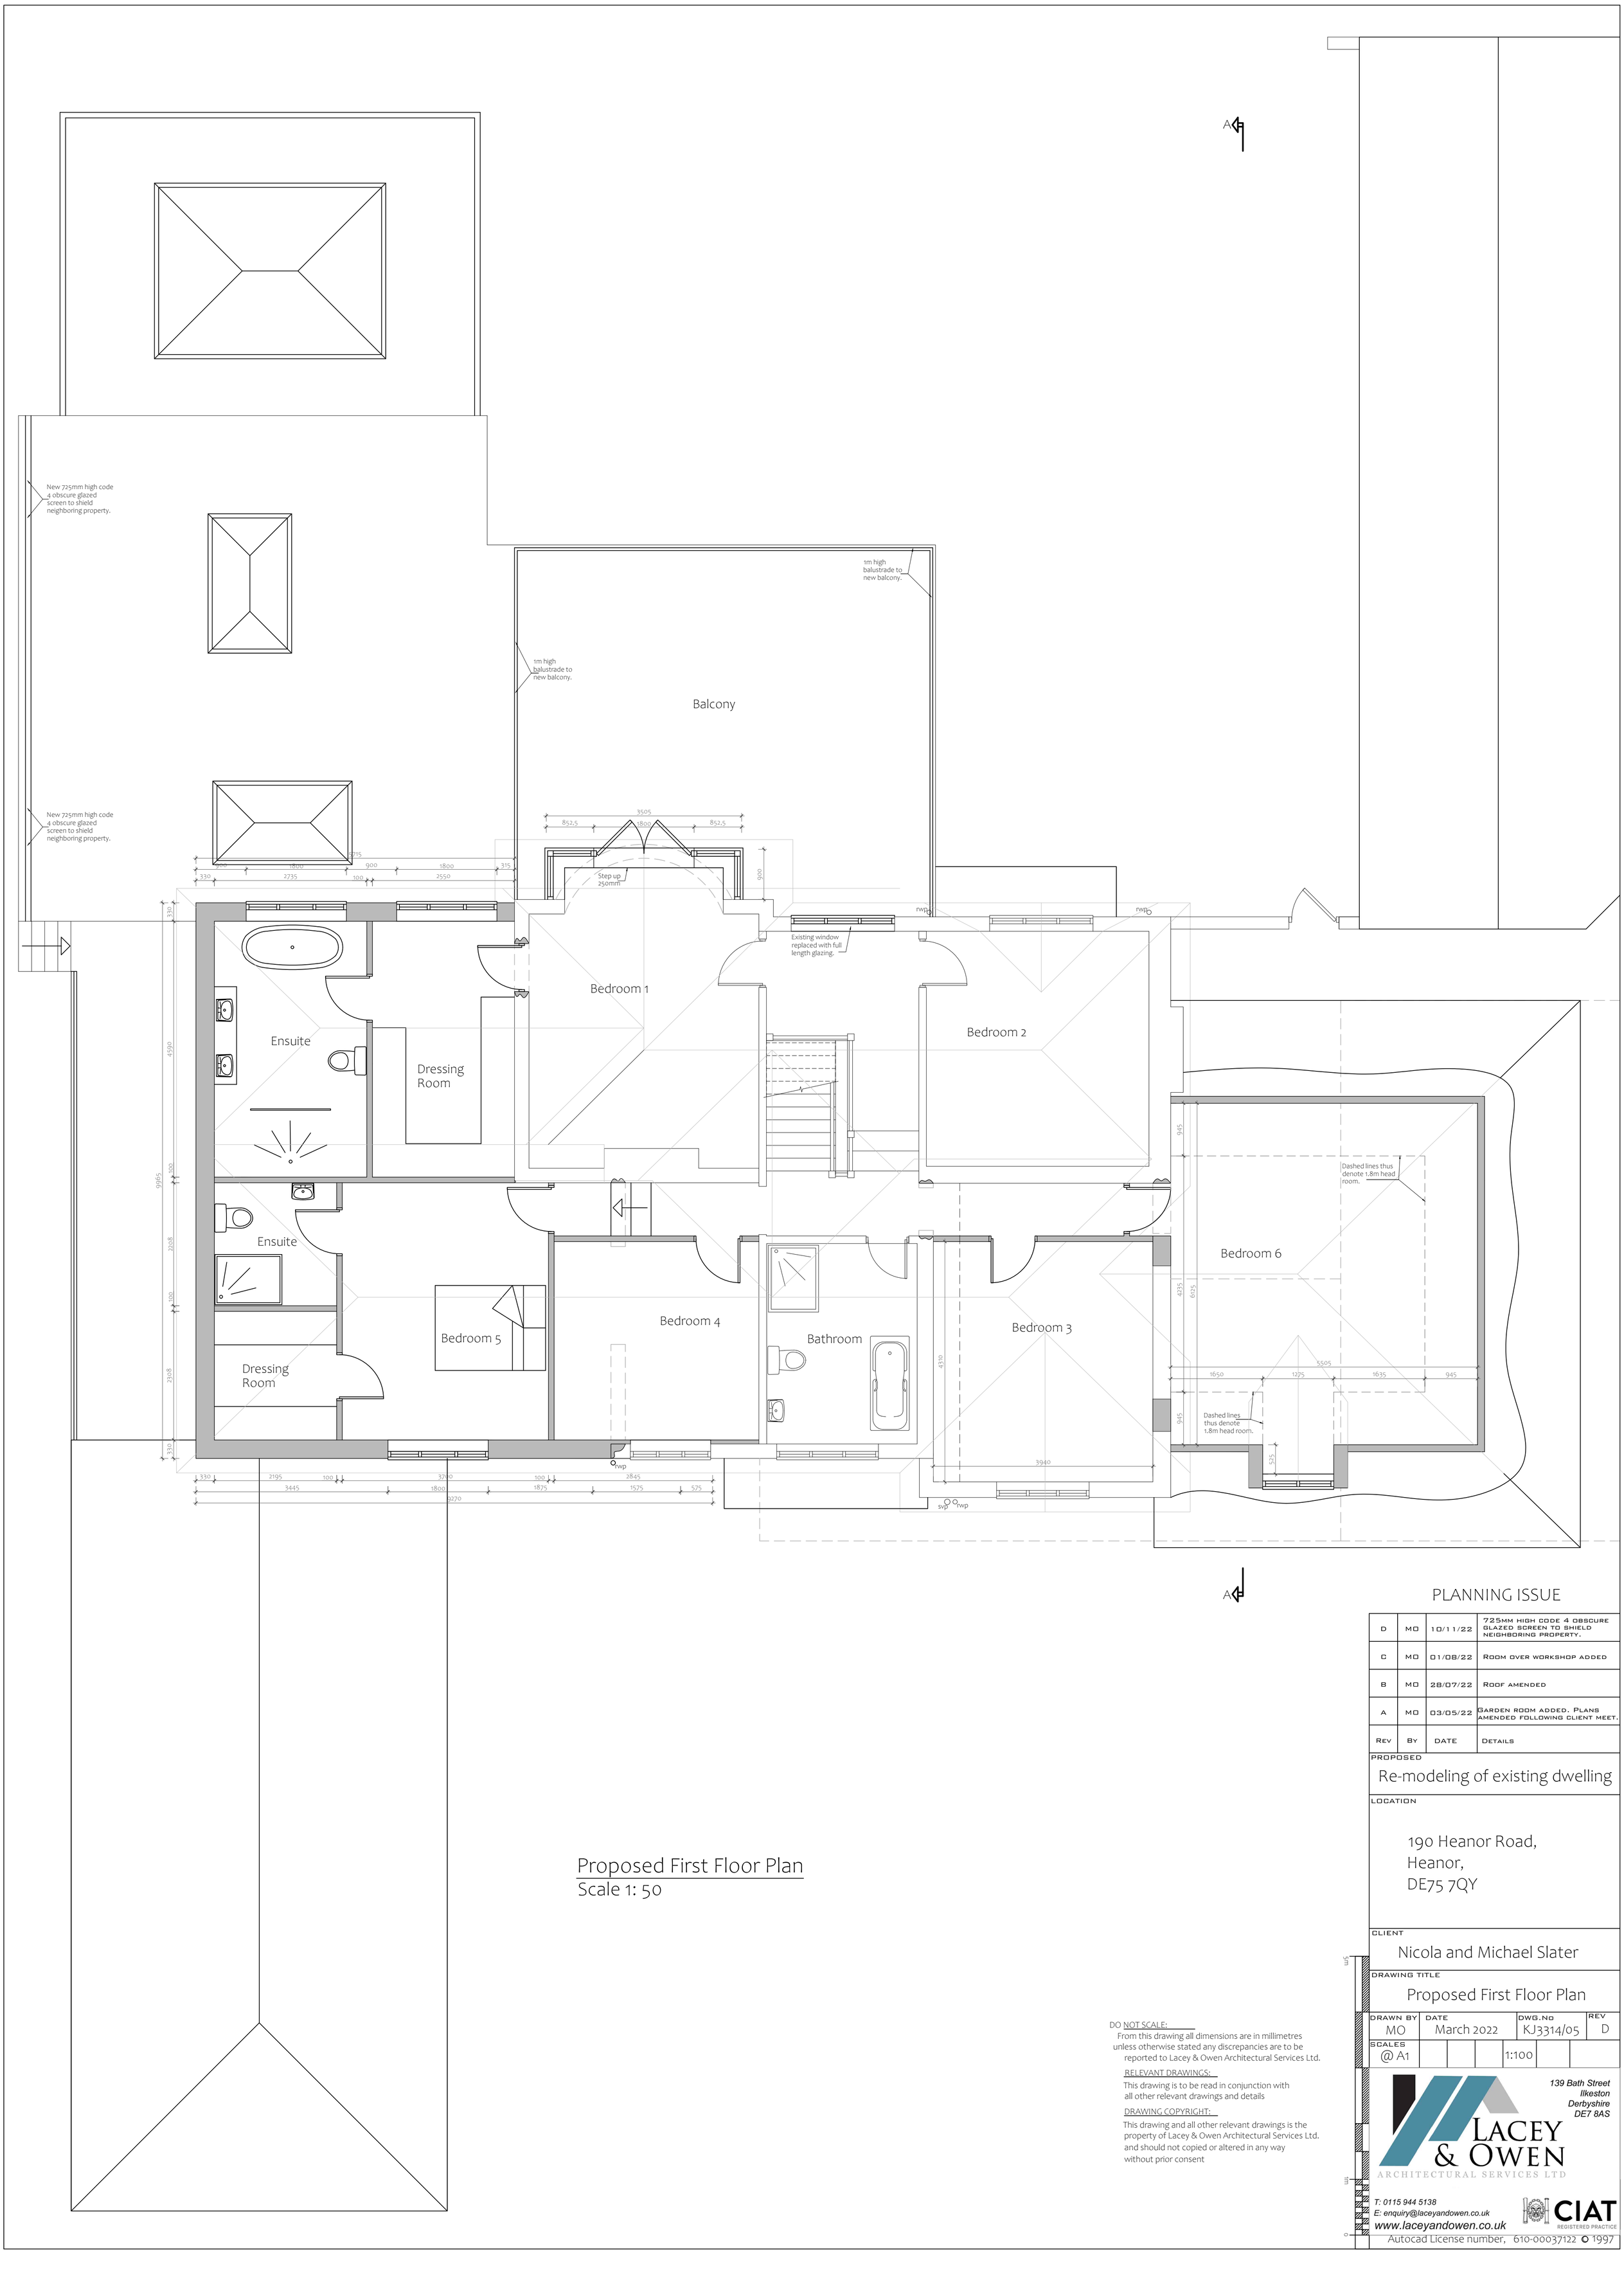

Proposed First Floor Plan
Scale 1: 50

DO NOT SCALE:
From this drawing all dimensions are in millimetres unless otherwise stated any discrepancies are to be reported to Lacey & Owen Architectural Services Ltd.

RELEVANT DRAWINGS:
This drawing is to be read in conjunction with all other relevant drawings and details

DRAWING COPYRIGHT:
This drawing and all other relevant drawings is the property of Lacey & Owen Architectural Services Ltd. and should not copied or altered in any way without prior consent

PLANNING ISSUE

Rev	By	Date	Details
D	MO	10/11/22	725mm high code 4 obscure glazed screen to shield neighboring property.
C	MO	01/08/22	Room over workshop added
B	MO	28/07/22	Roof amended
A	MO	03/05/22	Garden room added. Plans amended following client meet.

PROPOSED
Re-modeling of existing dwelling

LOCATION
190 Heanor Road,
Heanor,
DE75 7QY

CLIENT
Nicola and Michael Slater

DRAWING TITLE
Proposed First Floor Plan

Drawn by	Date	Dwg.No	Rev
MO	March 2022	KJ3314/05	D

Scales @ A1 1:100

139 Bath Street
Ilkeston
Derbyshire
DE7 8AS
LACEY & OWEN
ARCHITECTURAL SERVICES LTD
T: 0115 944 5138
E: enquiry@laceyandowen.co.uk
www.laceyandowen.co.uk
CIAT REGISTERED PRACTICE

Autocad License number, 610-00037122 © 1997