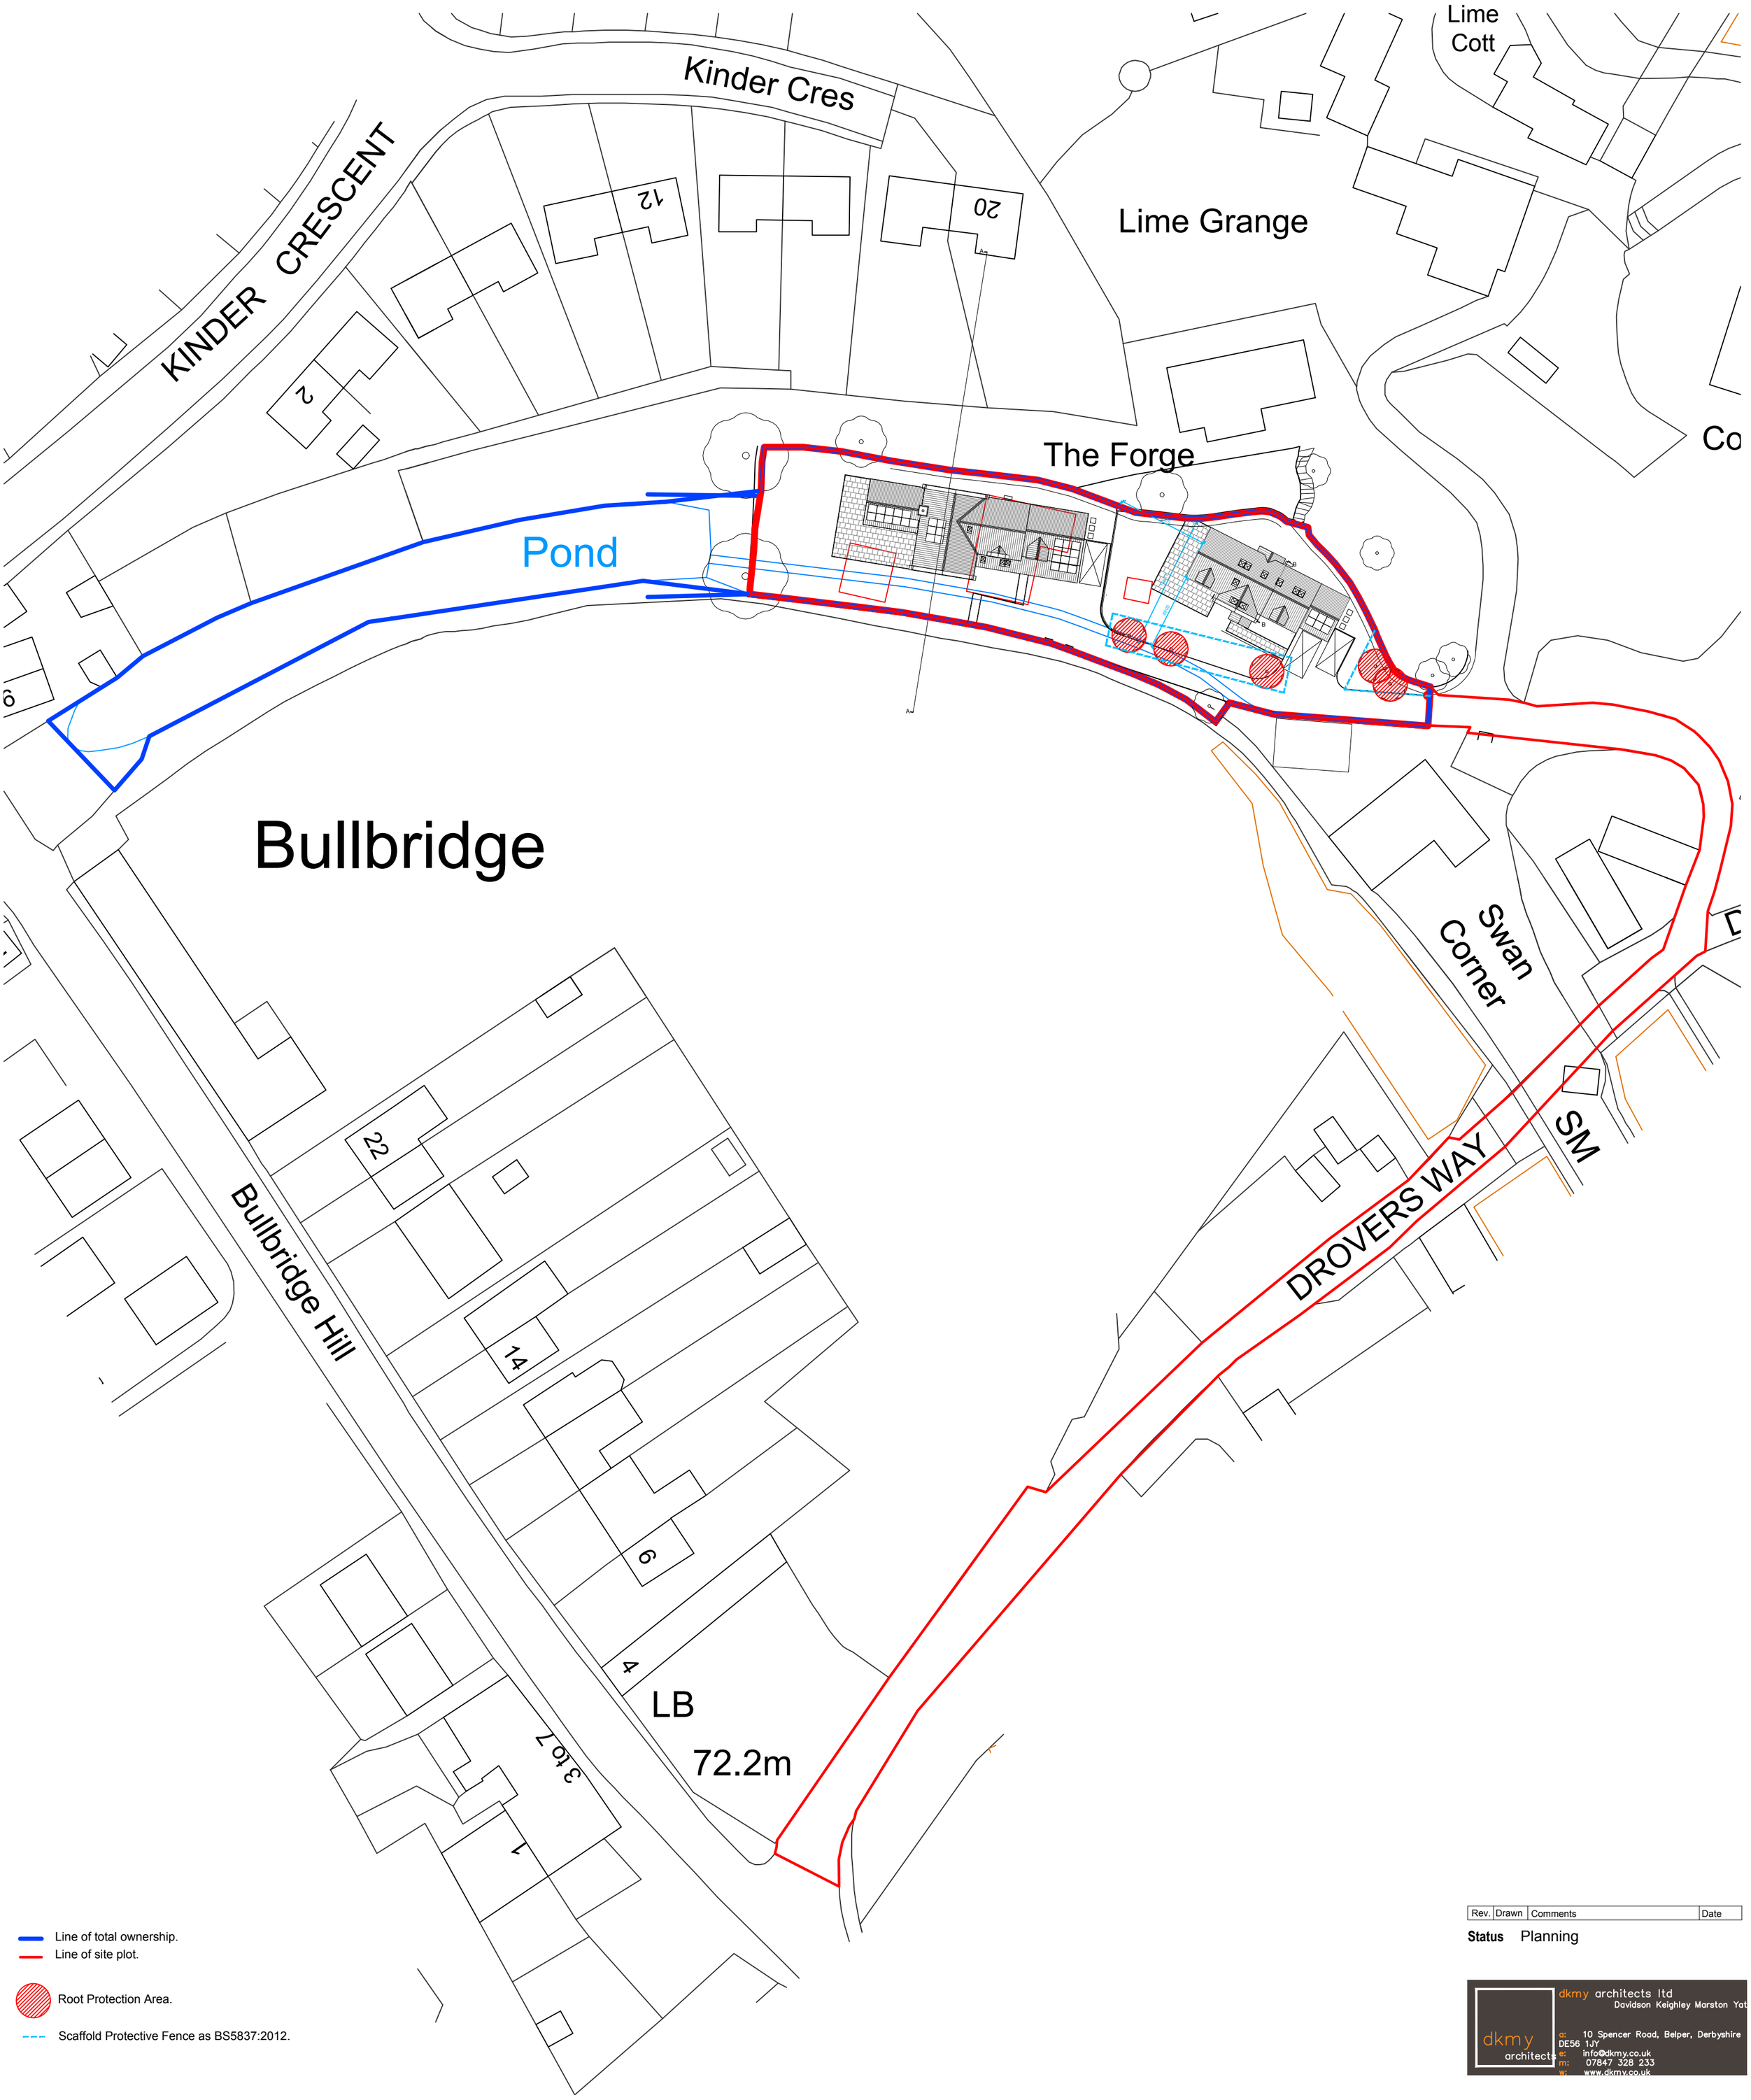


Line of total ownership.

Line of site plot.

Root Protection Area.

Scaffold Protective Fence as BS5837:2012.

N

0 5 10 15

metres

1:500

NOTES:
1. Insert note.

Rev.	Drawn	Comments	Date

Status Planning

dkmy architects ltd
Davidson Keighley Marston Yat
dkmy architects
a: 10 Spencer Road, Belper, Derbyshire DE56 1JY
e: info@dkmy.co.uk
m: 07847 328 233
w: www.dkmy.co.uk

PROJECT
Proposed 2 no. houses at Drovers Way, Bullbridge, Ambergate.

CLIENT
Mr C. Sleath

TITLE
Proposed Block Plan

DRAWN	CHECKED	
HH	RjK	
NUMBER	REVISION	ORIGINAL SIZE
21-123-08-03	C	A2
SCALE	DATE	
1:500	Nov '21	