
Maximum height or the Solar PV array above the existing roof line / surface will be 71.6 millimetres.

This dimension will be consistent across all the areas of the installation.

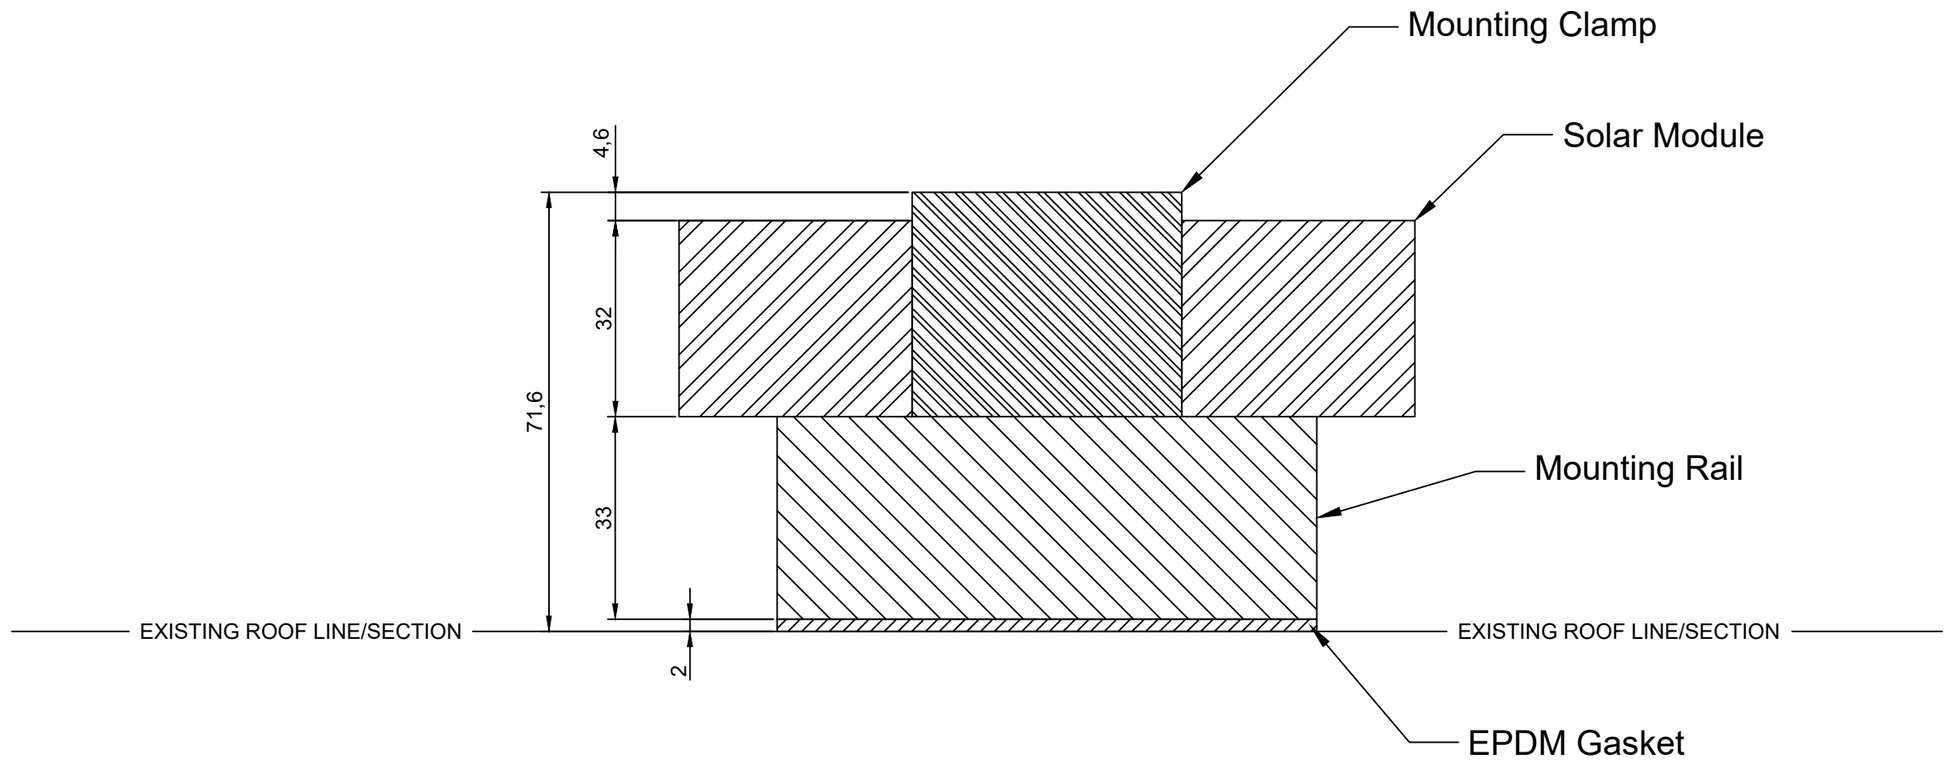

BOM

- SOLAR MODULE: Q.PEAK DUO M-G11
- MOUNTING RAIL: Q.MOUNT TRAPEZOIDAL SHORT RAIL.
- MOUNTING CLAMP: Q.MOUNT CLAMP CLICK 32MM

NOTES:

ALL DIMENSIONS IN MM (U.O.S)

SHEET: 1 OF 1

LYNTON DESIGN SERVICES
April Cottage, Broadlanes, Six Ashes,
Nr Bridgnorth, WV15 6EG.
T: 01299 266856
M: 07912 143849
E: Rob@lyntondesignservices.com

DRAWN:
DRAWN DATE:
CHECKED:
CHECKED DATE:
APPROVED:
APPROVED DATE:
MFG APPROVED:
MFG APP'D DATE:

DEBURR & BREAK ALL SHARP EDGES
DO NOT SCALE DRAWING
DIMENSIONS IN MILLIMETRES

GENERAL TOLERANCES

	0-100	100-500	500-1000	1000+
X	±0.25	±0.5	±1	±2
X.X	±0.05	±0.1	±0.5	±1
X.XX	±0.01	±0.05	±0.25	±0.5

ANGULAR DIMENSIONS ±0.5°

3RD ANGLE PROJECTION

TITLE:
SOLAR PV ARRAY CROSS SECTION DRAWING

Cotes Park, Somercotes, Alfreton, DE55 4RH

MATERIAL:
FINISH:
WEIGHT:
PROJECT:
DRAWING NO. P161.400
REVISION: 02
CUSTOMER:
SCALE: 1:1
SIZE: A3