

AVA 20160364

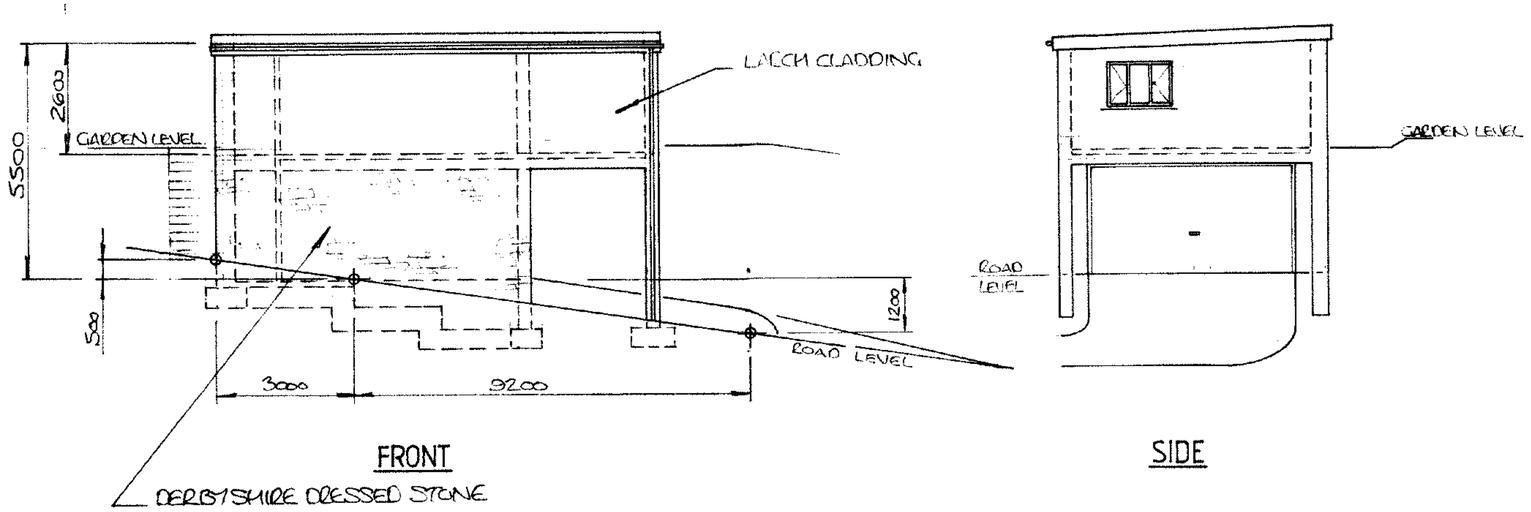


FRONT


SIDE

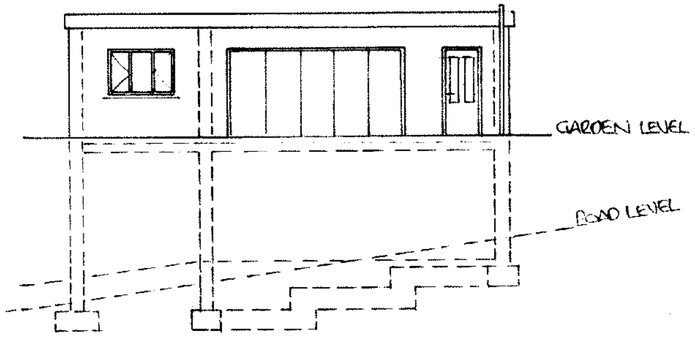

REAR

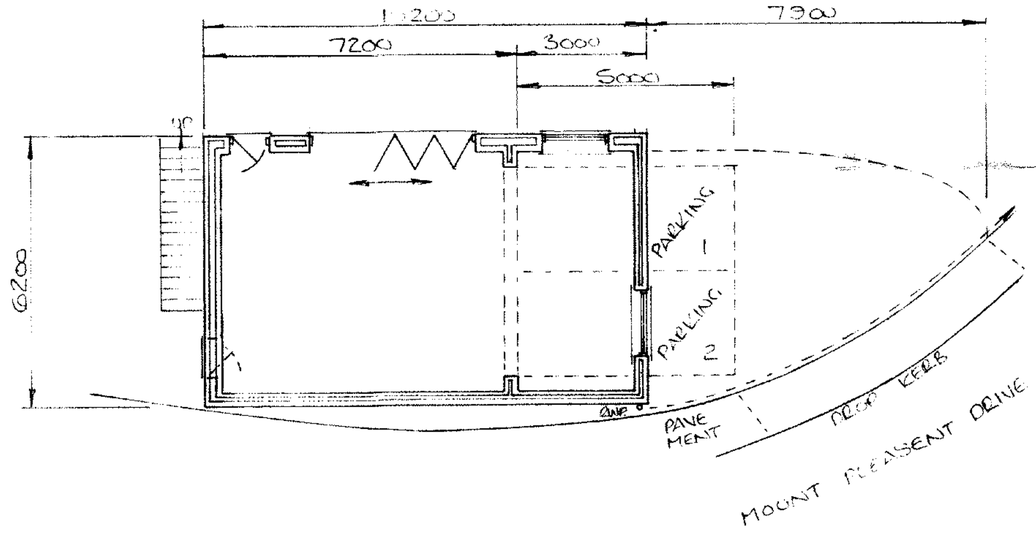

PLAN

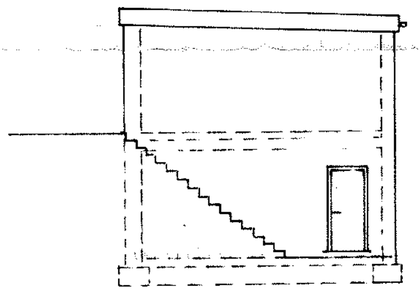

SIDE

PROPOSED GARAGE WITH GARDEN ROOM ABOVE.
75 MOUNT PLEASENT DRIVE, BELPER.
MR. J. WINBUSH
SCALE 1:100 DATE MARCH 2016