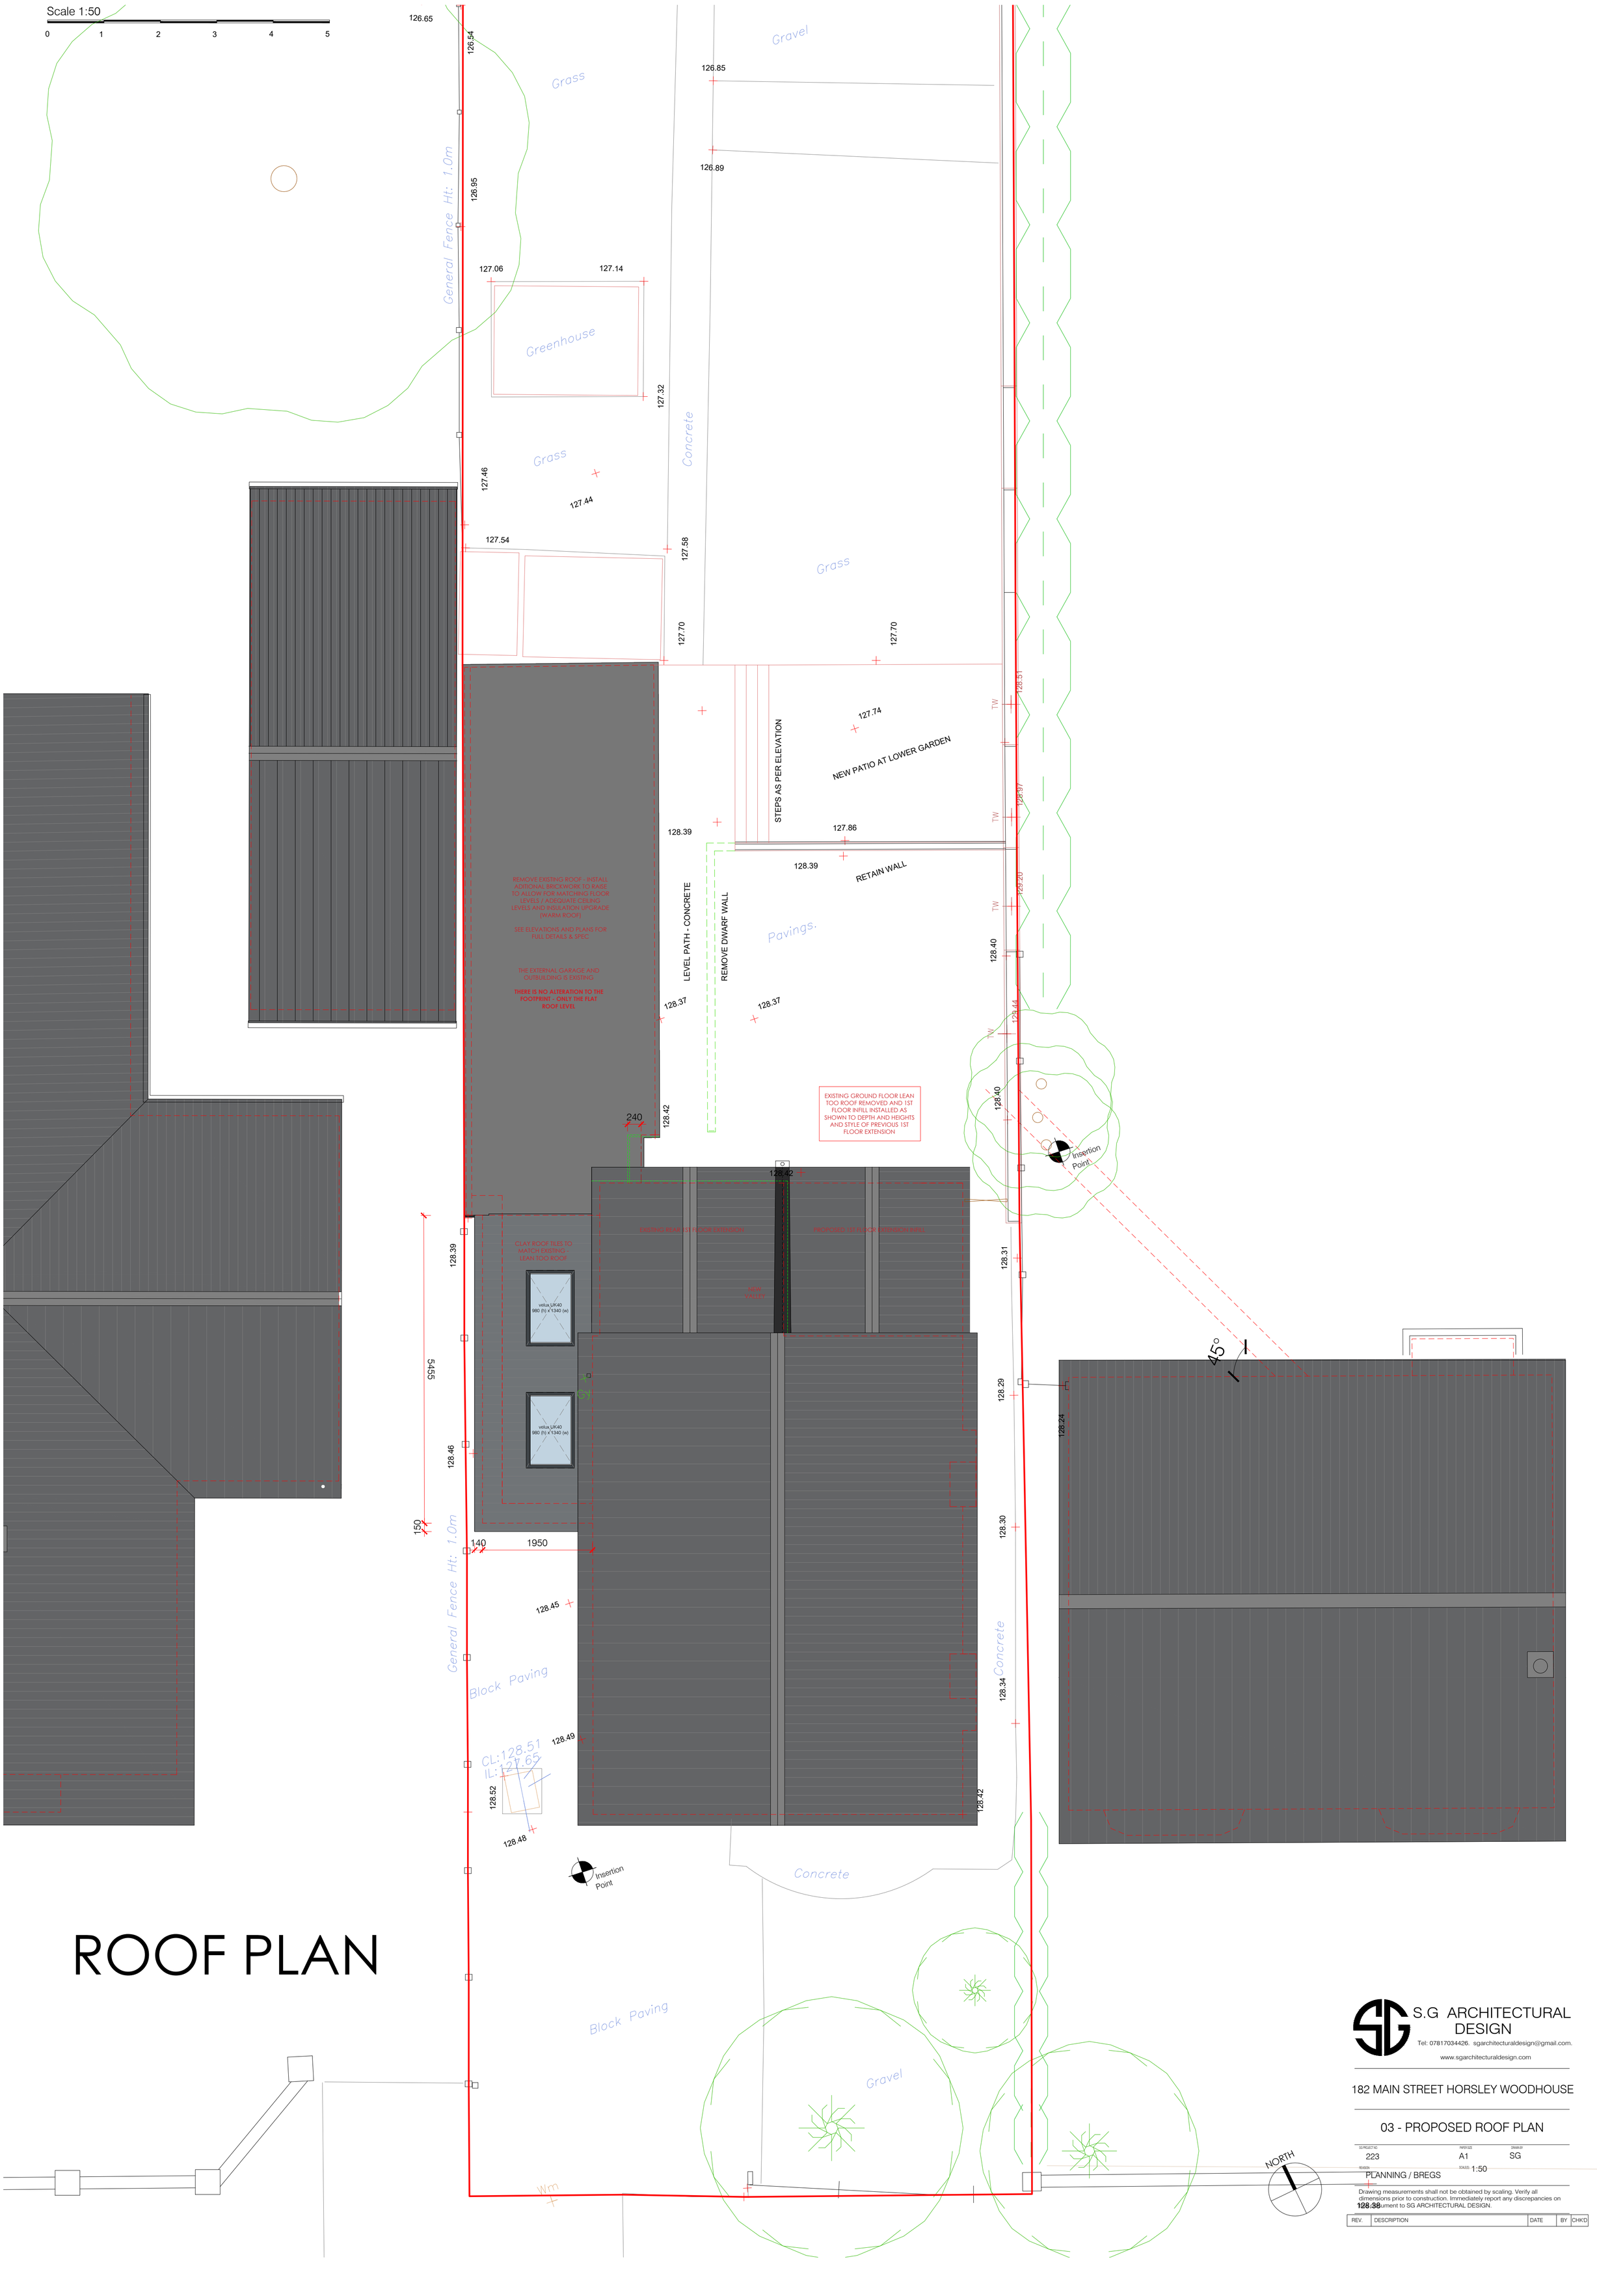

ROOF PLAN

S.G ARCHITECTURAL DESIGN
Tel: 07817034426. sgarchitecturaldesign@gmail.com.
www.sgarchitecturaldesign.com

182 MAIN STREET HORSLEY WOODHOUSE

03 - PROPOSED ROOF PLAN

SG PROJECT NO	PAPER SIZE	DRAWN BY
223	A1	SG

REVISION: PLANNING / BREGS — SCALE: 1:50

Drawing measurements shall not be obtained by scaling. Verify all dimensions prior to construction. Immediately report any discrepancies on this document to SG ARCHITECTURAL DESIGN.

REV.	DESCRIPTION	DATE	BY	CHK'D