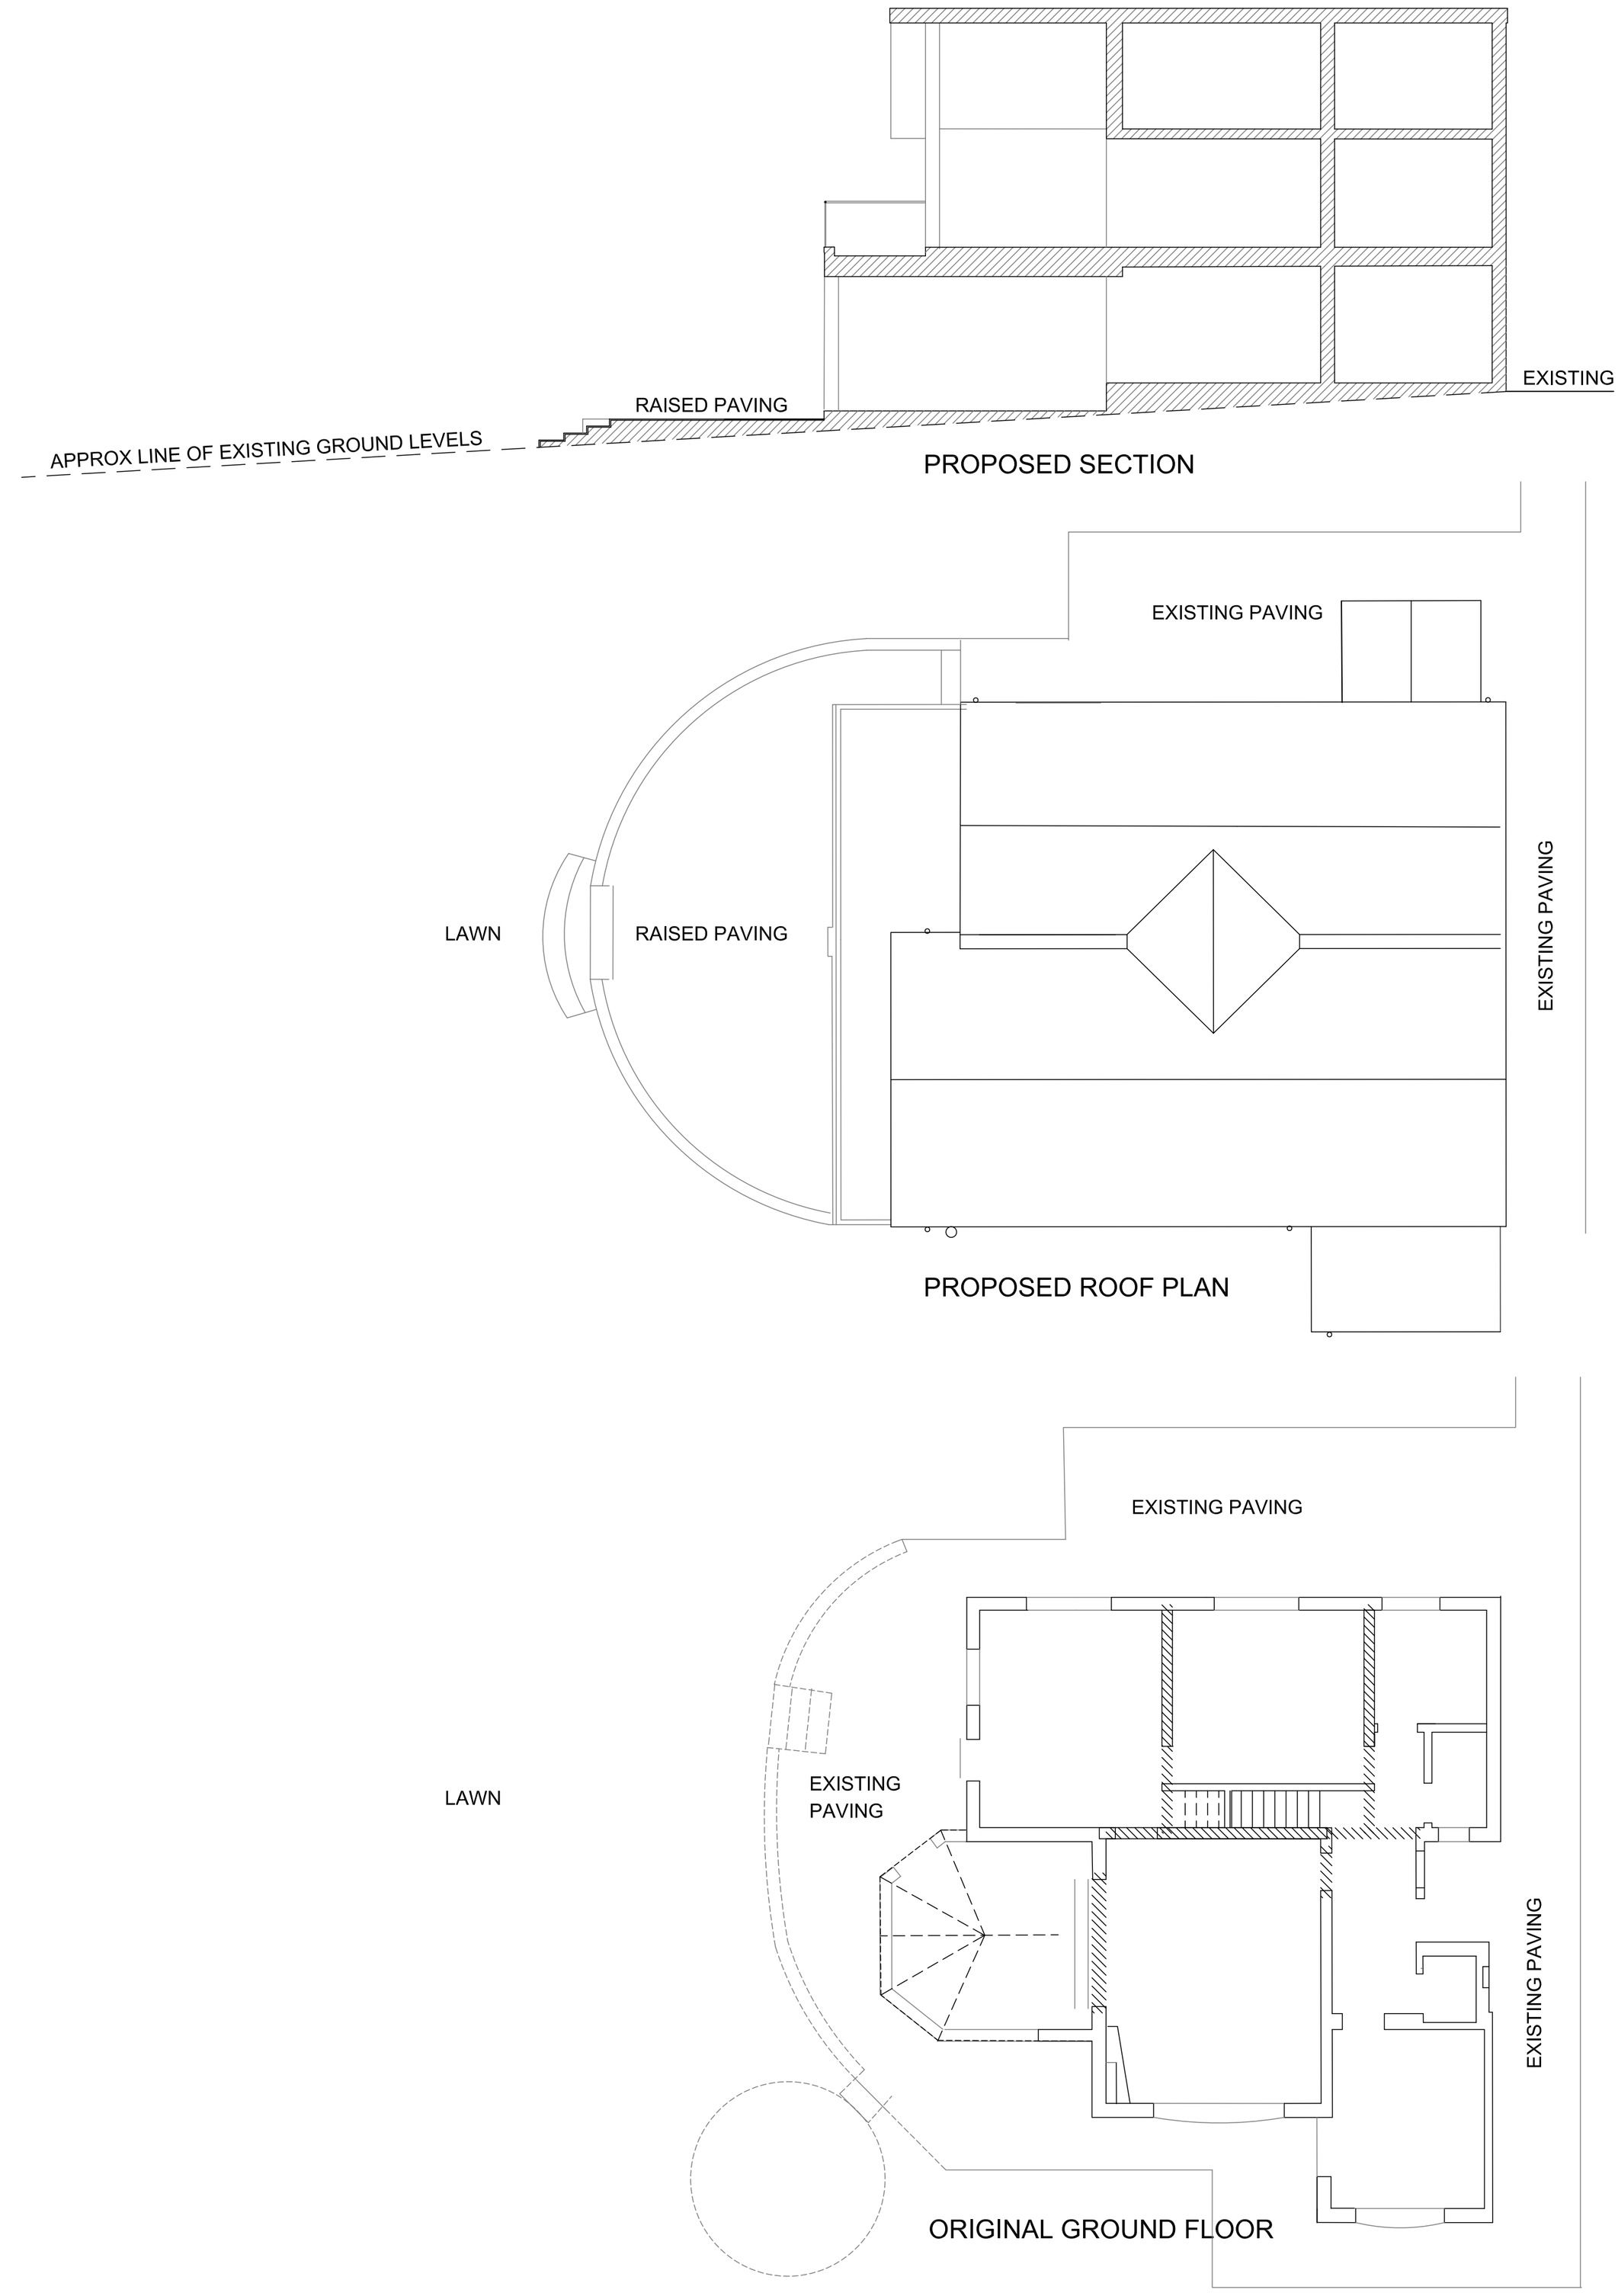


Project
Proposed Alterations
and Extensions
Hob Hill Cottage
Hazelwood DE56 4AL

Details
SECTION AND SLOPING SITE

Scale: 1:100 @ A2
Date: JAN 2023
Drwg: 121-0136

Contact
mikewood@addc-architects.co.uk

addc architects
01332 842120
The View
Hazelwood Hill
BELPER
DE56 4AD

www.addc-architects.co.uk
Architecture + Planning + Heritage