FLOOR PLAN.

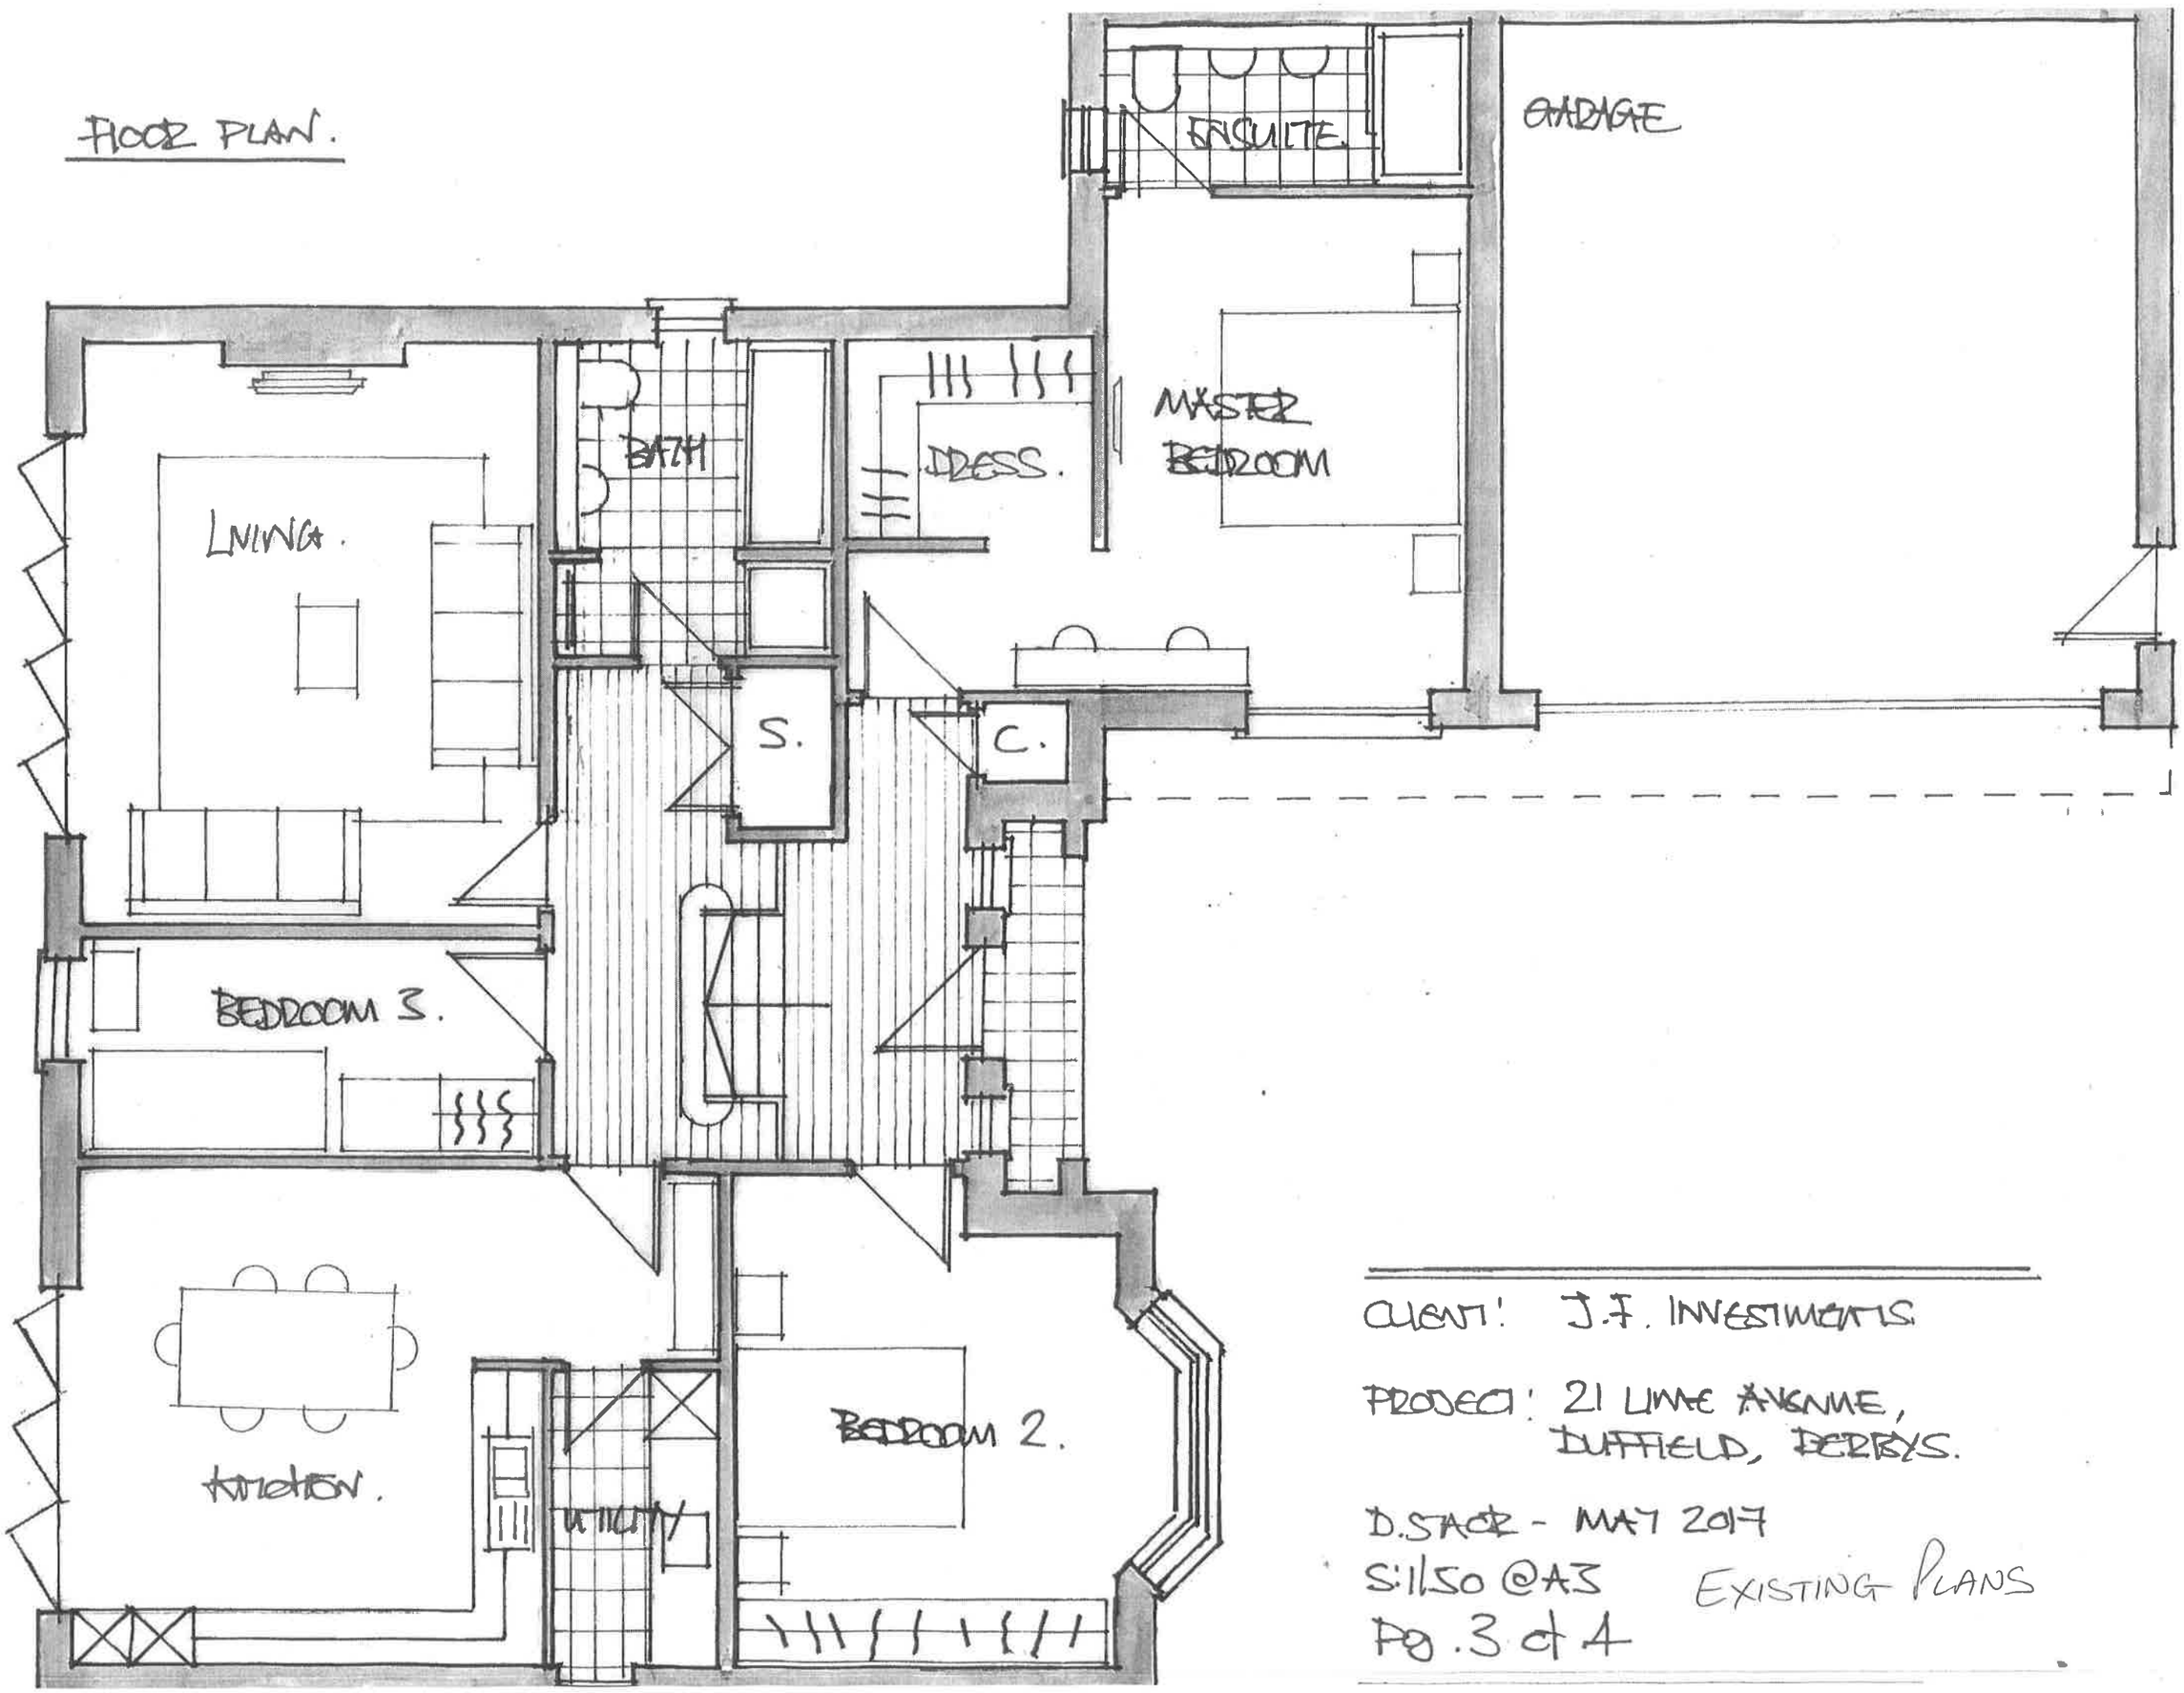

CLIENT: J.F. INVESTMENTS.

PROJECT: 21 LIME AVENUE, DUFFIELD, DERBYS.

D.STACK - MAY 2017

S:1:50 @A3

EXISTING PLANS

PG. 3 of 4