


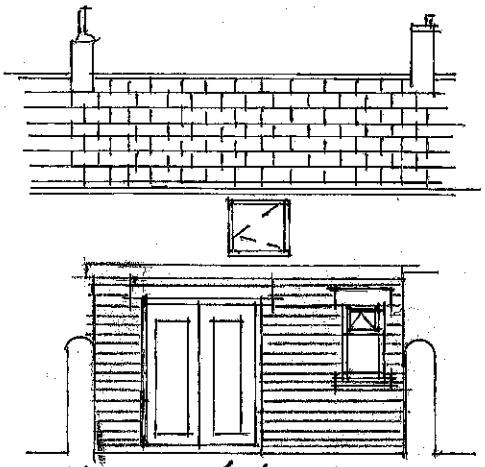


NORTH ELEVATION

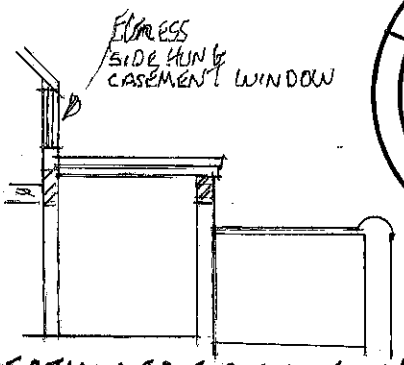


SECTION EAST ELEVATION

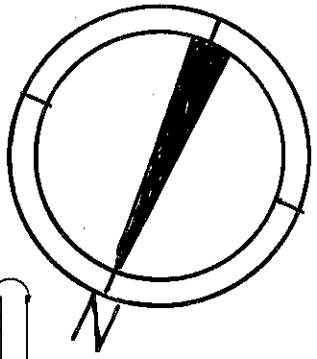


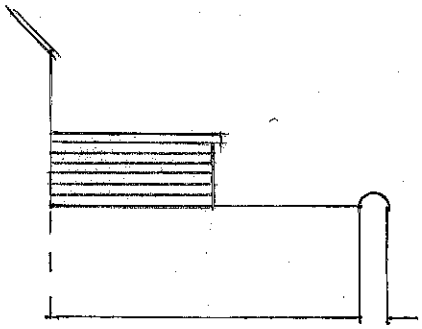


EAST ELEVATION

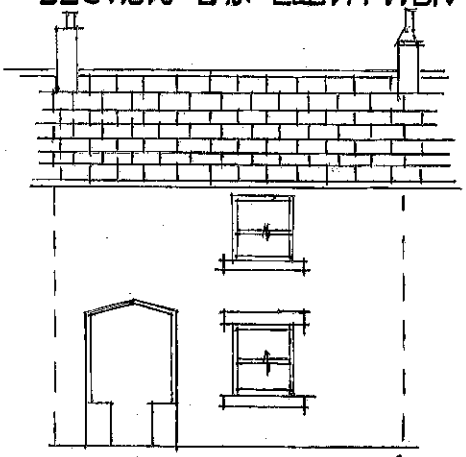


SOUTH ELEVATION

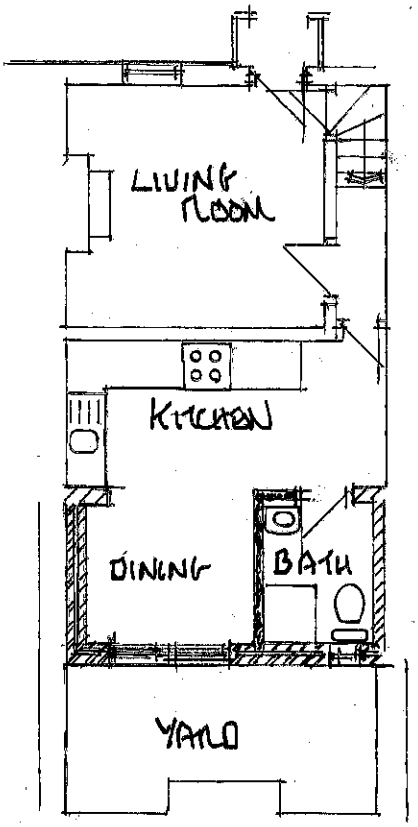

GROUND FLOOR PLAN

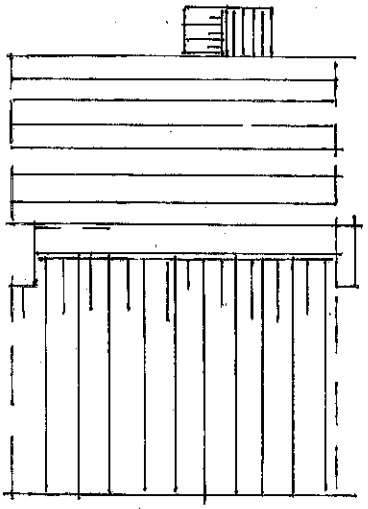

ROOF PLAN

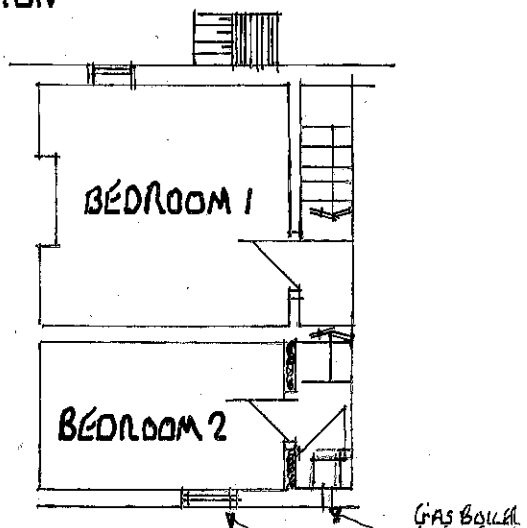

FIRST FLOOR PLAN

JOHN G HILLS FRICS
CHARTERED SURVEYOR
ESTATE AGENT, VALUER AND LAND AGENT
ESTATE OFFICE LEYBURN NORTH YORKSIRE DL8 5EW
TEL 01969 623109 FAX 01969 624185
EMAIL:jghills@easynet.co.uk
www.jghills.co.uk

Client JOHN STRUTT MEMORIAL FOUNDATION

Scale 1:100
Date DEC 2022
Drawn DW

Drawing title PROPOSED

Job title 46 SHORT ROW BELPER

2589