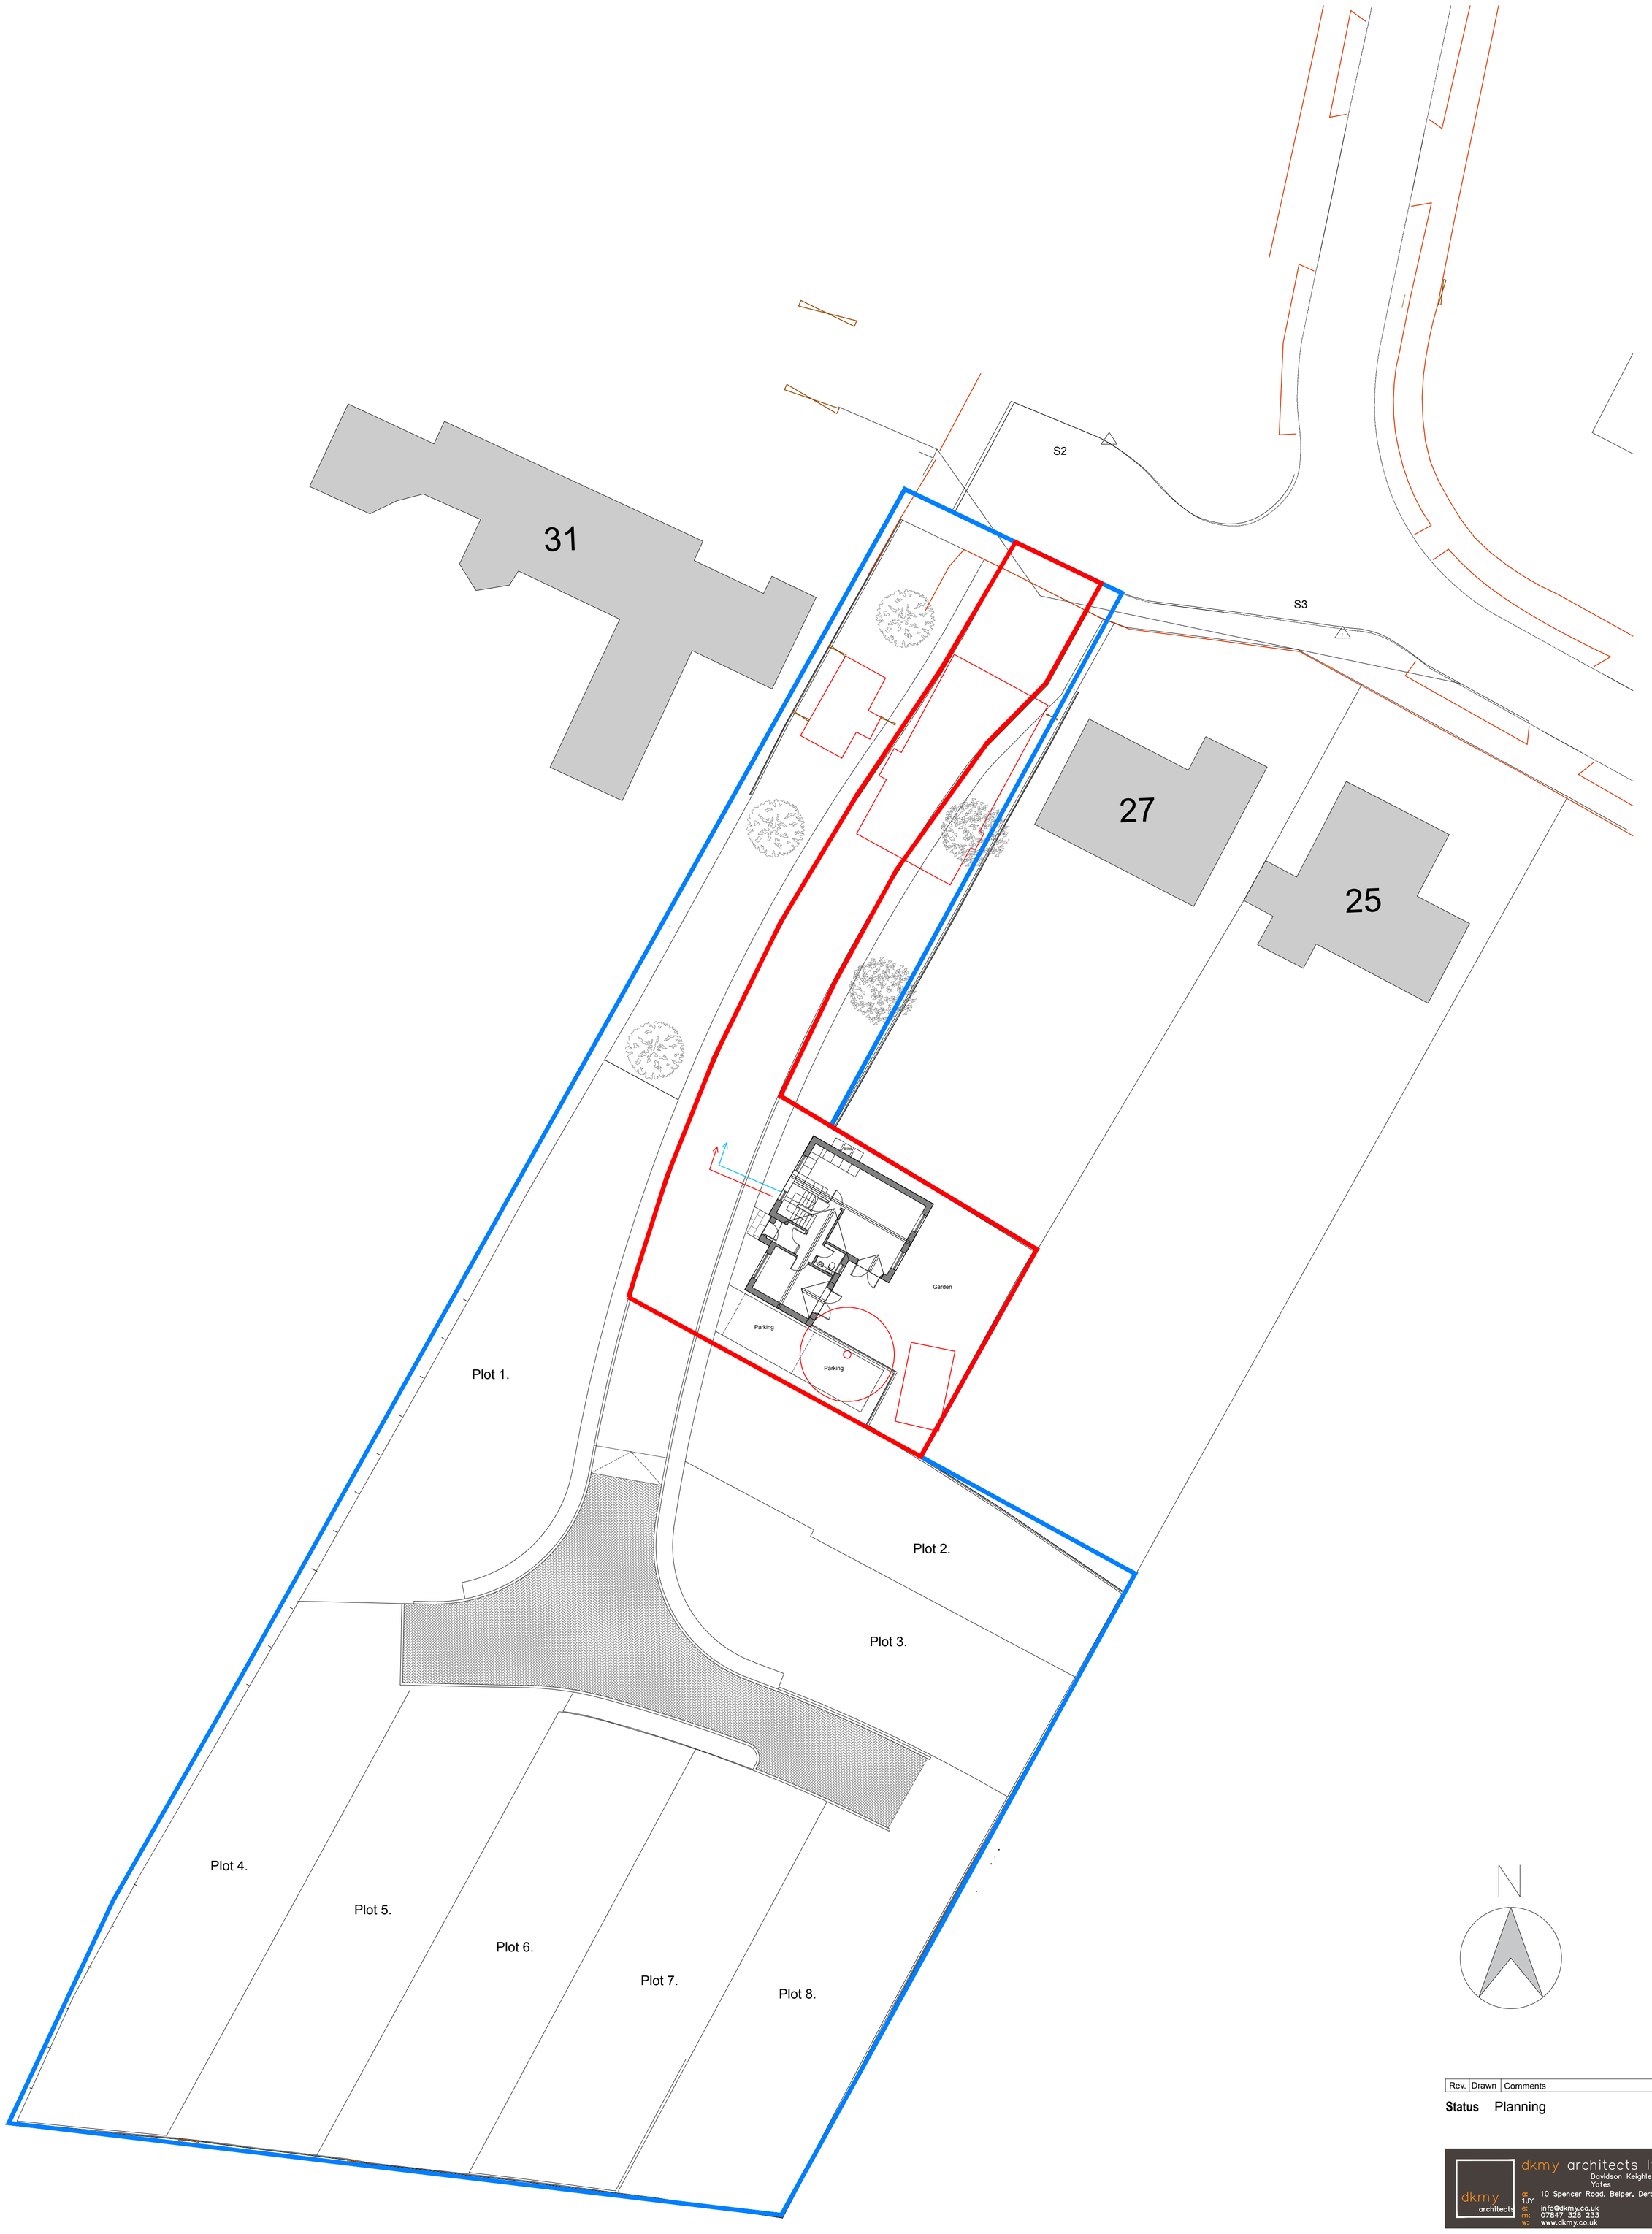


20 / 001 Proposed Additional House.
1:200

N

Rev.	Drawn	Comments	Date

Status Planning

dkmy architects ltd
Davidson Keighley Marston Yates
a: 10 Spencer Road, Belper, Derbyshire, DE56 1JY
e: info@dkmy.co.uk
m: 07847 328 233
w: www.dkmy.co.uk

PROJECT
St. John's Road, Smalley.
Derbyshire. DE7 6EG

CLIENT

TITLE
Proposed additional house

DRAWN	CHECKED
RjK	RjK
NUMBER	REVISION
21-120-08-03	/
SCALE	DATE
1:200	Feb 23

ORIGINAL SIZE
A1