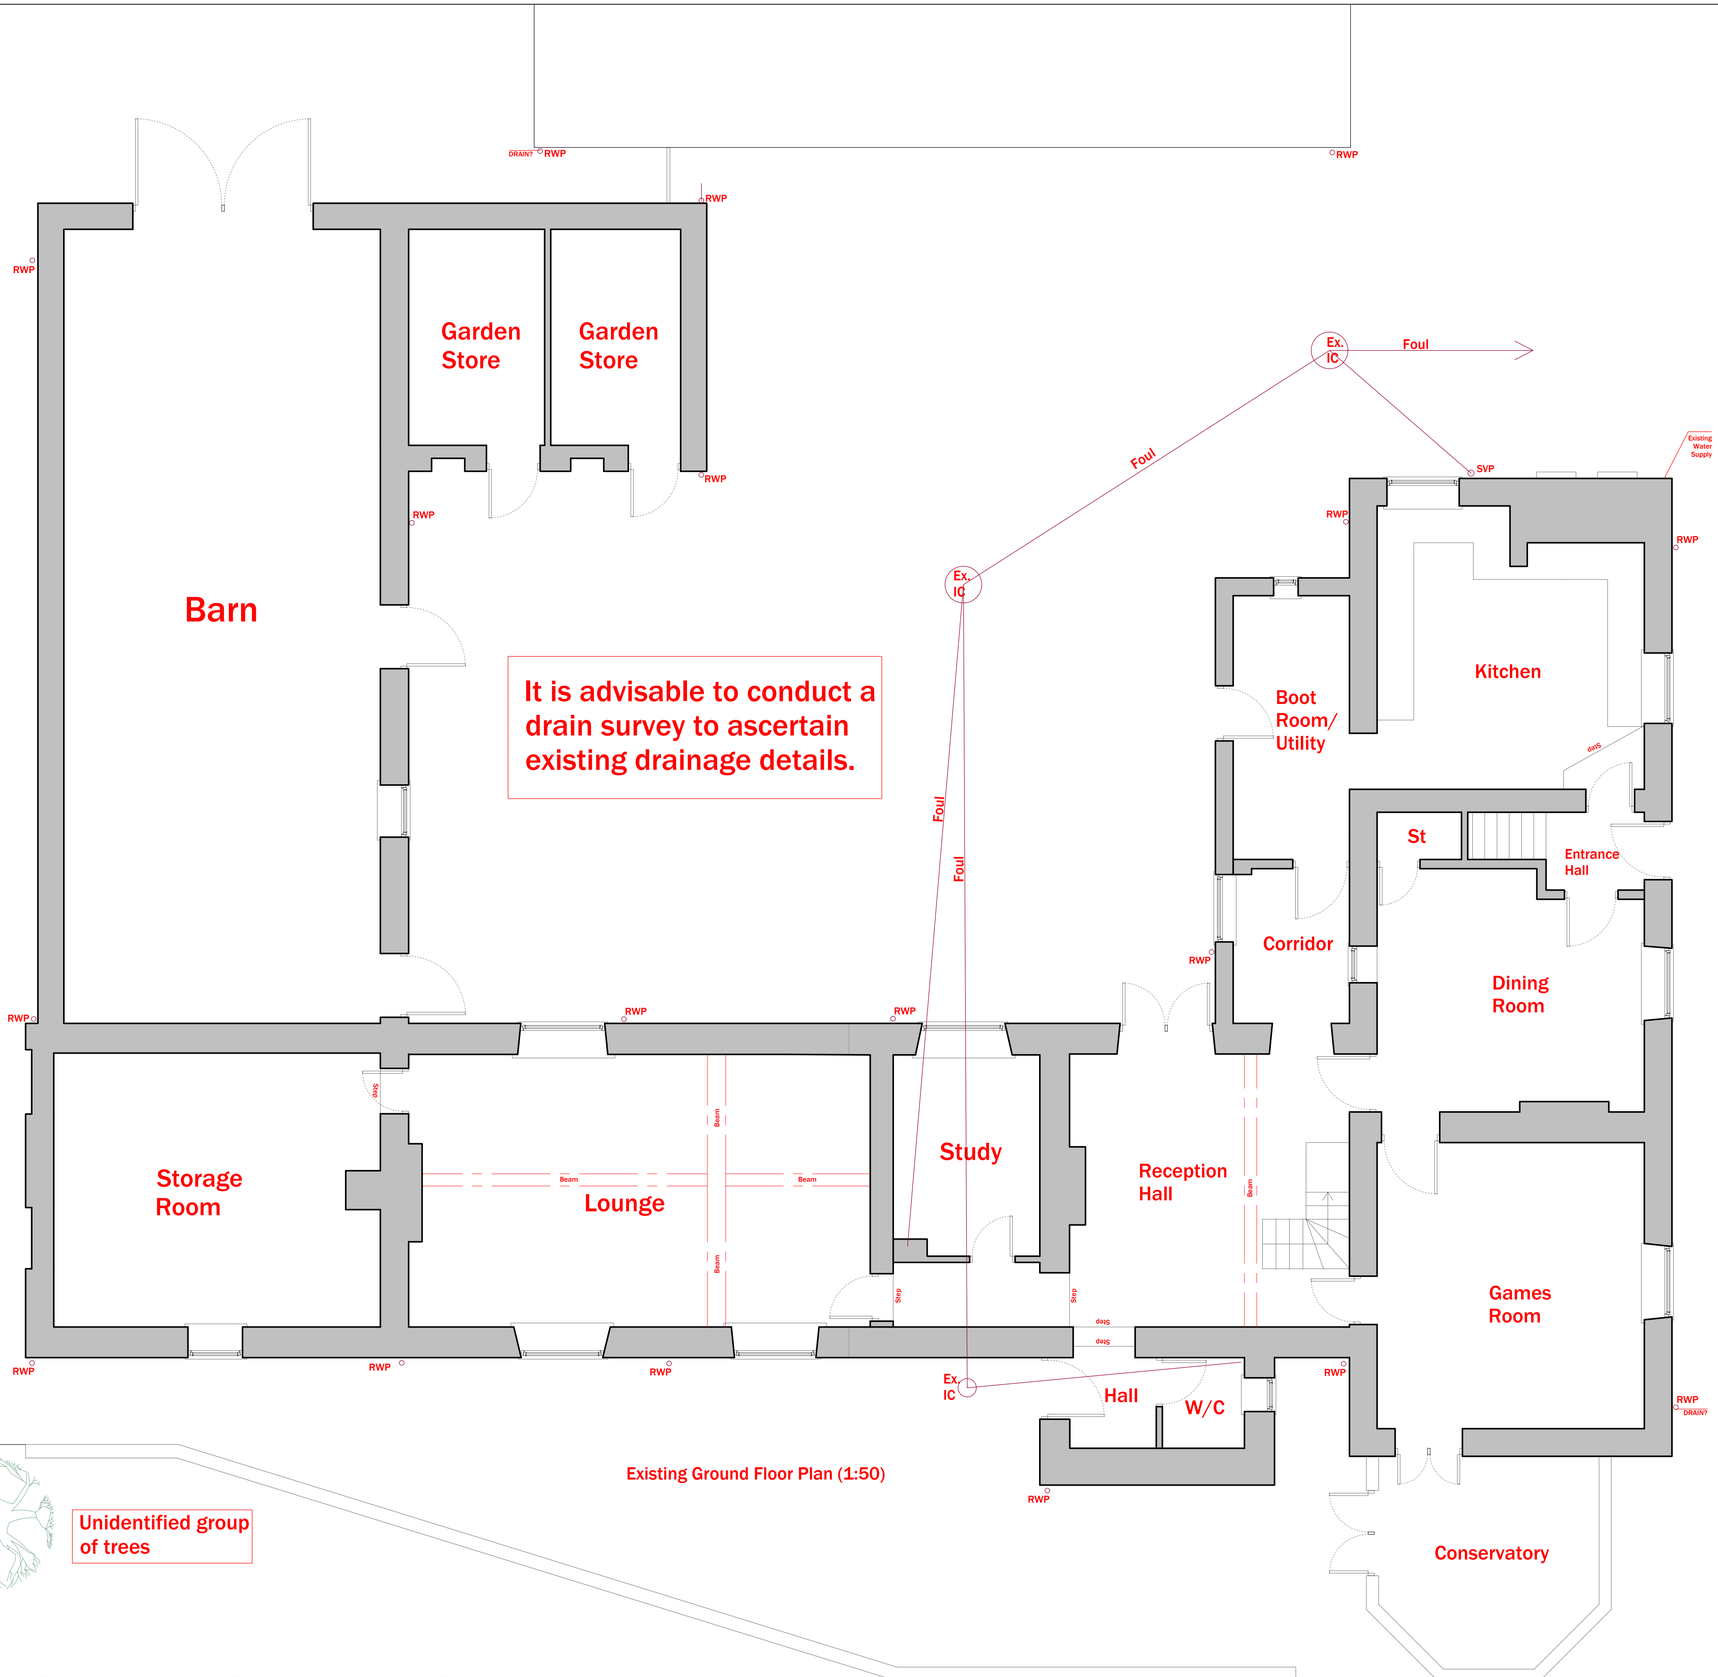

DRAIN?
RWP
RWP
RWP
RWP
RWP
RWP
Garden Store
Garden Store
Barn
It is advisable to conduct a drain survey to ascertain existing drainage details.
Ex. IC
Foul
Foul
Foul
Foul
SVP
Existing Water Supply
RWP
RWP
Kitchen
Boot Room/ Utility
dwn
St
Entrance Hall
Corridor
RWP
Dining Room
RWP
RWP
RWP
RWP
RWP
RWP