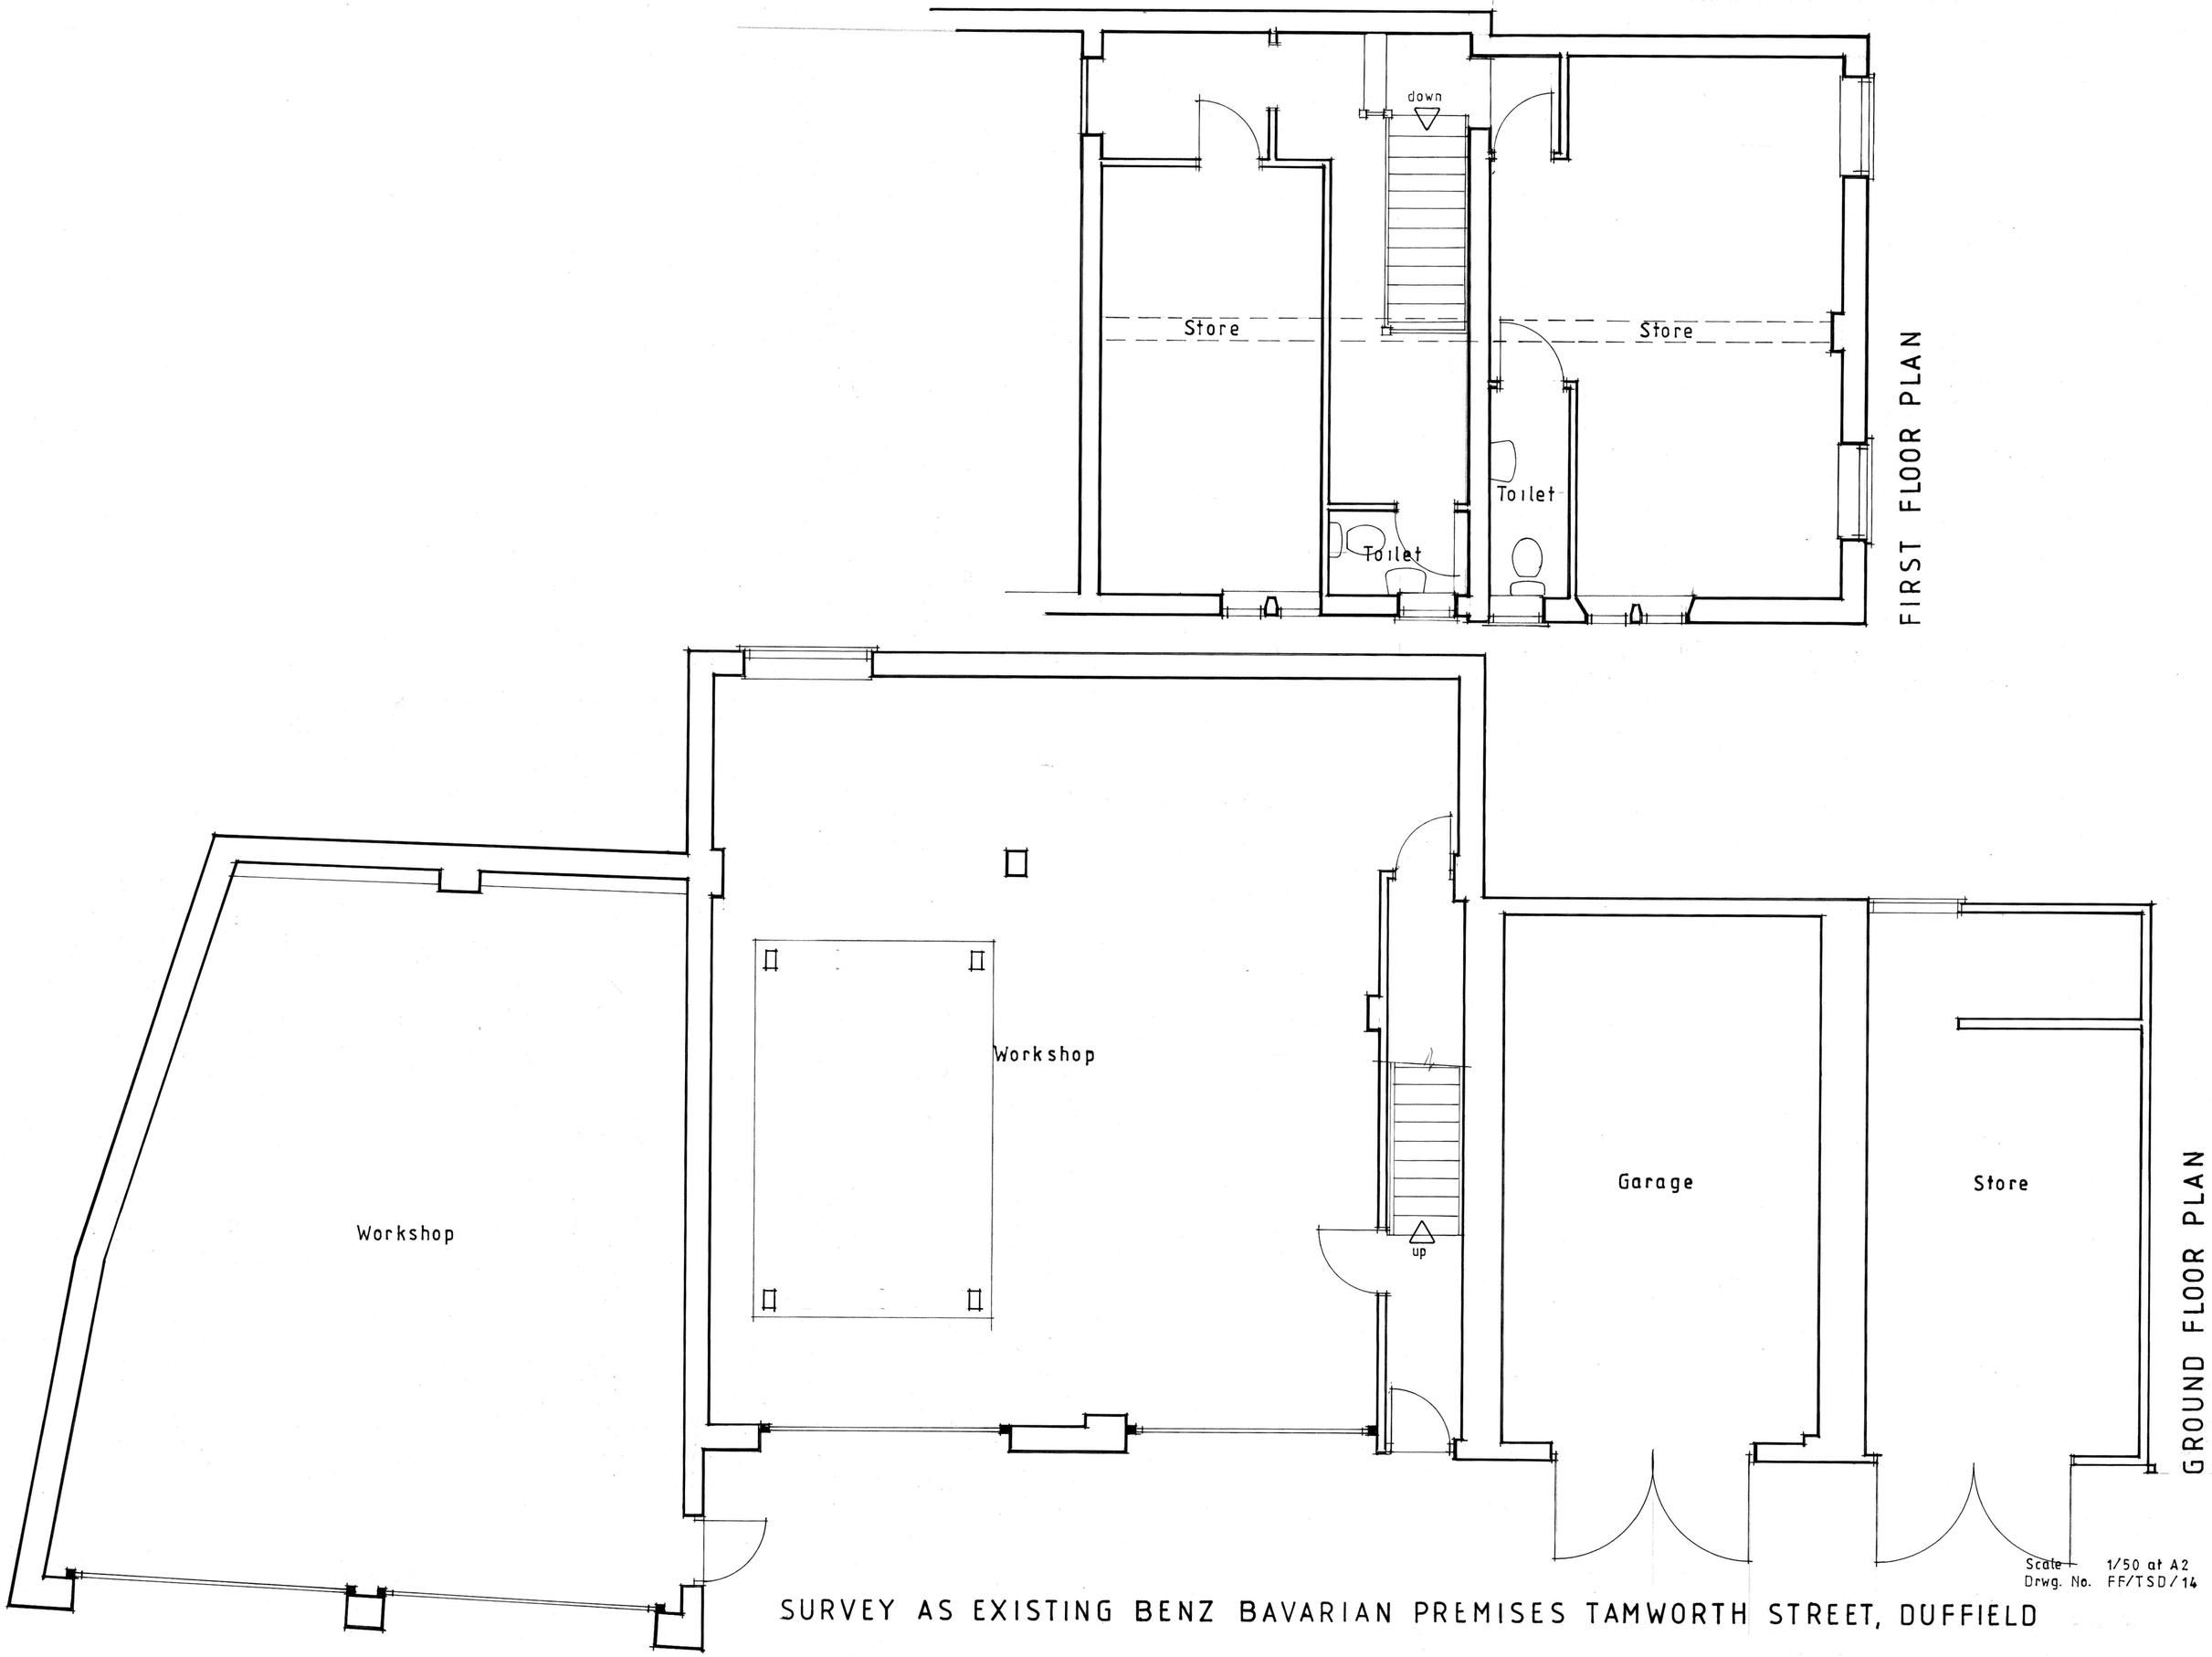

SURVEY AS EXISTING BENZ BAVARIAN PREMISES TAMWORTH STREET, DUFFIELD